


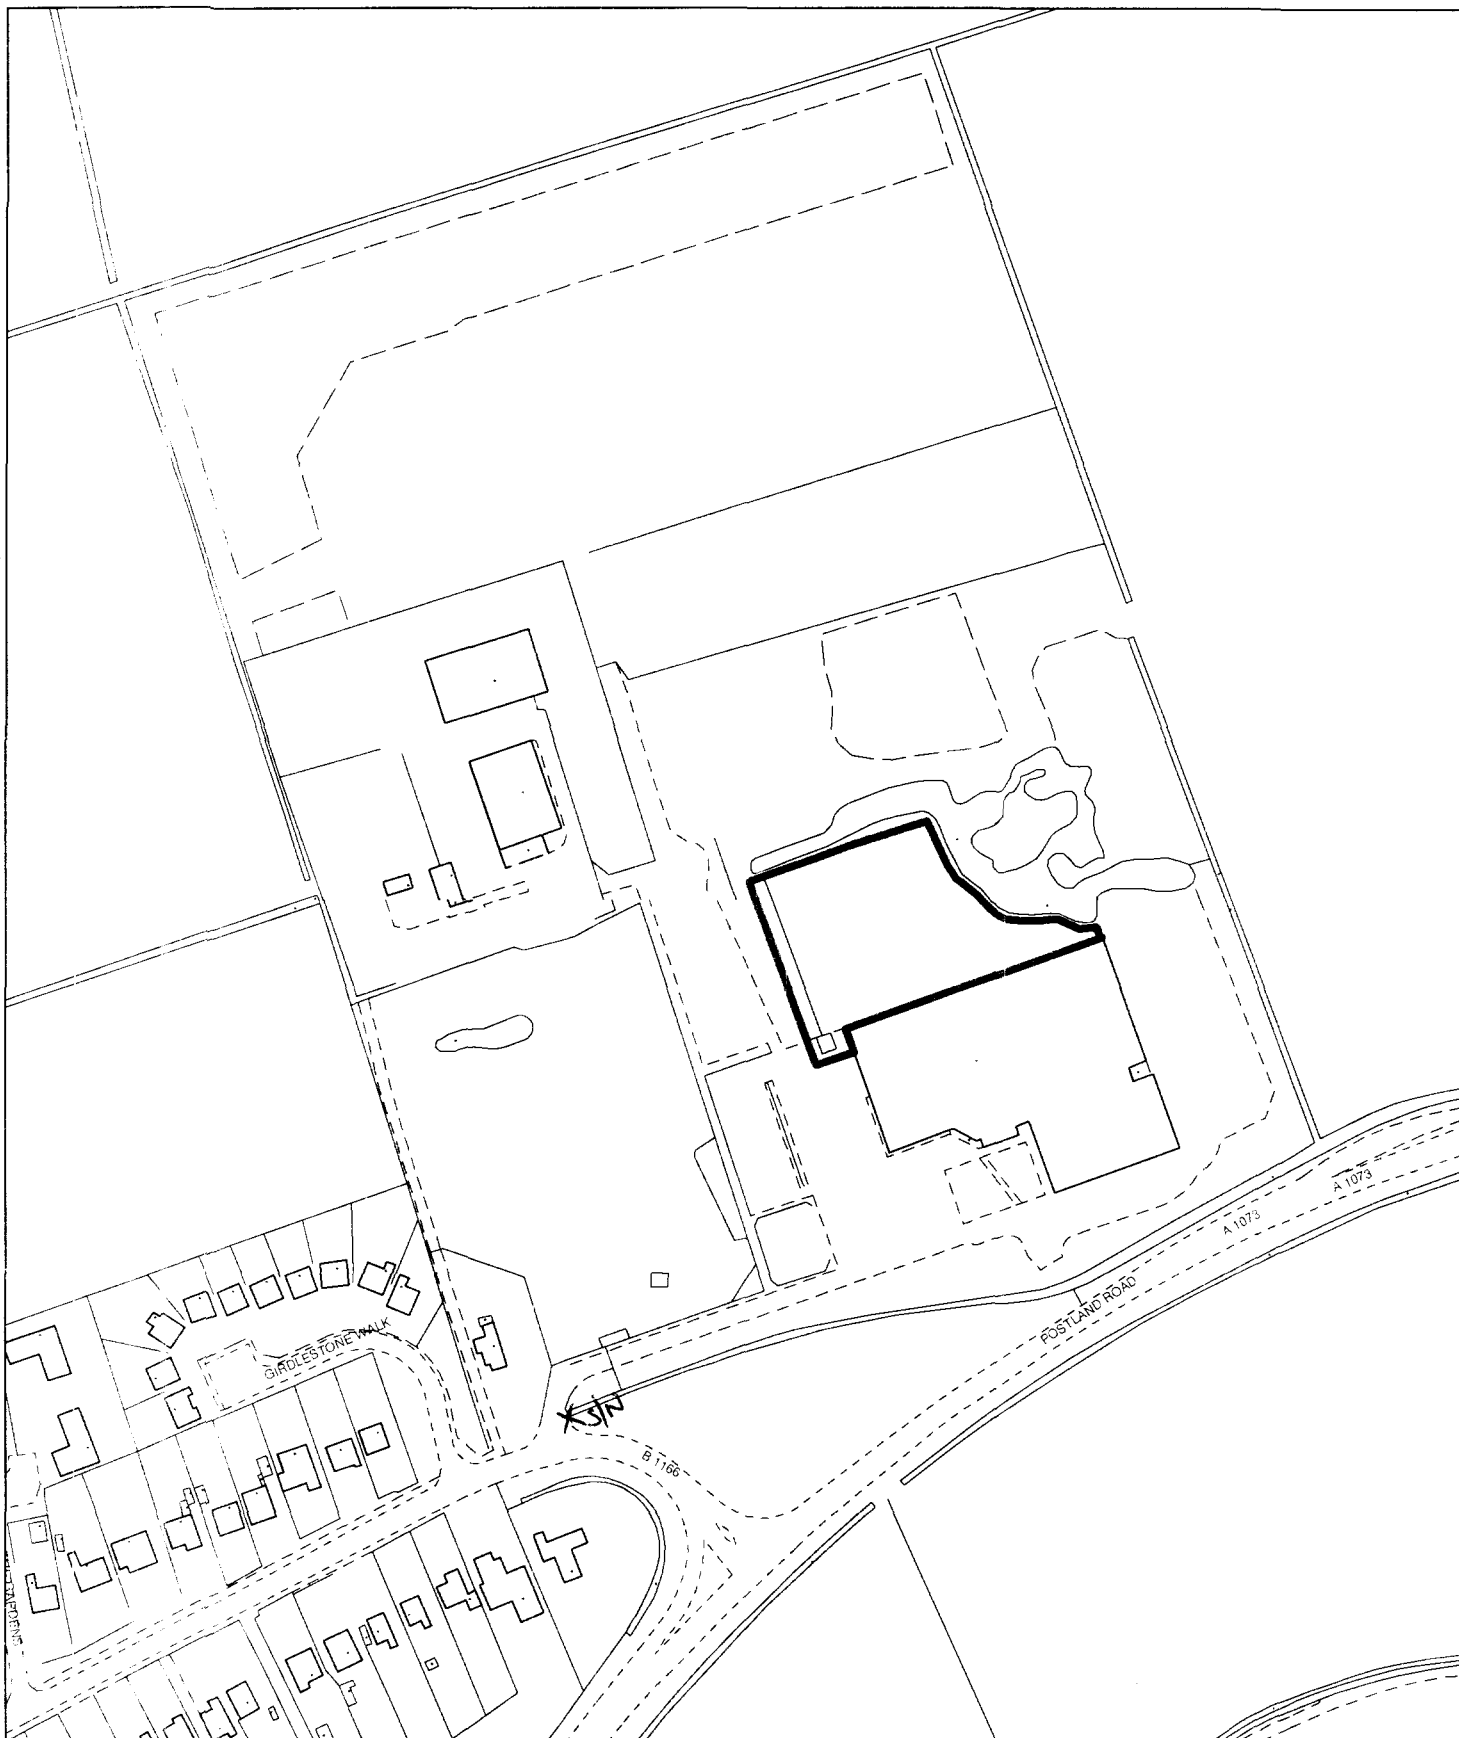

**Planning Application Location Plan
Ward Member Notification**

H02/0599/03


Scale: 1:2500



Planning and Development

Council Offices, Priory Road, Spalding, Lincolnshire
PE11 2XE

PLEASE DO NOT COPY THIS PLAN

This map is reproduced from Ordnance Survey material with permission of Ordnance Survey on behalf of Her Majesty's Stationery Office (c) Crown copyright. Unauthorised reproduction infringes Crown copyright and may lead to prosecution or civil proceedings. South Holland District Council LA079413 2003

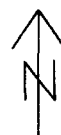

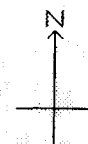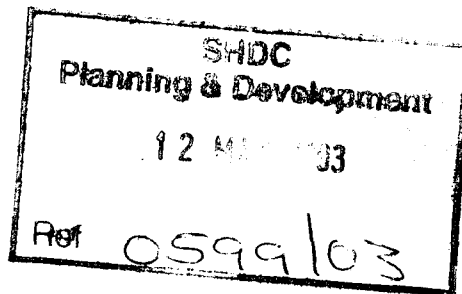


1:2500 Scale



Produced 01 May 2003 from Ordnance Survey digital data and incorporating surveyed revision available at this date. © Crown Copyright 2003.

Reproduction in whole or in part is prohibited without the prior permission of Ordnance Survey.

Ordnance Survey and the OS symbol are registered trade marks and Siteplan a trade mark of Ordnance Survey, the national mapping agency of Great Britain.

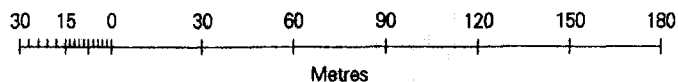

Postland Road
Crowland
PE6 0JB

Centre Coordinates: 524835 310984

National Grid sheet reference at centre of this Siteplan: TF2410

Supplied by: National Map Centre
Serial Number: 00004336