



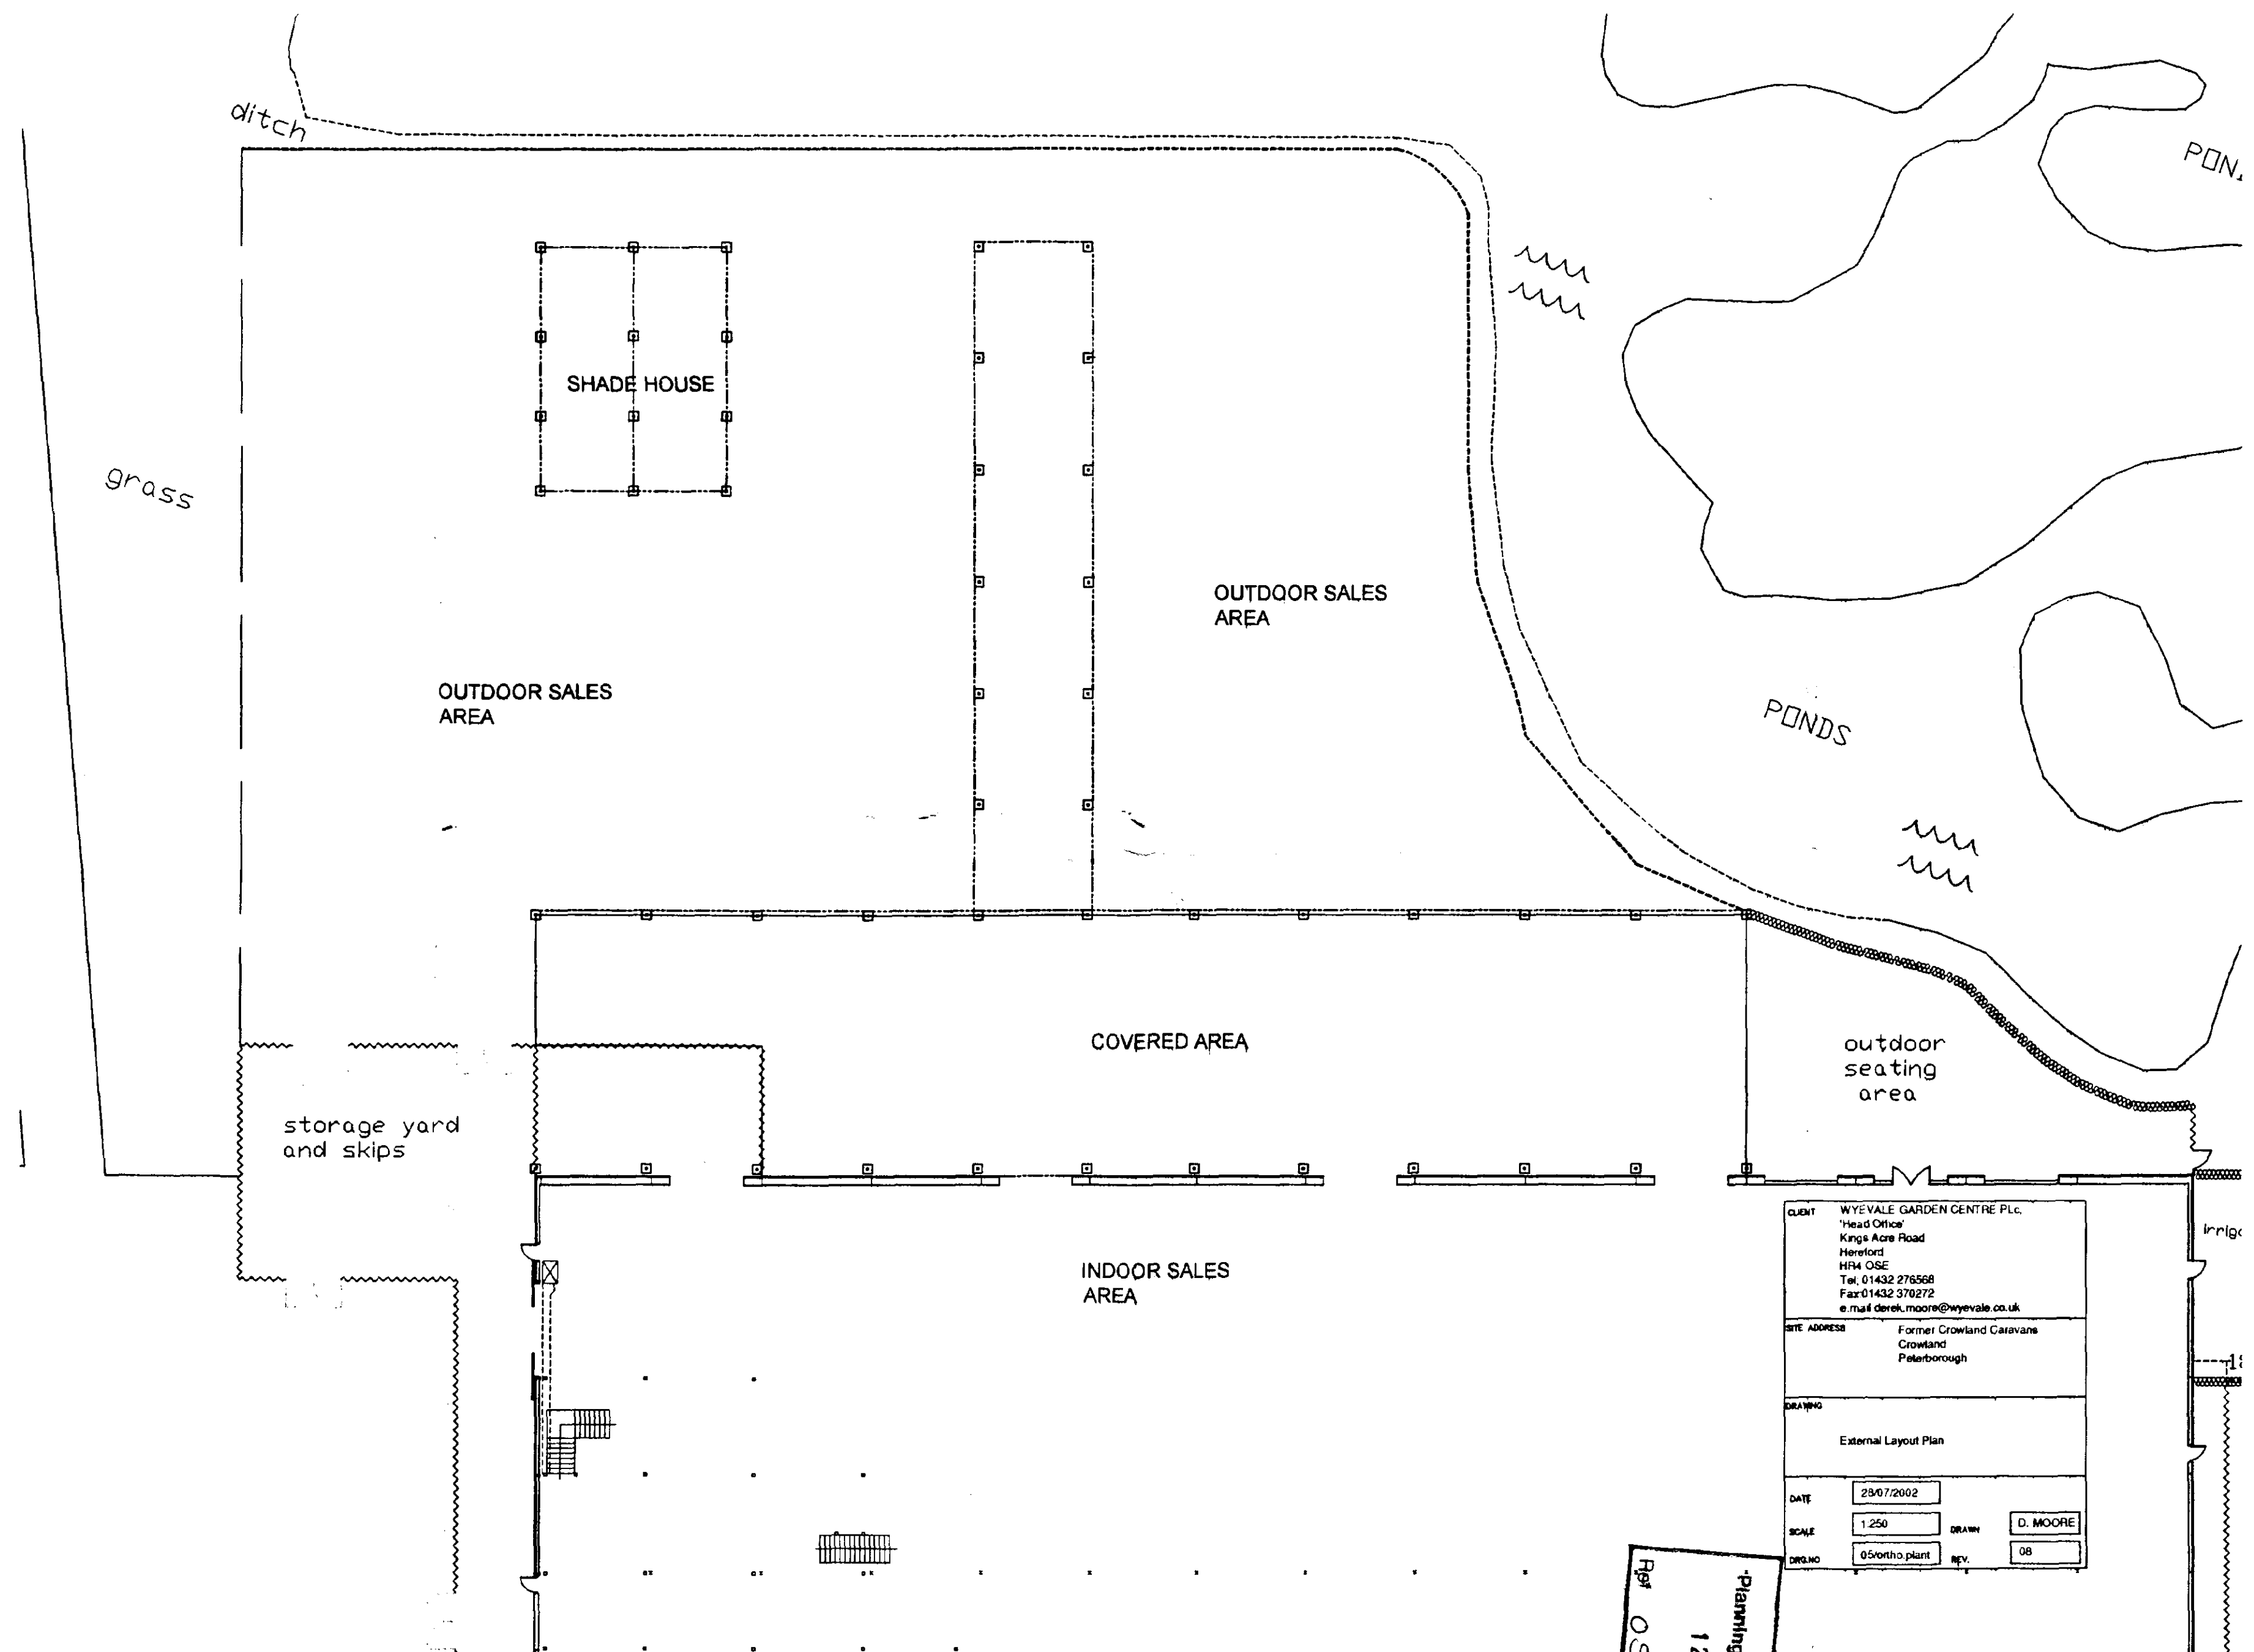


CLIENT	WYEVALE GARDEN CENTRE PLC. "Head Office" Kings Acre Road Hereford HR4 0SE Tel: 01432 276568 Fax: 01432 370272 e-mail: derek.moore@wyevale.co.uk		
SITE ADDRESS	Former Crowland Caravans Crowland Peterborough		
DRAWING	External Layout Plan		
DATE	23/07/2002	DRAWN	D. MOORE
SCALE	1:250	REV.	08
DRAWING	05/ortho plant	REV.	

SHDC
Planning & Development
12 MAY 2003
Ref: 059963


DETERMINED
PLAN

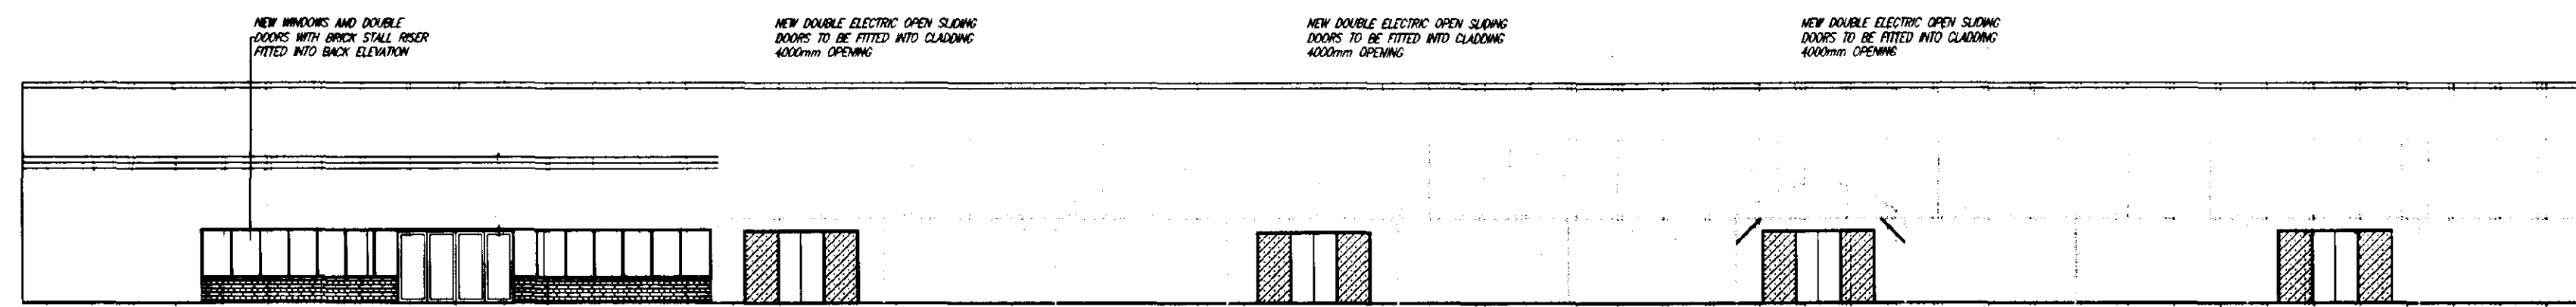

NEW REAR WALL
ELEVATION WEST
FACE

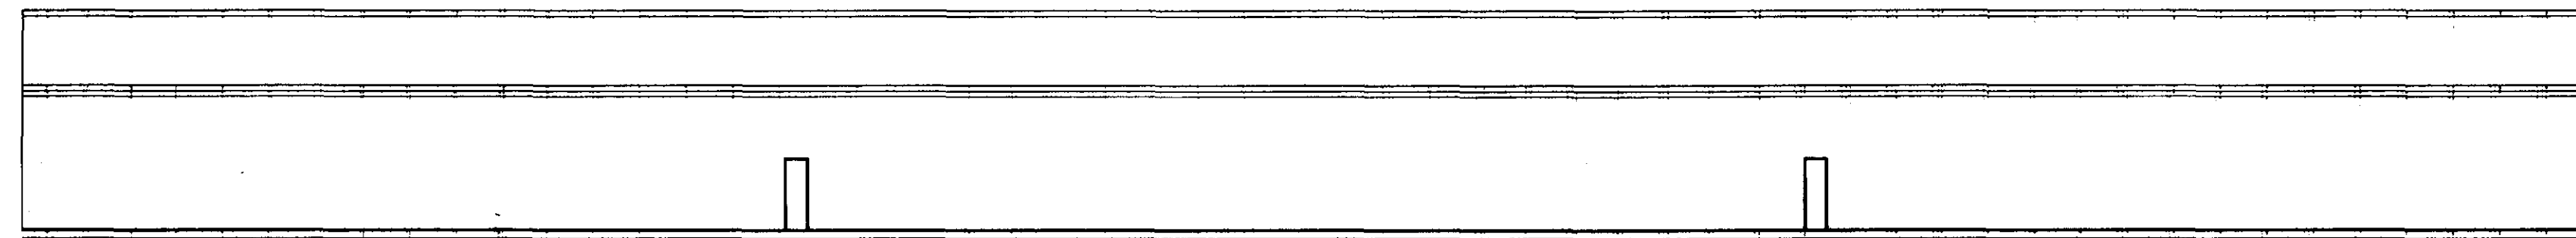


EXISTING REAR WALL
ELEVATION WEST
FACE

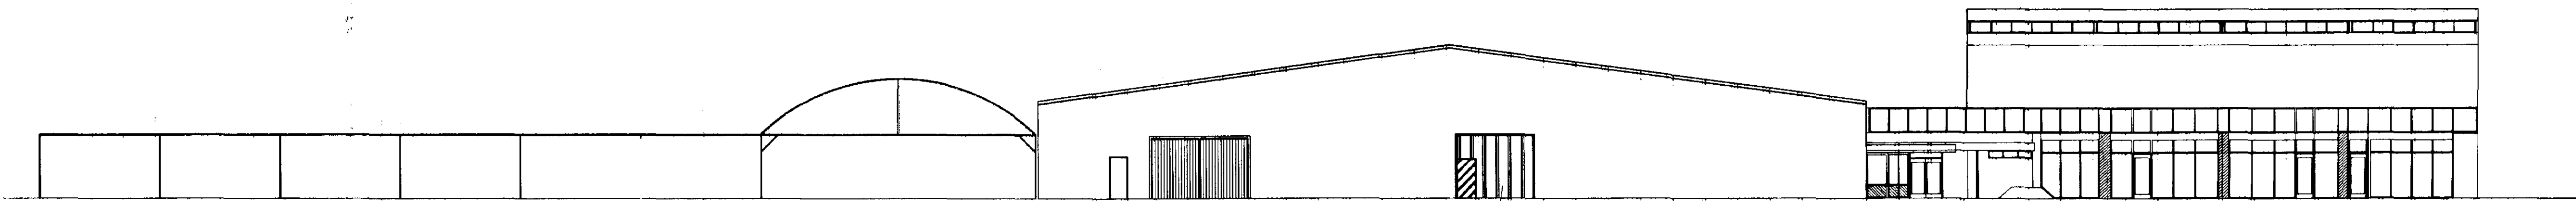

NEW SIDE WALL
ELEVATION SOUTH
FACE


NEW ROLLER SHUTTER
DOOR AND FIRE DOOR
INTO SIDE CLADDING

MAIN ENTRANCE

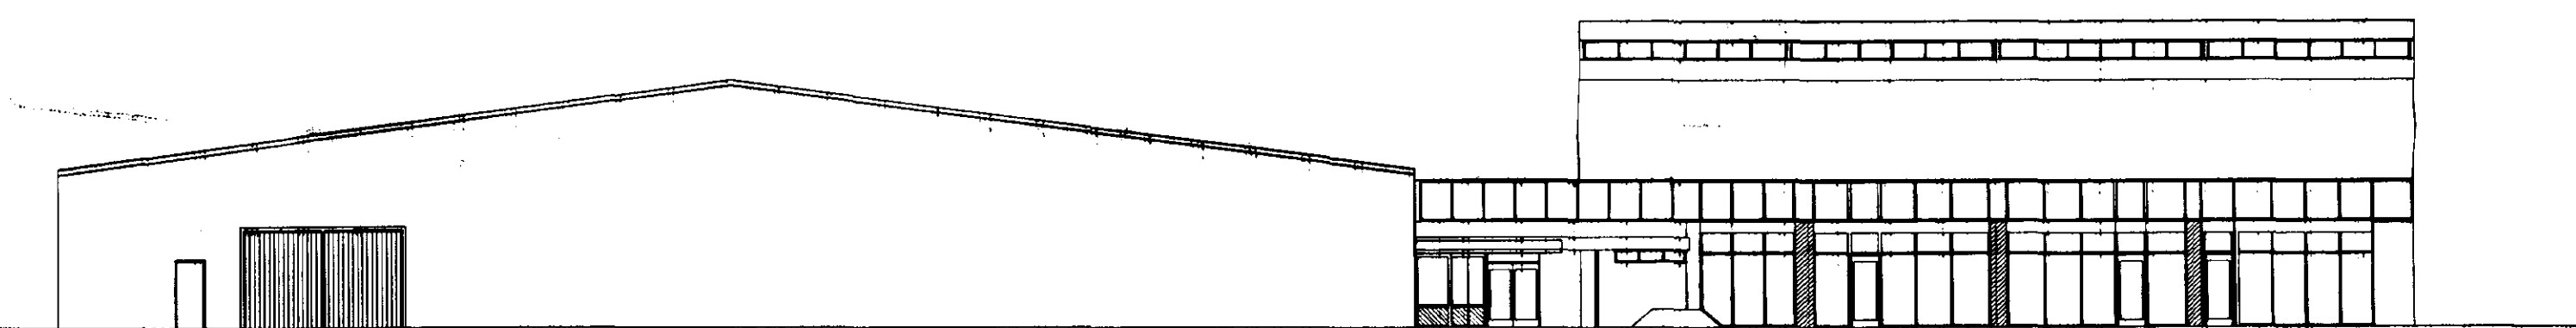


EXISTING SIDE WALL
ELEVATION SOUTH
FACE

MAIN ENTRANCE

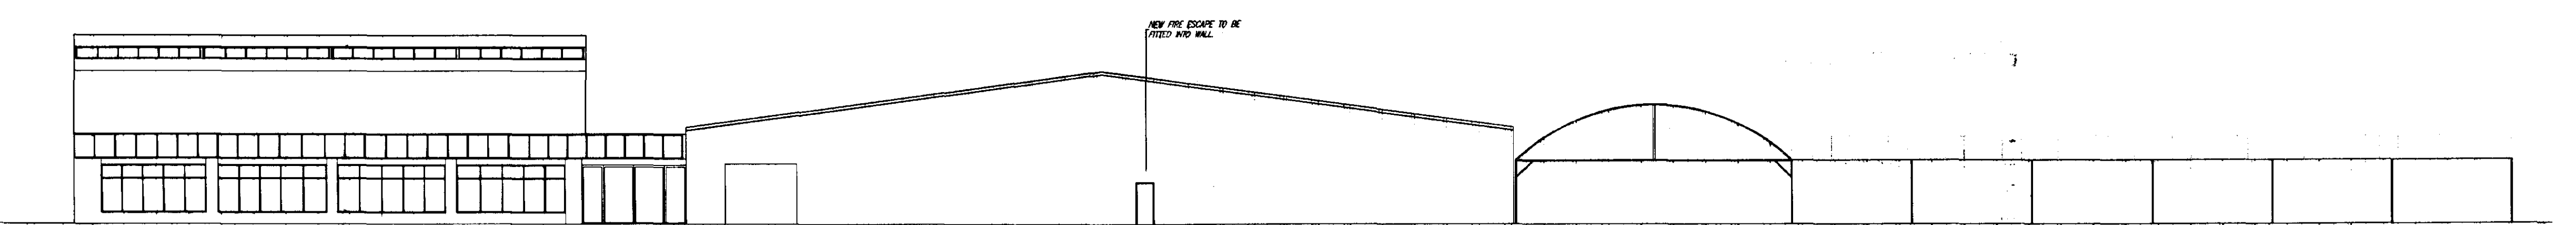

NEW SIDE WALL
ELEVATION NORTH
FACE

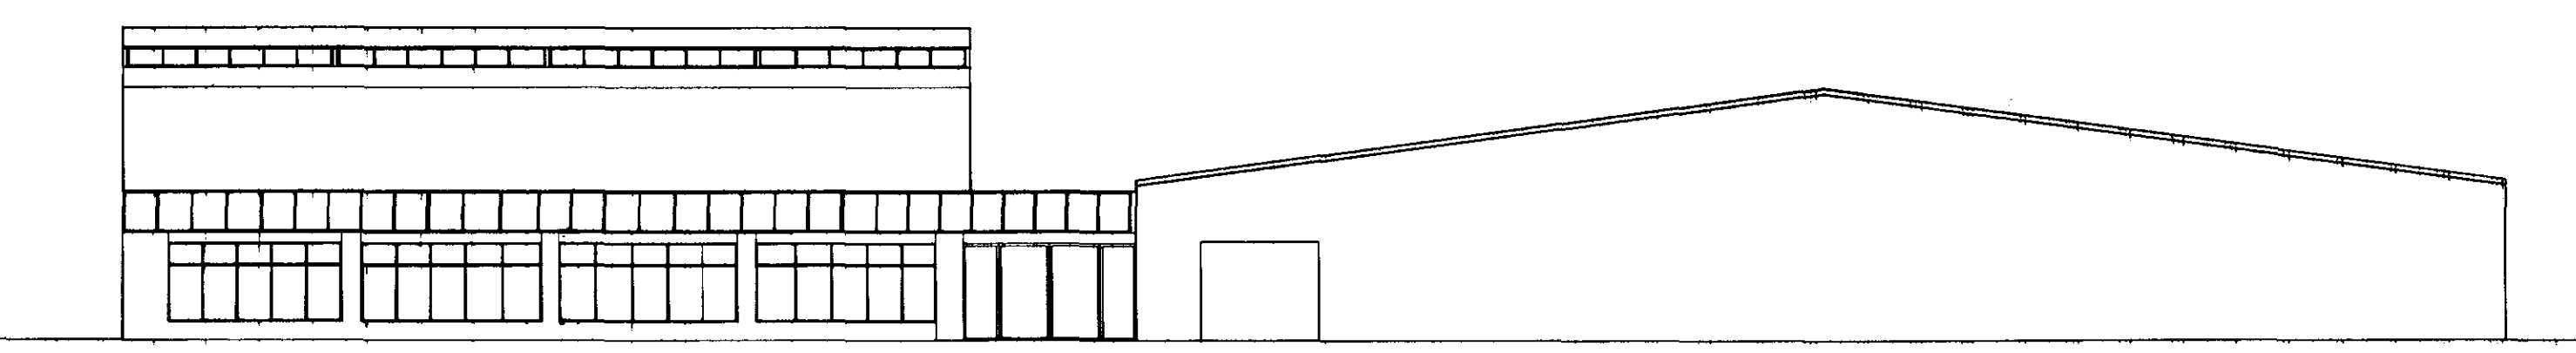

EXISTING SIDE WALL
ELEVATION NORTH
FACE

CLIENT	WYEVALE GARDEN CENTRE PLC.		
SITE ADDRESS	Former Crowland Caravans Postland Road Crowland Peterborough PE6 0JB		
DRAWING	WALL ELEVATIONS NEW AND EXISTING		
DATE	20/03/2002	DRAWN	D. Moore
SCALE	1:200	REV.	4
DRG. NO	503/02		

SHDC
Planning & Development
12 MAY 2003
Ref 0599/03

DETERMINED
PLAN