

Existing Principal (West) Elevation
1:50




Existing Side (South) Elevation
1:50

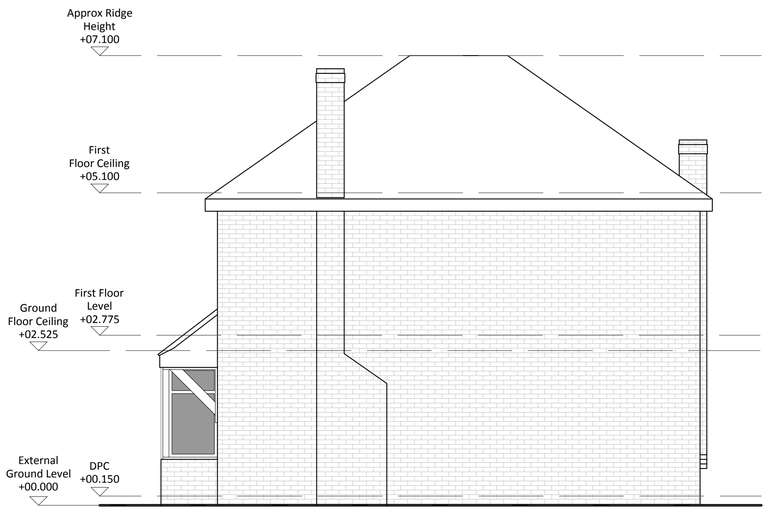

Existing Rear (East) Elevation
1:50

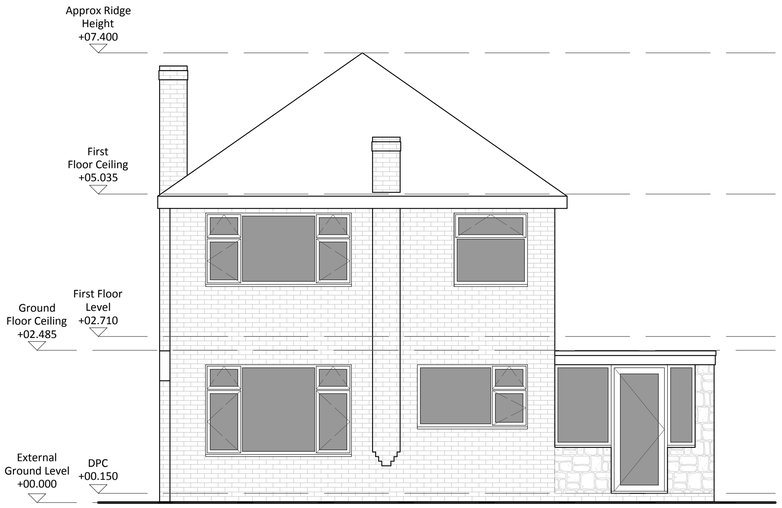

Existing Side (North) Elevation
1:50

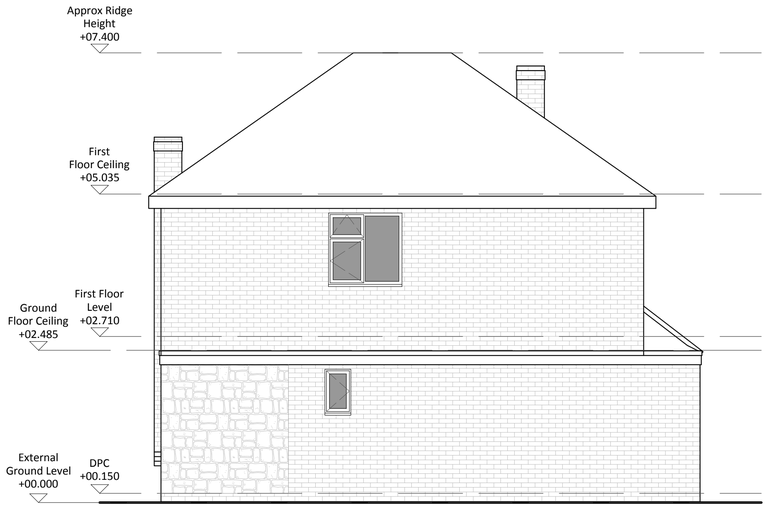

1:50 Scale Bar



James Wollerton Architecture.

NOTES:
The level of information in this drawing is in relation to submitting a PLANNING APPLICATION.

The information shown should not be used for any purpose (such as building regulations, costing or construction) unless permission is expressly granted by the client / James Wollerton Architecture.

Responsibilty for Party Wall and Rights to Light lay with the client.

ALL dimensions should be checked on site.

This drawing is subject to copyright.

Address: 10 Abbots Drive, Crowland, PE6 0BT

DWG Title: Existing Elevations
DWG No: 2023-249-03_PA

Date: 12-06-2023
Scale: 1:50 @ A1 / 1:100 @ A3

Revision: N/A