Notes

1. Do not scale this drawing.
2. All dimensions are in millimeters unless stated otherwise.
3. This drawing to be read in conjunction with all other relevant drawings and specifications.
4. Final Layout arrangement to be confirmed/ adopted by Anglian Water under a Section 104 Agreement.

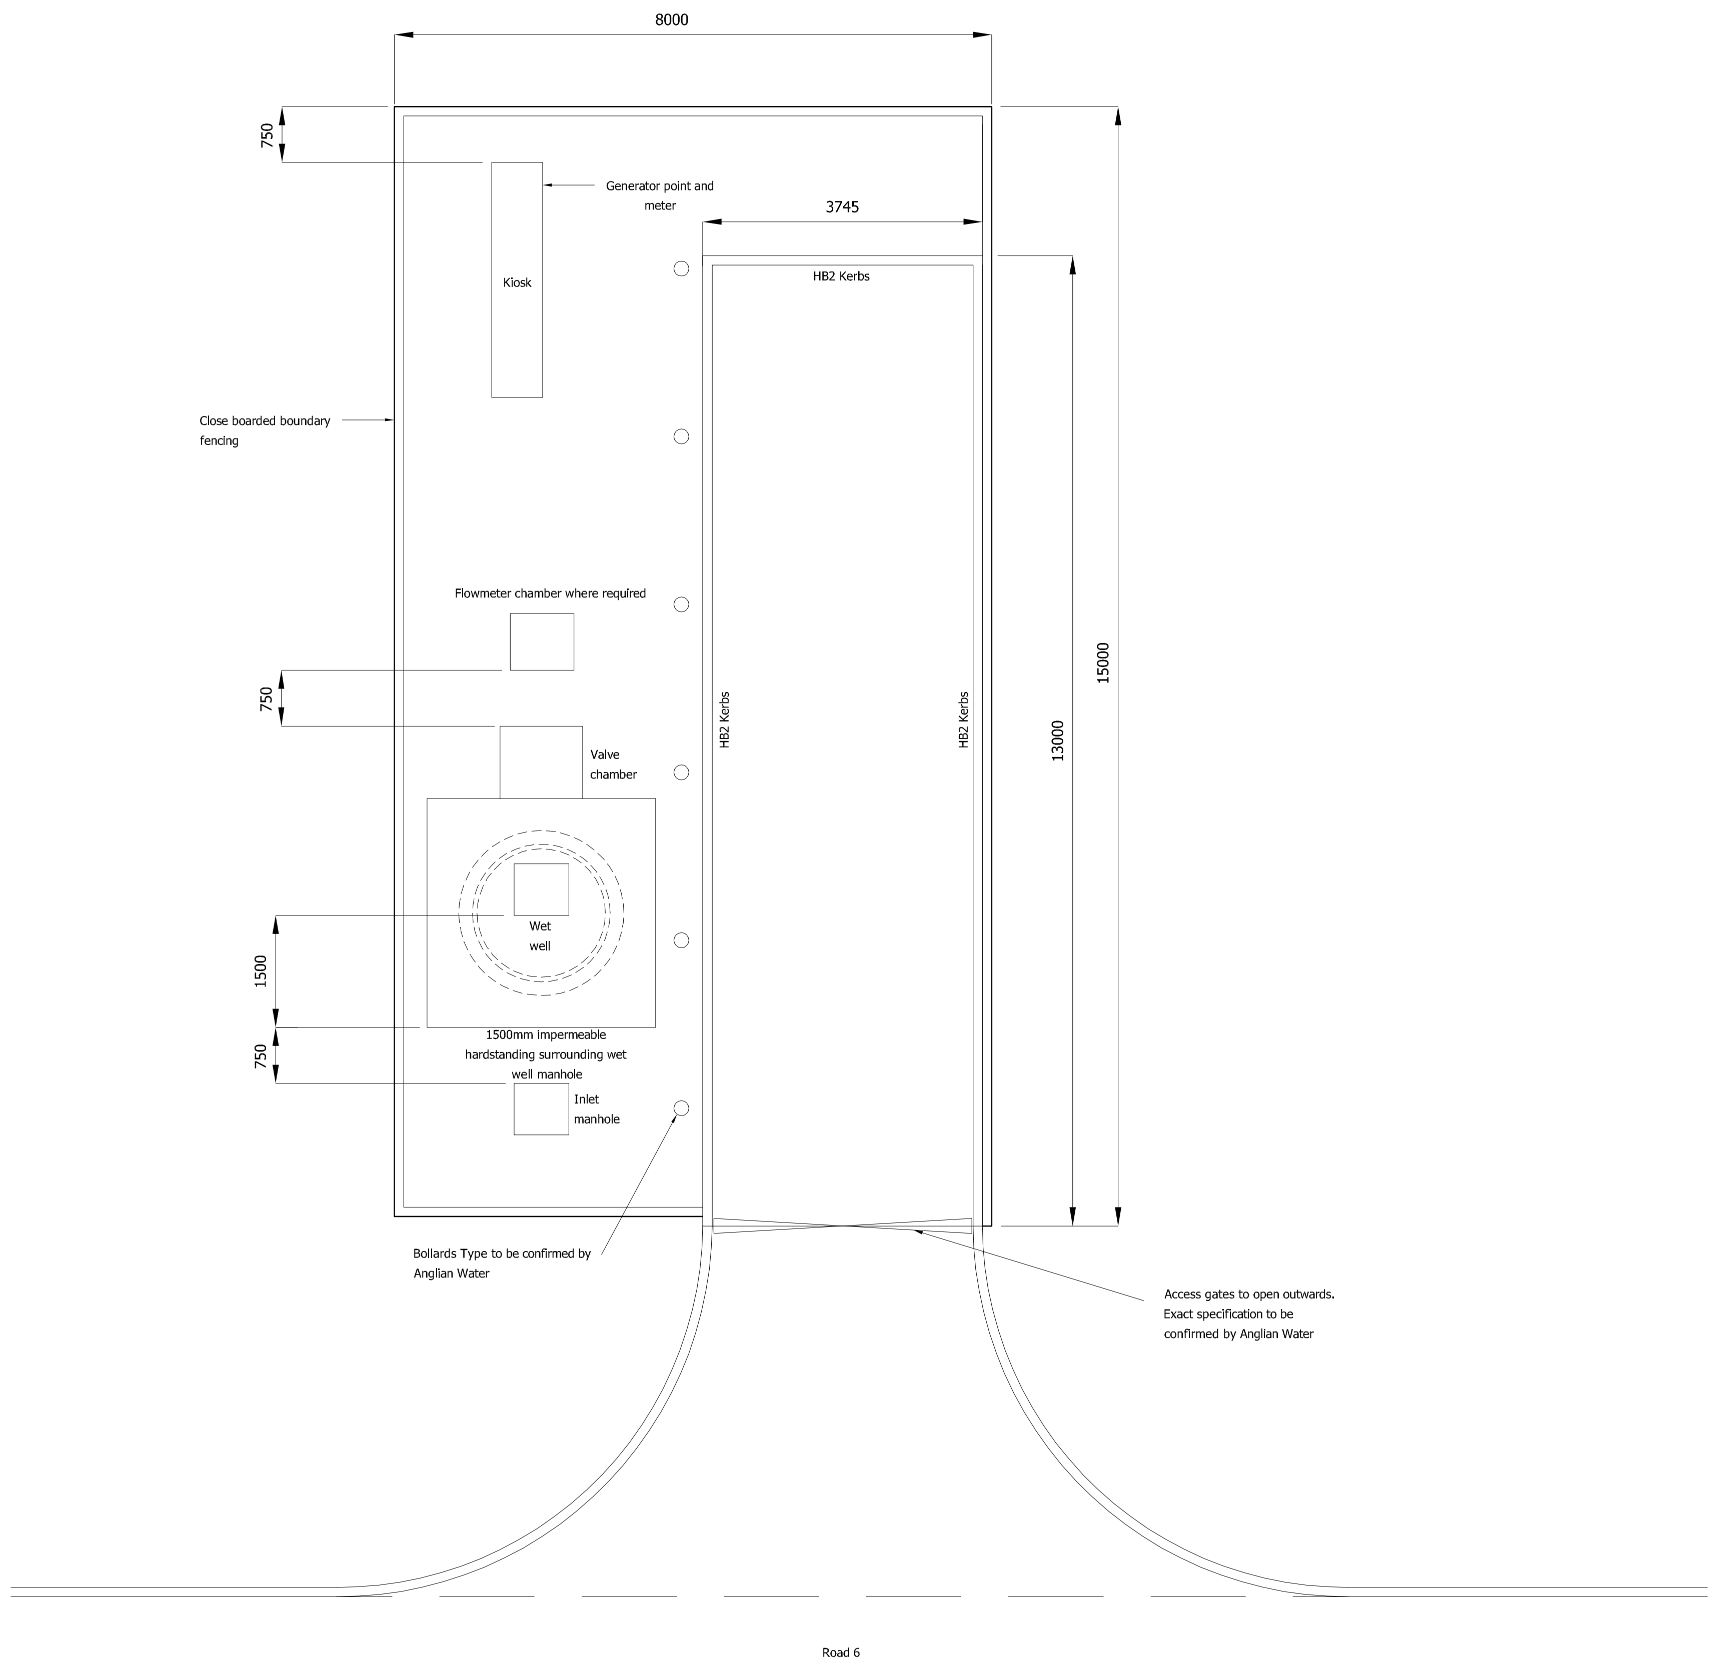
8000
750
Generator point and meter
3745
Kiosk
HB2 Kerbs
Close boarded boundary fencing
Flowmeter chamber where required
750
Valve chamber
HB2 Kerbs
HB2 Kerbs
13000
15000
Wet well
1500
1500mm Impermeable hardstanding surrounding wet well manhole
750
Inlet manhole
Bollards Type to be confirmed by Anglian Water
Access gates to open outwards. Exact specification to be confirmed by Anglian Water
Road 6

Rev	Amendments	Rev'd by	Date
P1	Preliminary Issue	PM	16.04.15

Client
Ashley King (Developments) Ltd.

Project
Residential Development,
Peterborough Road,
Crowland

Title
Adoptable Foul Pumping Station
General Layout

Job No 1415-0137

Drawing No 1415-0137-WDK-C-336

Rev P1

Status Preliminary

Scale NTS

Date Apr.'15

Project Engineer GPD

Drawn By PM

Checked By GPD

Approved By GPD

Waldeck
Consult Design Deliver
www.waldeckconsulting.com
Offices and Projects UK wide
21 Cross Street Court
Cross Street
Peterborough
PE1 1XA
01733 807 313

© 2013 WALDECK

1. These drawings are copyright and the property of Waldeck Associates Ltd. Copying of the designs drawings or Intellectual property in full or in part is not permitted without the written consent of a Director of Waldeck Associates Ltd.
In the event of a default by the Employer of its obligations due to Waldeck Associates Ltd neither it or its Assignees or Beneficiaries are permitted or licensed to use or copy this information until such time as the Employer has remedied its default and the Consultant gives written consent to reinstatement of its permission or licence to use its materials.
2. The initial feasibility pre-contract designs specification, cost plans, bill of quantities, feasibility studies and all other documents or media whether electronic or hard copy are indicative only and could be subject to changes in statute or other rules and regulations and changes in the Employer's requirements and will be subject to design development until such time as Waldeck's Services are engaged under a formal written appointment that pays for an appropriate fee at commercial rates. Use of these documents or media shall be entirely at the risk of the person using it. No reliance on these documents shall be permitted and full copyright is retained by Waldeck. Waldeck accepts no responsibility for reliance on these documents or media and it is assumed that the Contractor or Developer or Client has made sufficient provision for design development risk where a full design has not been commissioned. No waiver of this endorsement shall be permitted except in writing and signed by a Director of Waldeck as recorded at Companies House.
3. "Waldeck" is a Trading Style of Waldeck Associates Ltd registered in England and Wales Company N° 3450319.