


26800


- 1 Do not scale from the drawing. Dimensions to be checked on site.
- 2 All work to comply with the current building regulations.
- 3 The drawing is intended to identify the main features and principal components. Construction work should be carried out and supervised by experienced and competent personnel and precise indicative details.

DXE

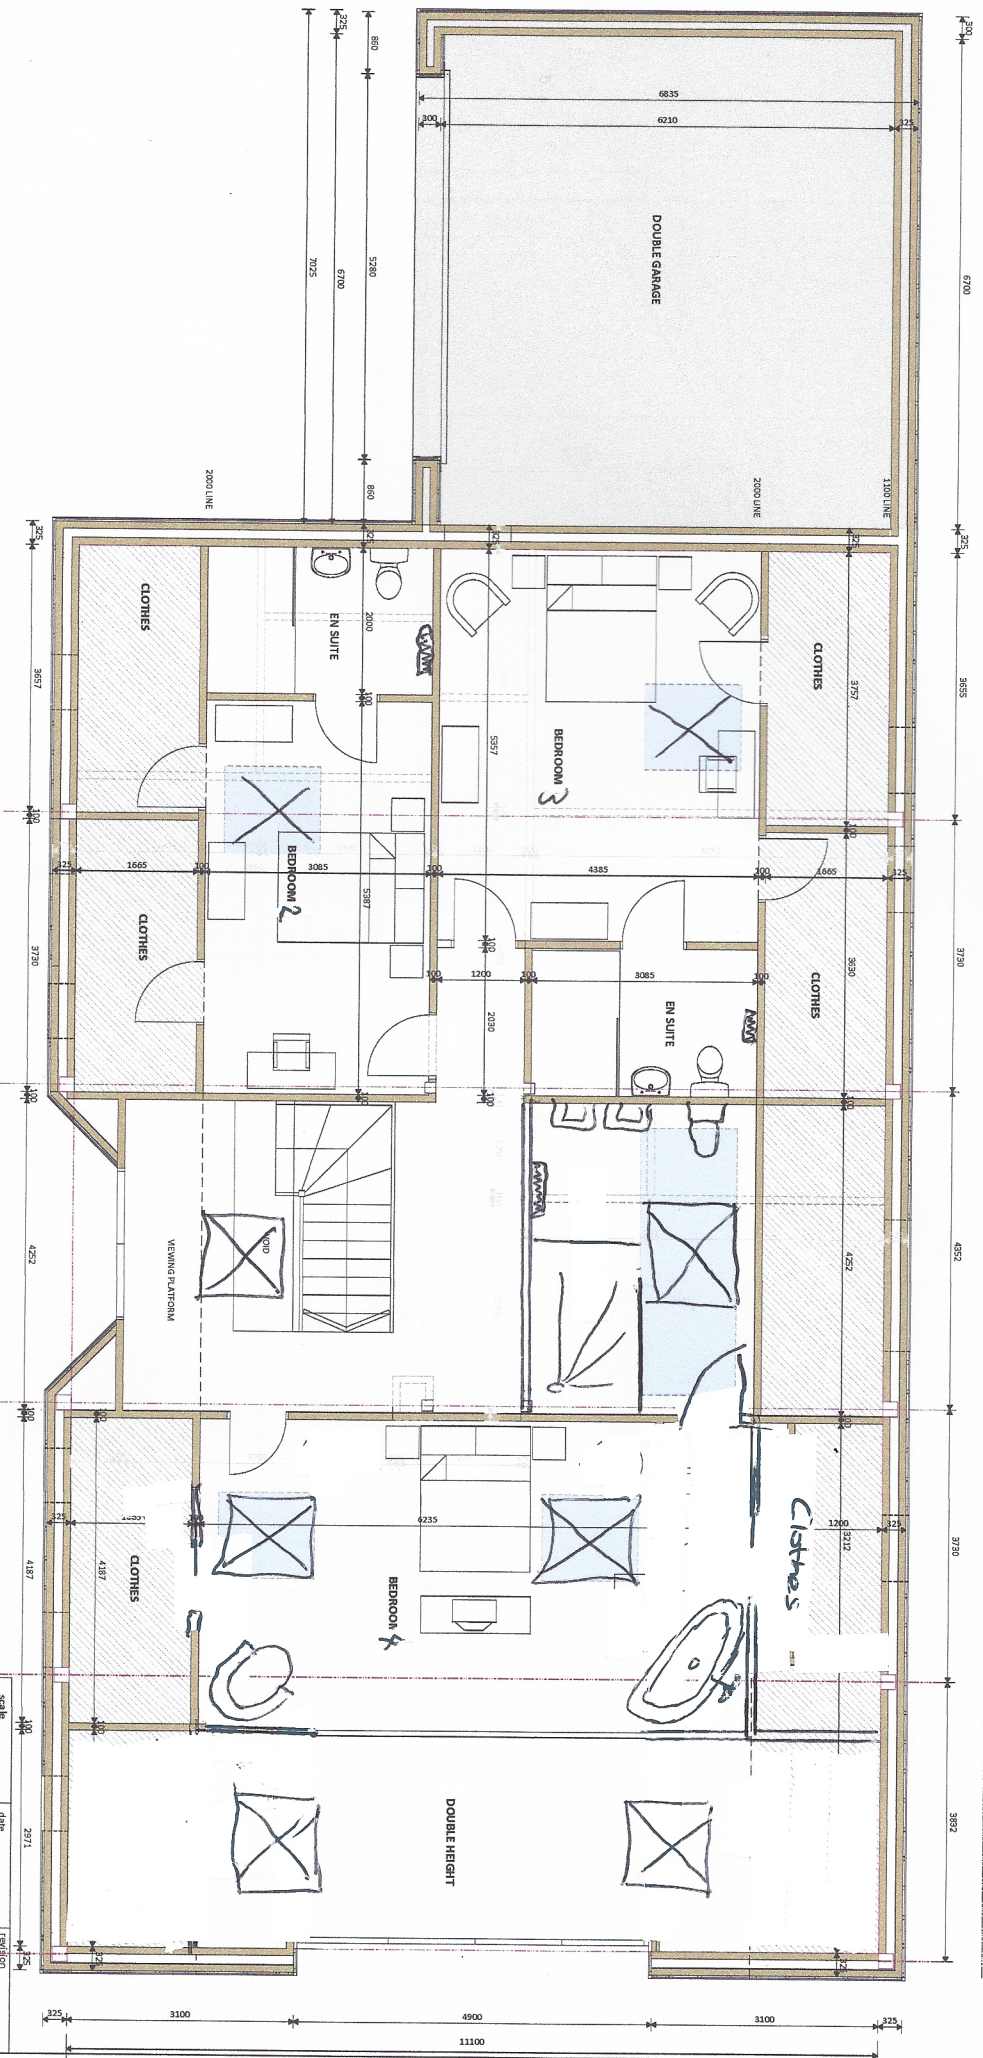

# FIRST FLOOR PLAN

AREA 212.00 m<sup>2</sup>

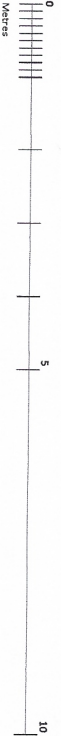

title  
PROPOSED FIRST FLOOR PLAN  
client  
MATTHEW CLOUGH

scale  
1:50 PRINT A2  
date  
MAY 2020  
revision  
A: SUBMITTED FIRST EXIST

sharman architecture  
OAK BARN, WILLOW DROVE, BOROUGHS FEN, PETERBOROUGH, PE7 70S  
01753 754 004  
www.sharmanarchitecture.co.uk