


25900

DW/E

- 1 Do not scale from the drawings. Dimensions to be checked on the site.
- 2 All work to comply with the current building regulations.
- 3 All drawings are the copyright of Sharman architecture.
- 4 No part of this drawing may be reproduced without the written permission of Sharman architecture.
- 5 Components/Construction work should be carried out and supervised by experienced and competent personnel and hence exhaustive detail.

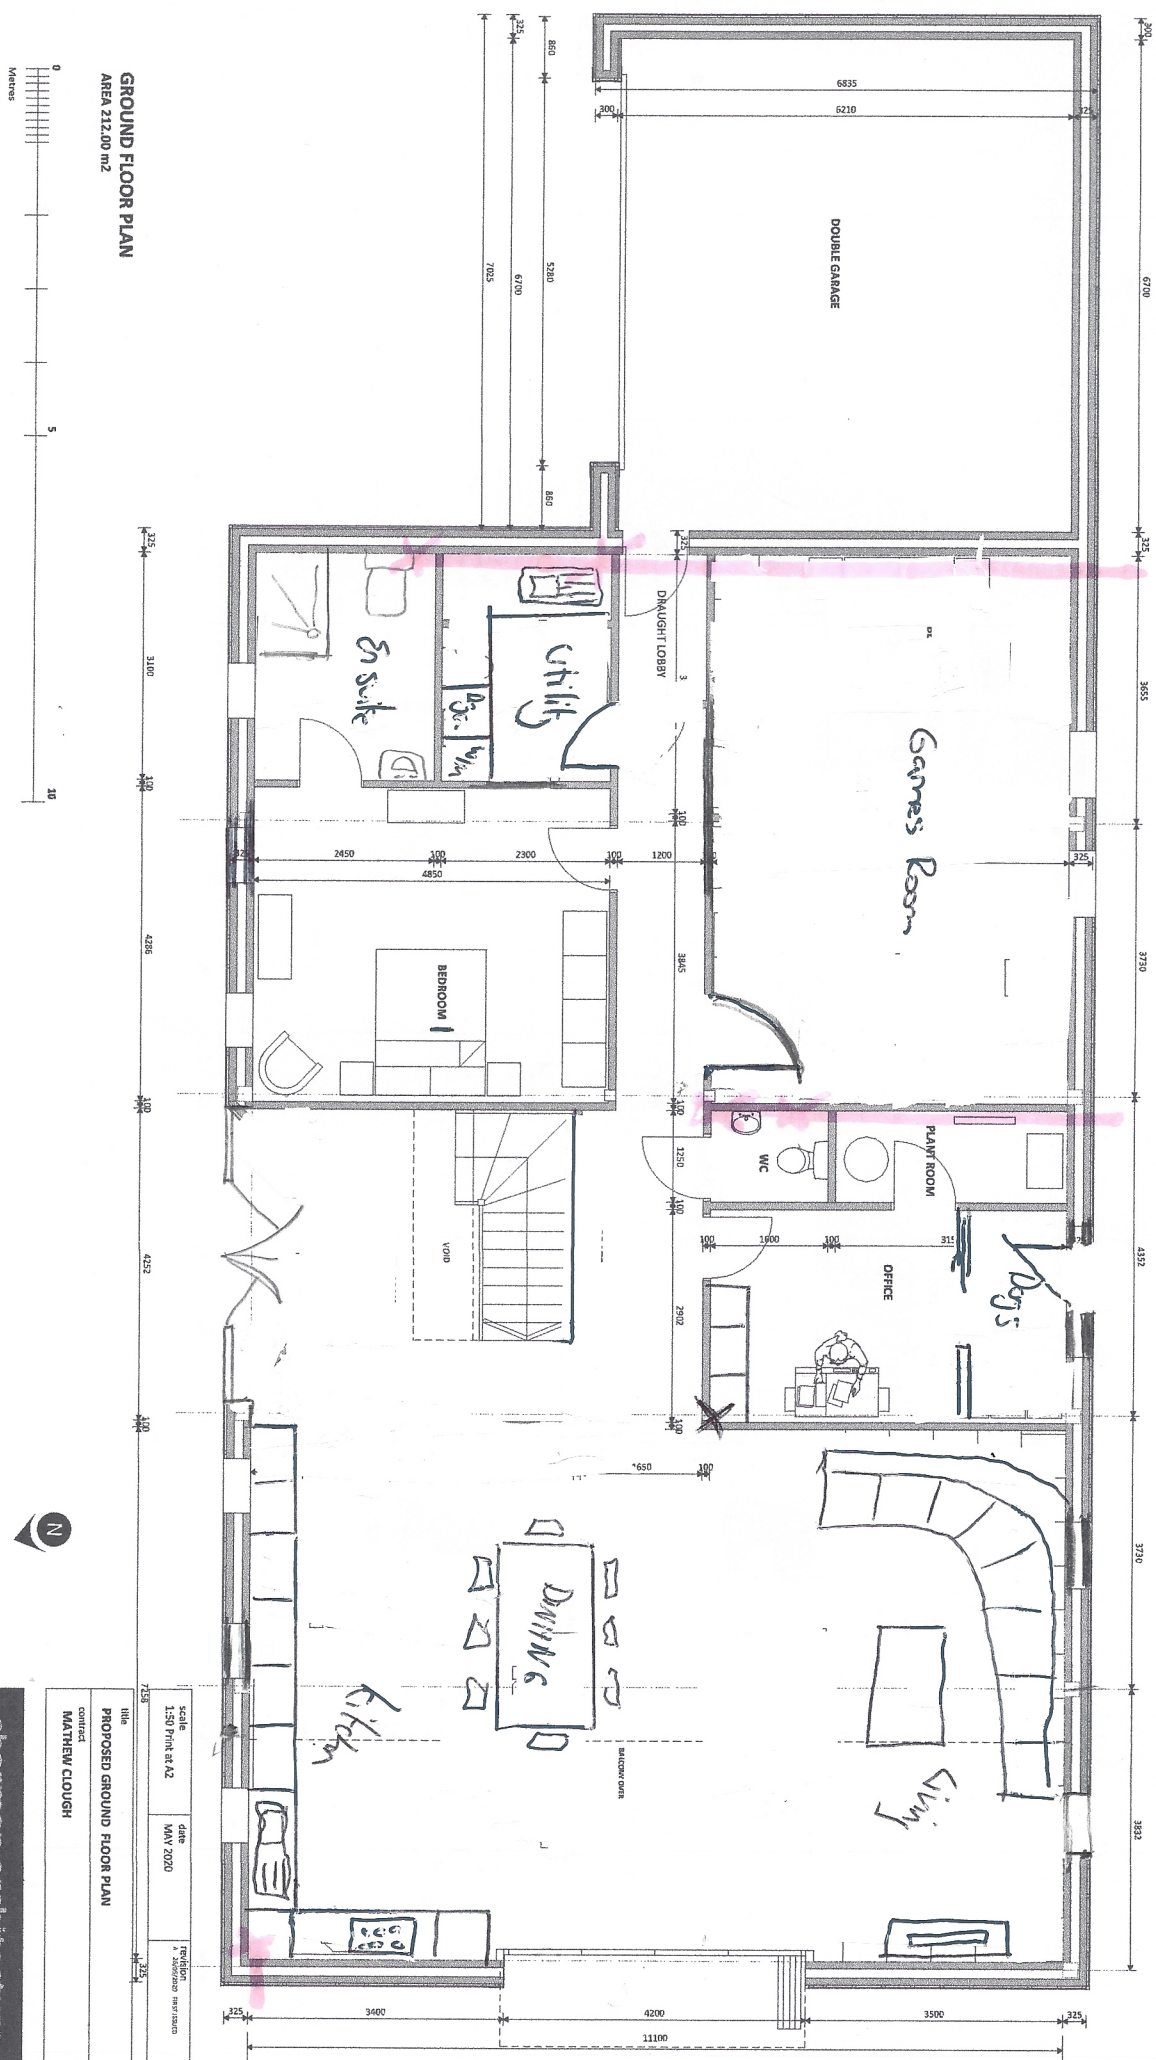

GROUND FLOOR PLAN
AREA 212.00 m²

scale
1:50 Print at A2
DATE
MAY 2020
revision
1
PROPOSED GROUND FLOOR PLAN
contact
MATTHEW CLOUGH