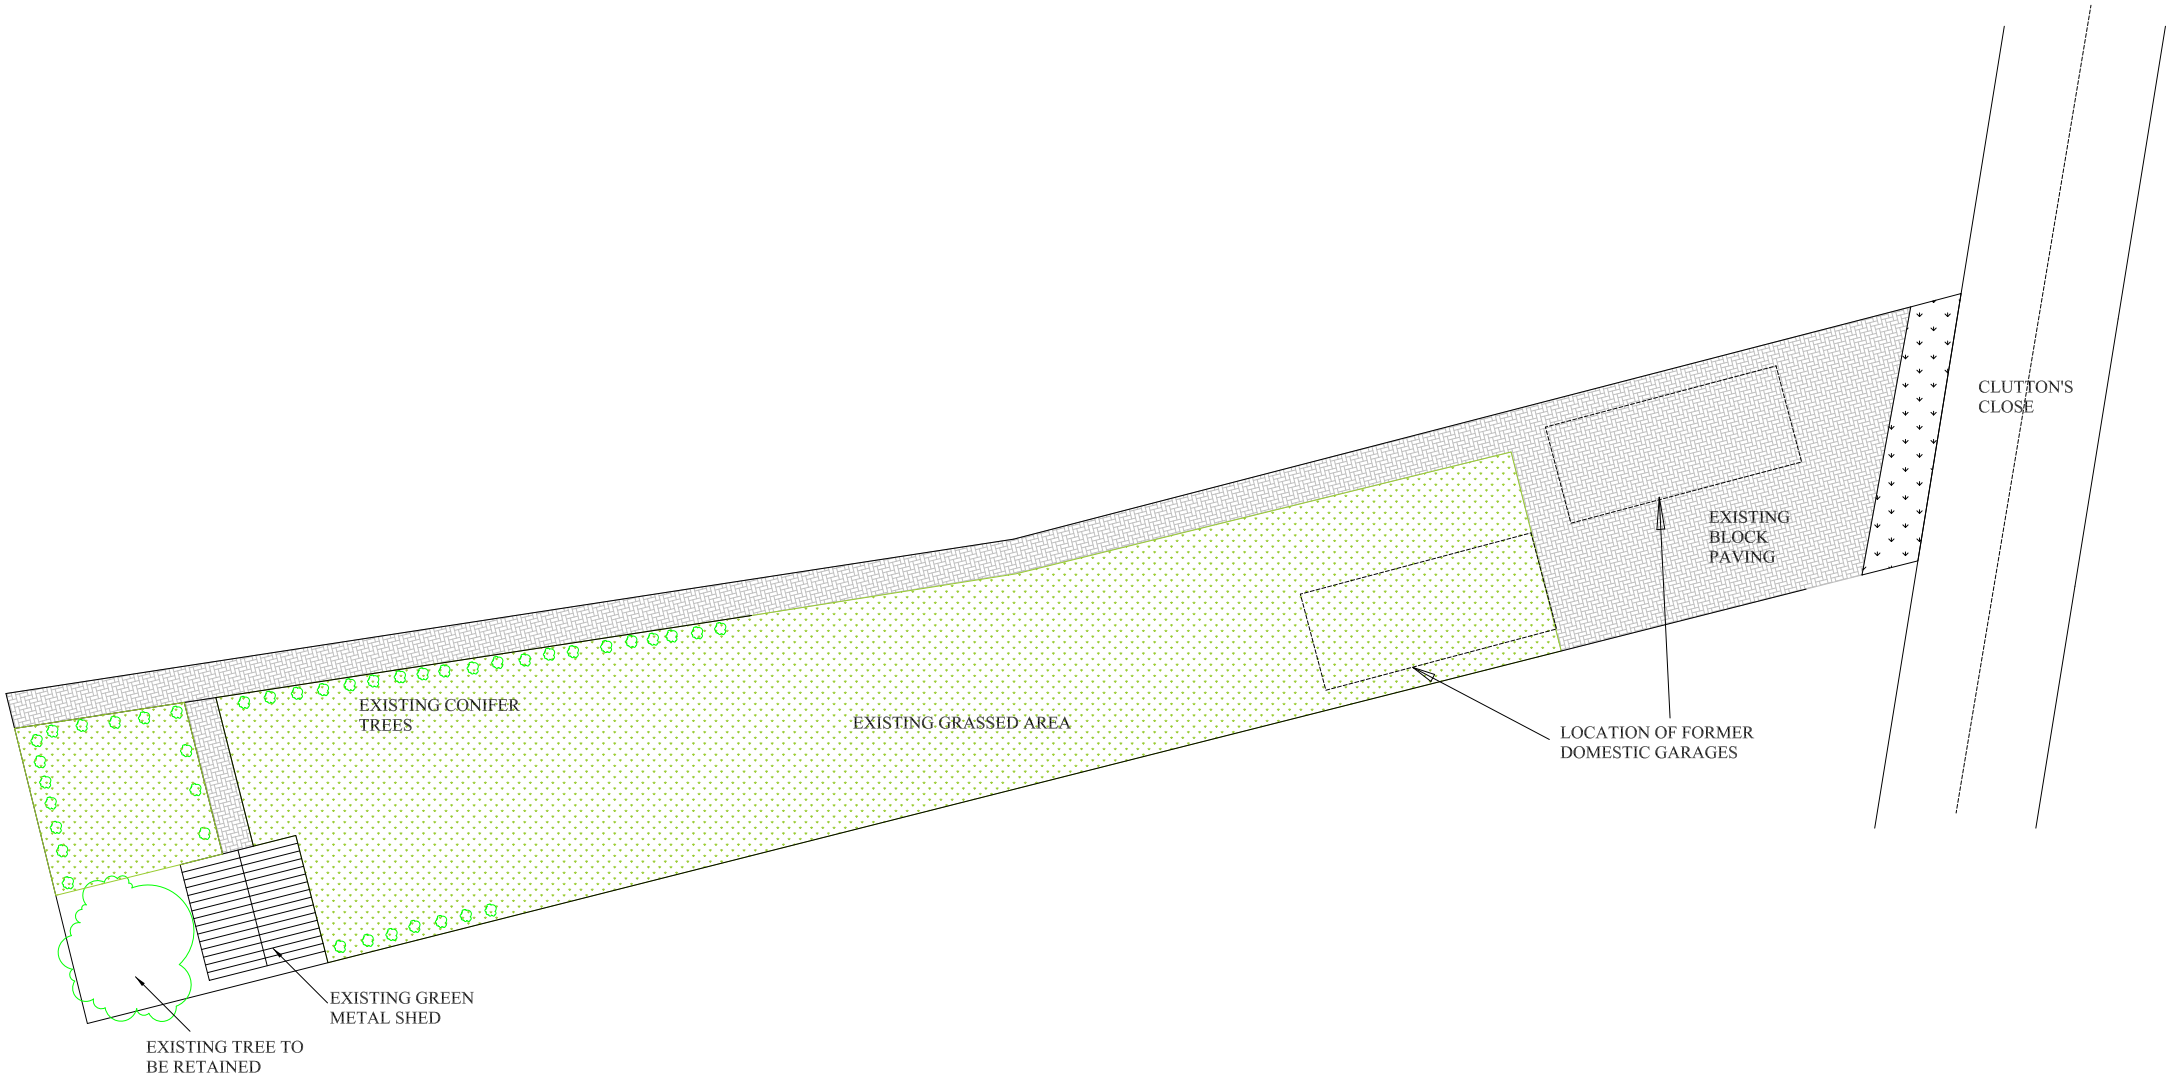


3D DESIGN
CC2

EXISTING PLAN 1:200@A4
CLUTTONS CLOSE, CROWLAND