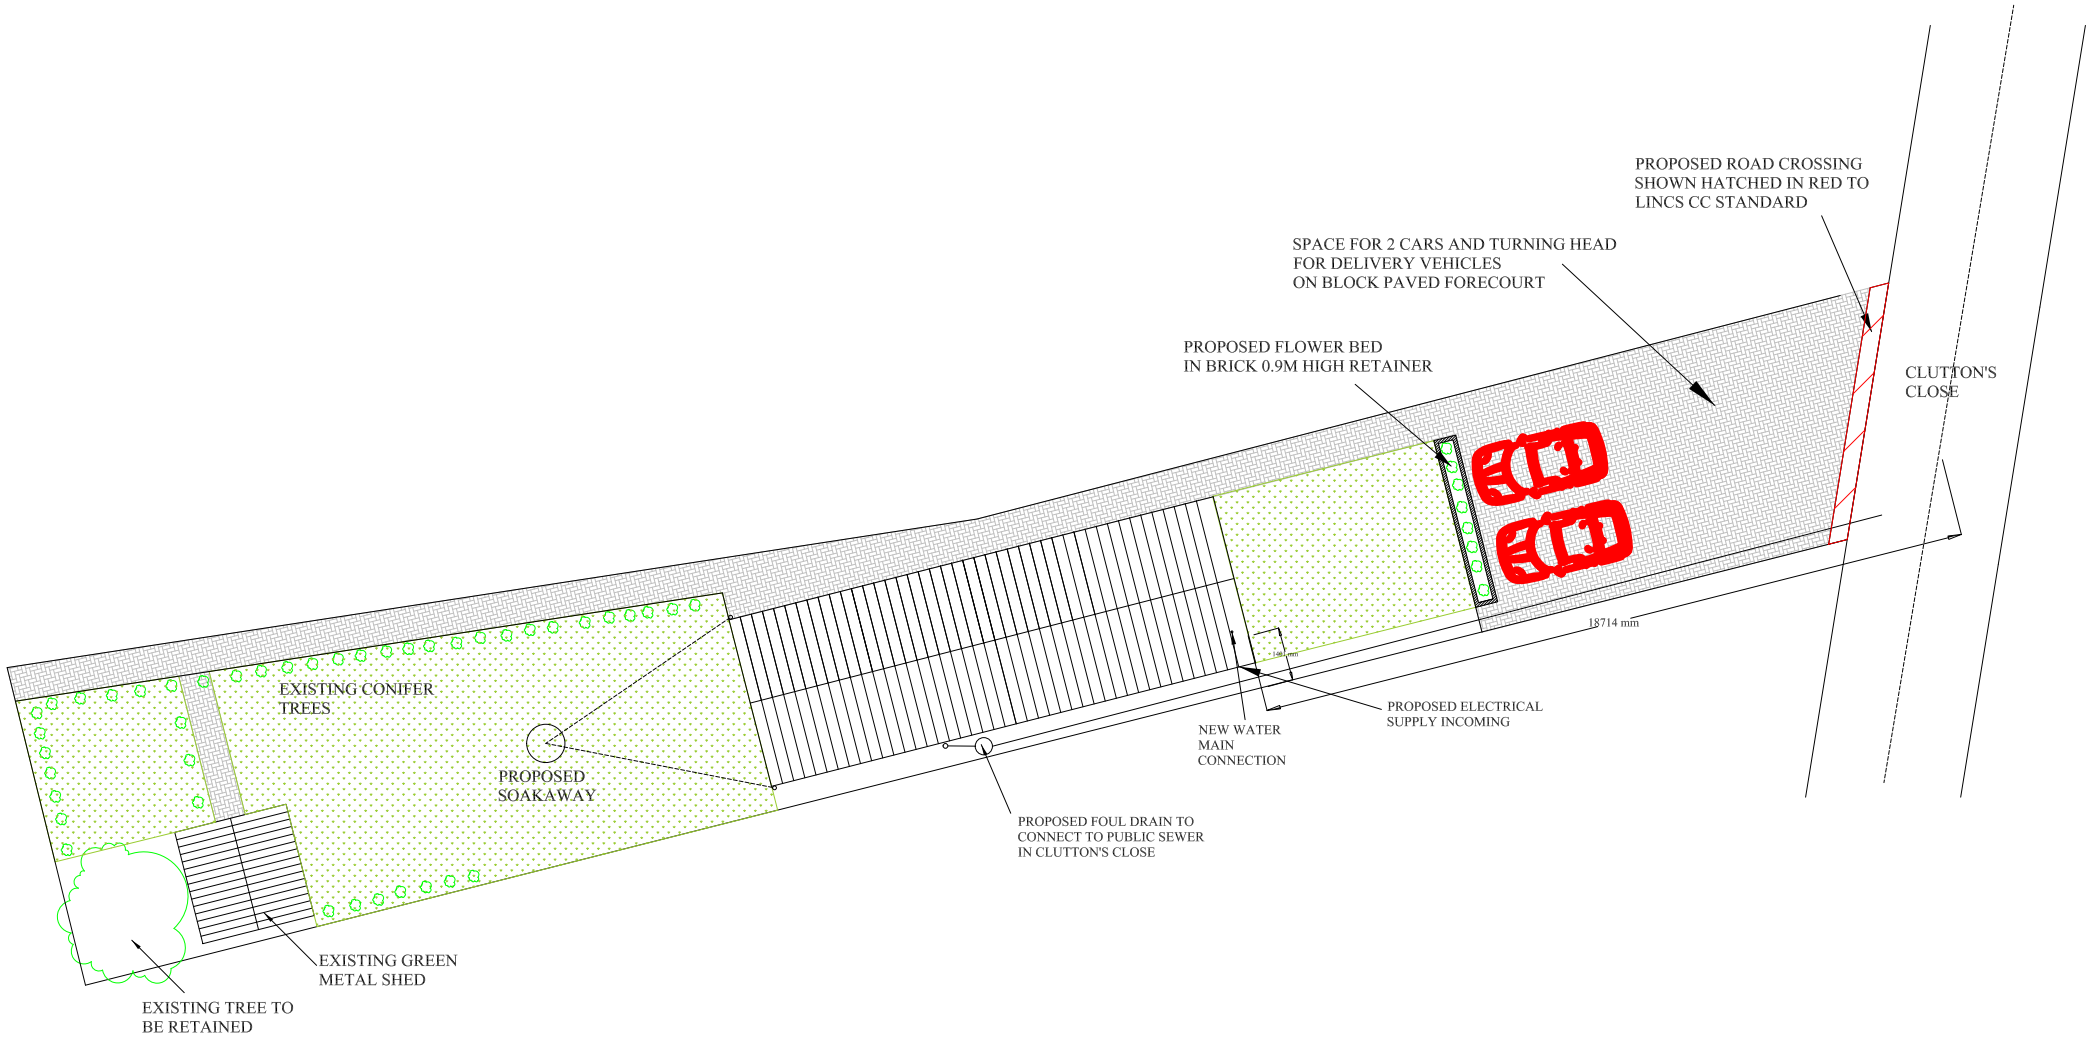


3D DESIGN
CC3.1

PROPOSED PLAN 1:200@A4
CLUTTONS CLOSE, CROWLAND