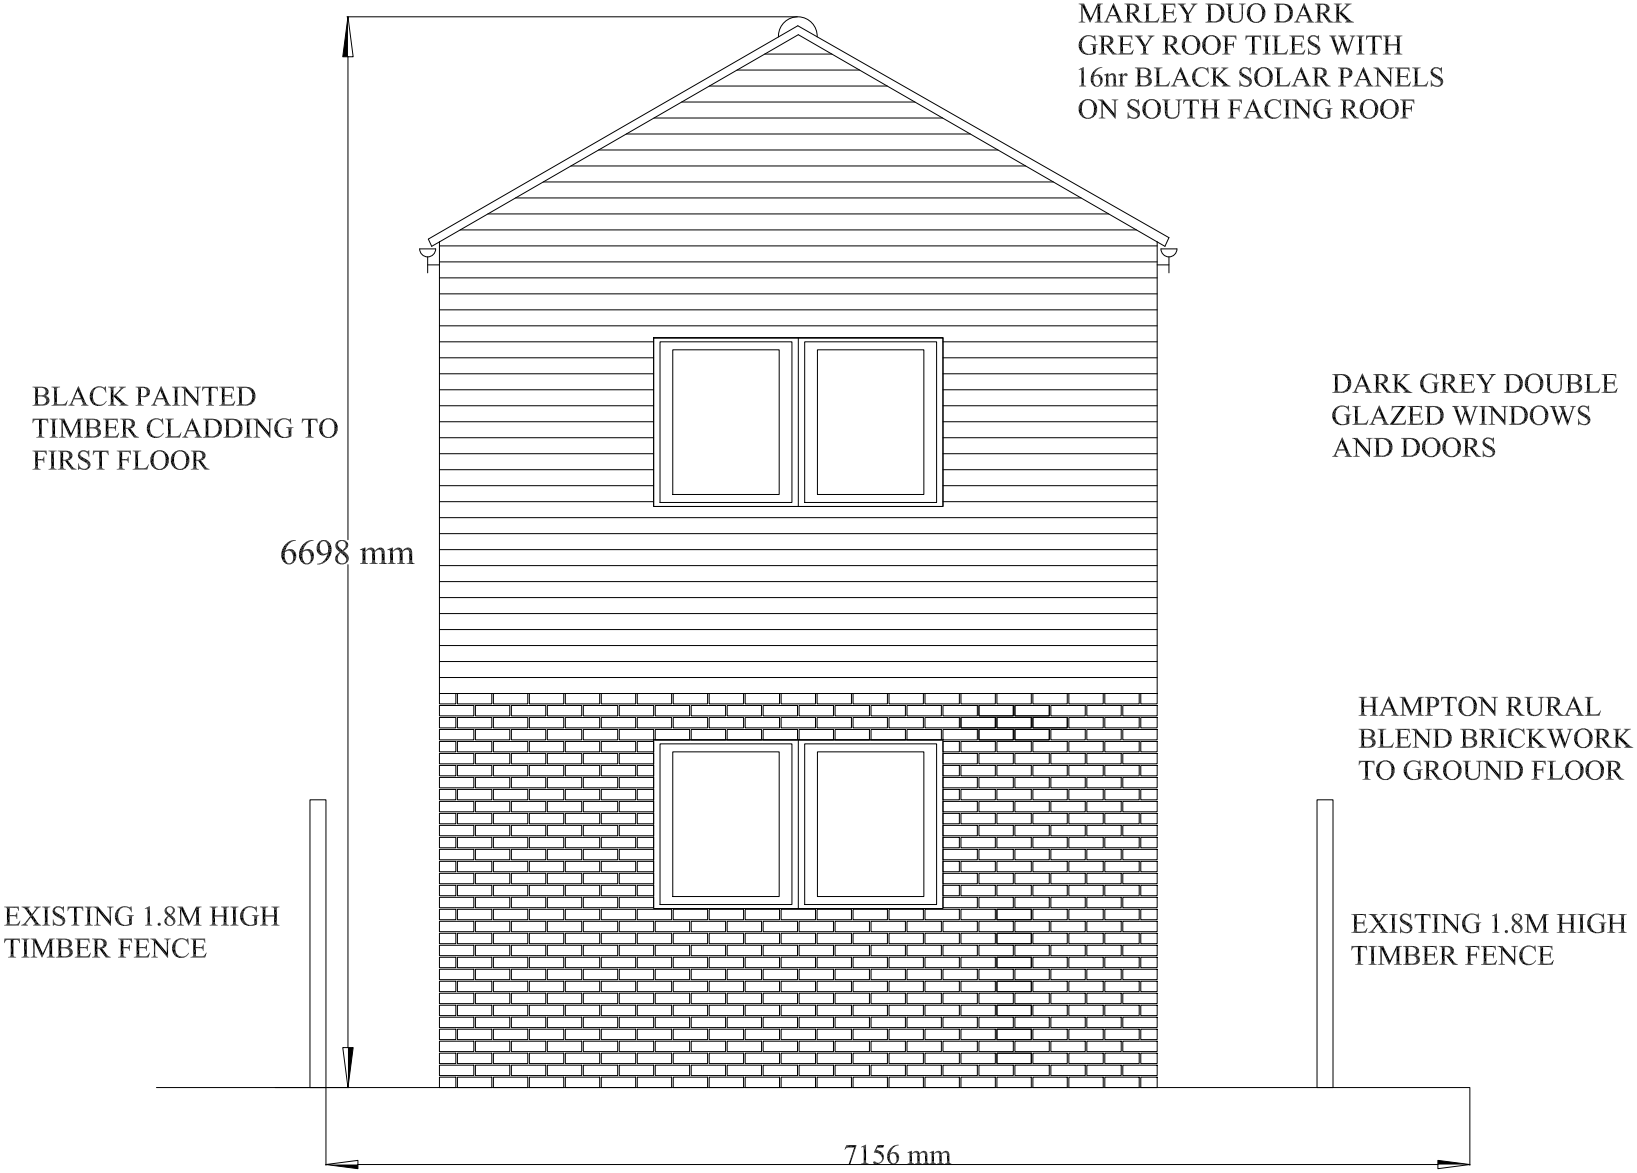


3D DESIGN
CC4

PROPOSED FRONT ELEVATION 1:50@A4
CLUTTONS CLOSE, CROWLAND