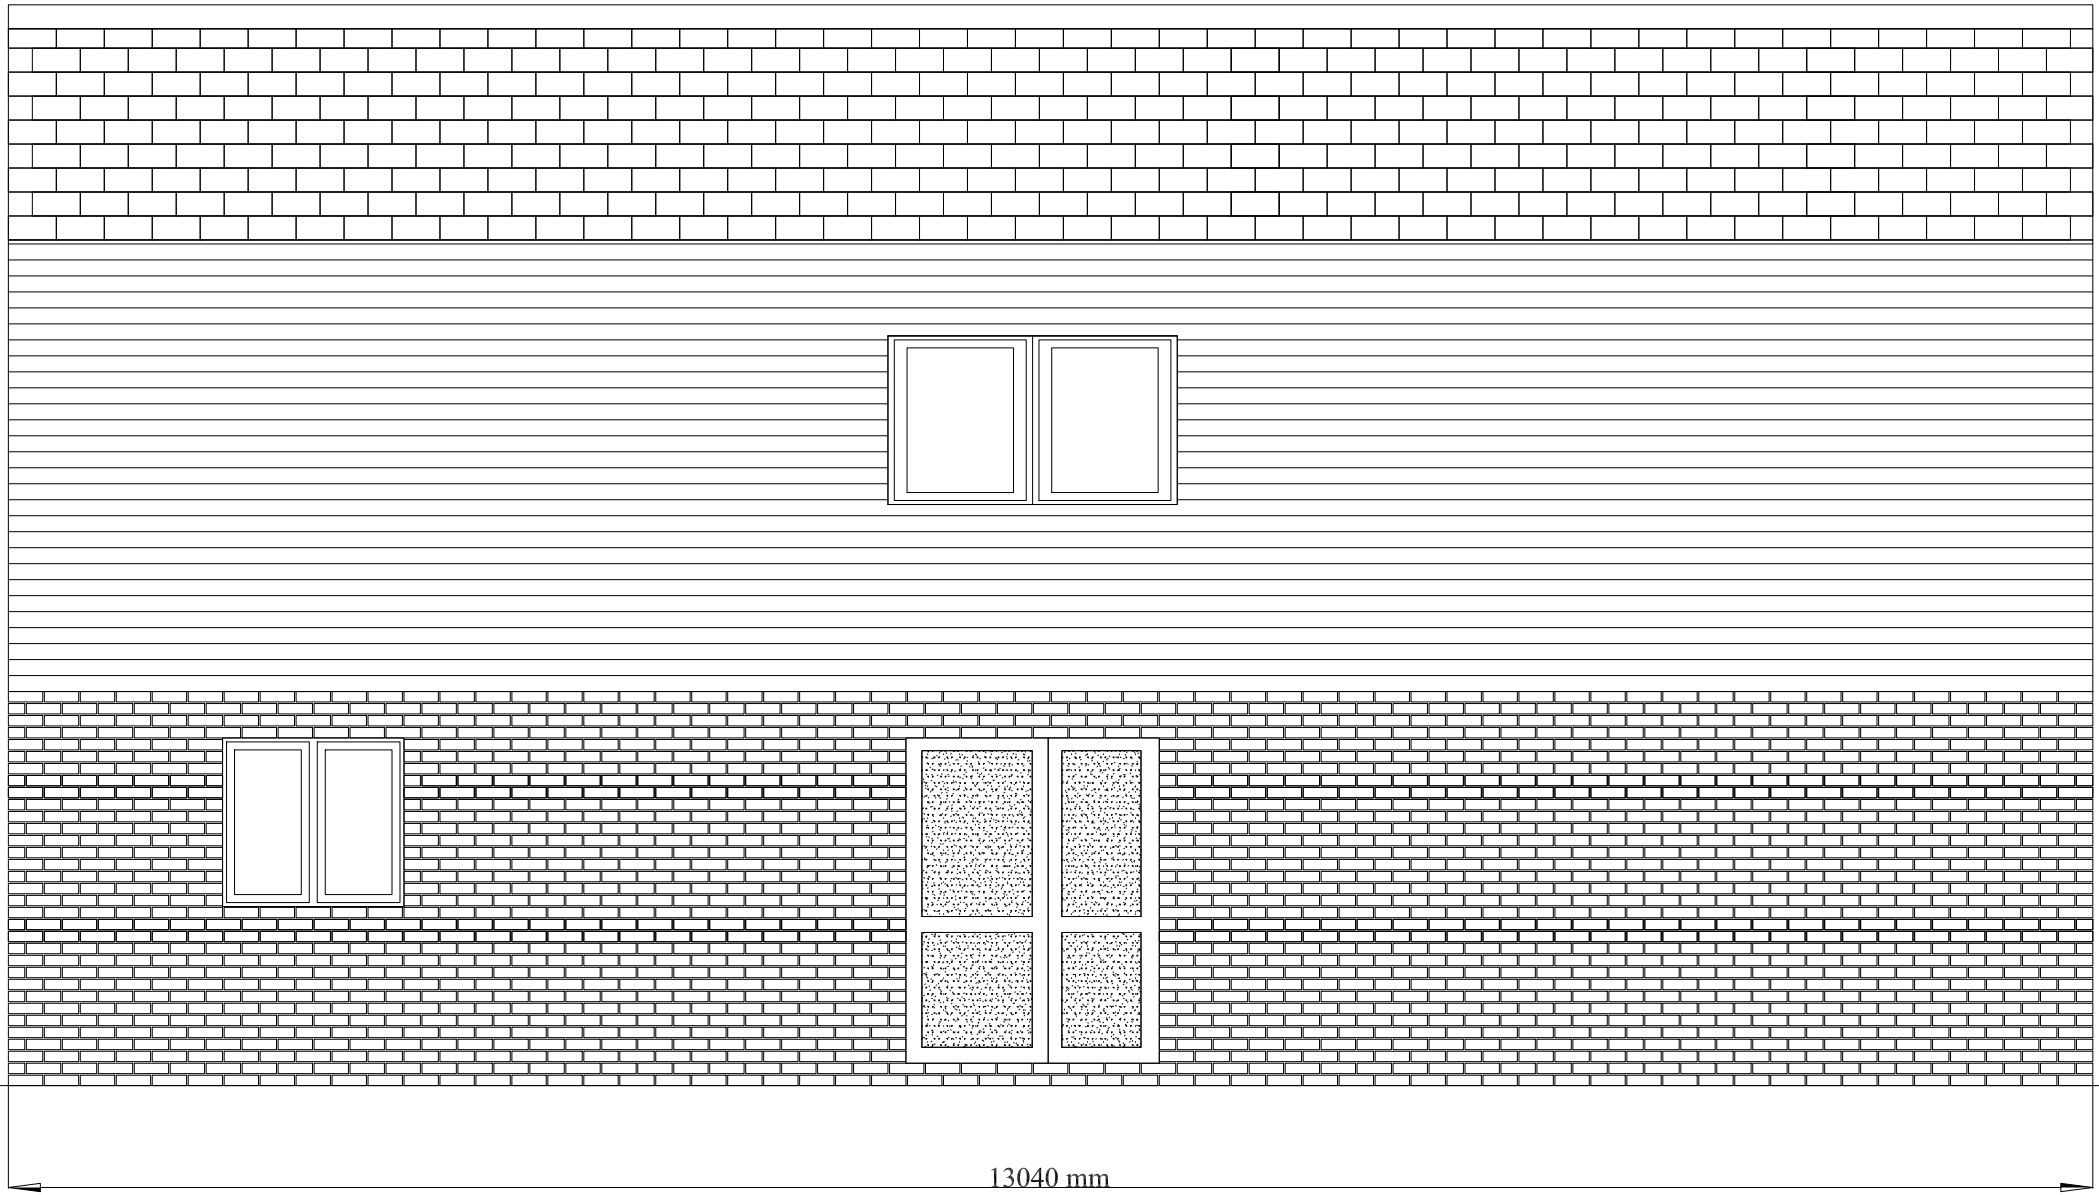


3D DESIGN
CC5

PROPOSED NORTH ELEVATION 1:50@A4
CLUTTONS CLOSE, CROWLAND