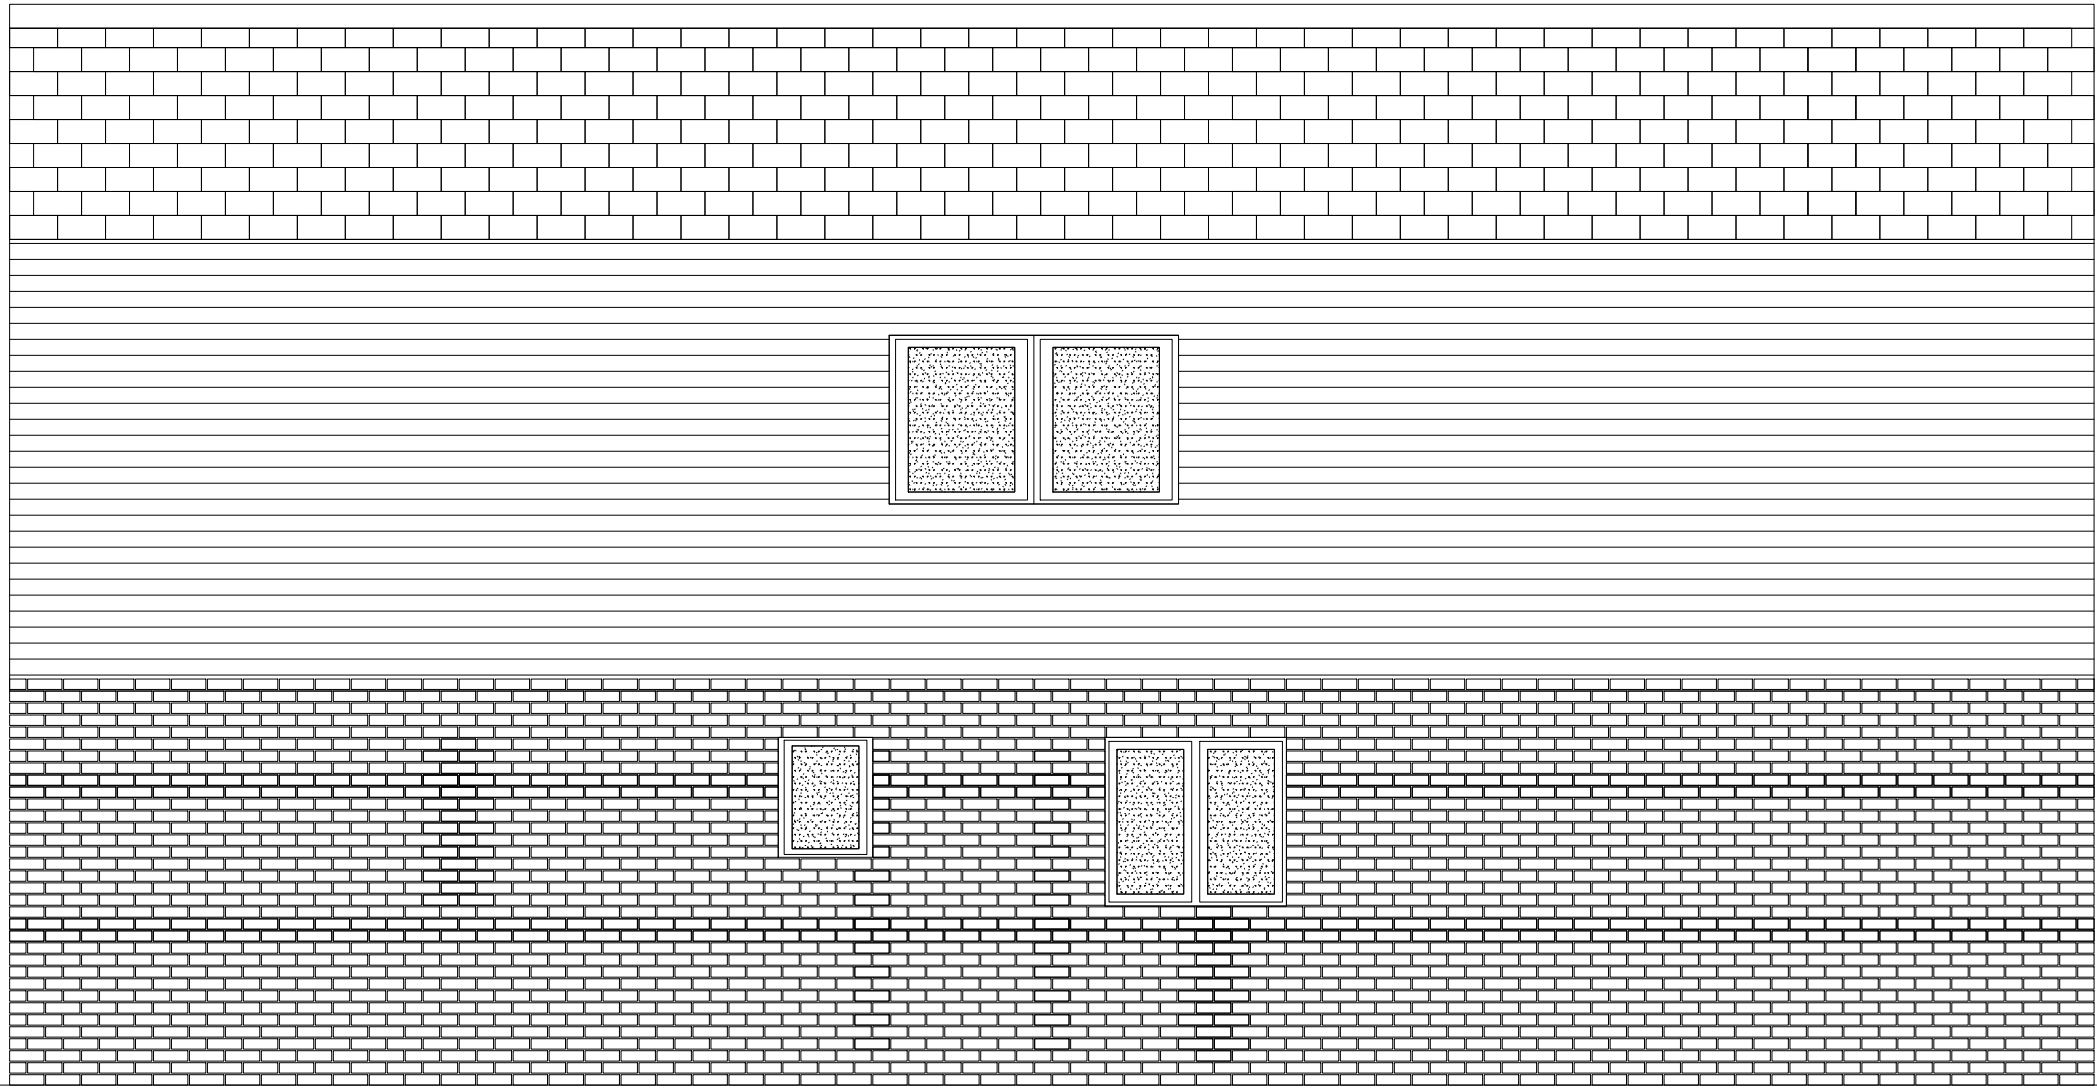


3D DESIGN
CC6

PROPOSED SOUTH ELEVATION 1:50@A4
CLUTTONS CLOSE, CROWLAND