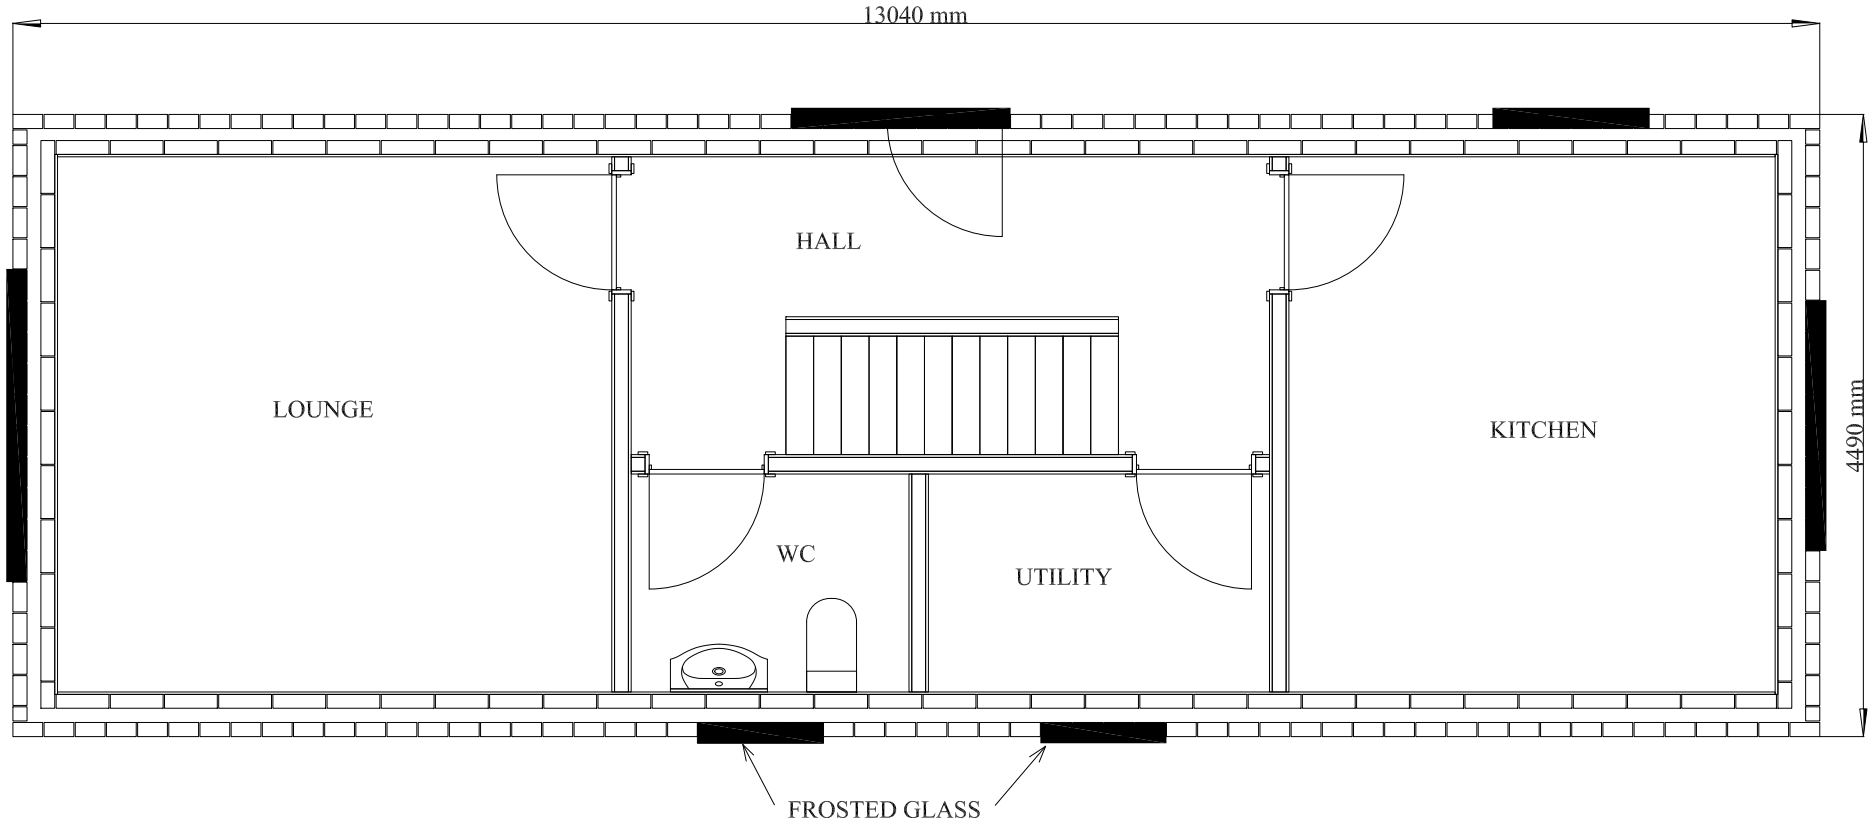



3D DESIGN
CC8.1

# PROPOSED GROUND FLOOR PLAN 1:50@A4
# CLUTTONS CLOSE, CROWLAND