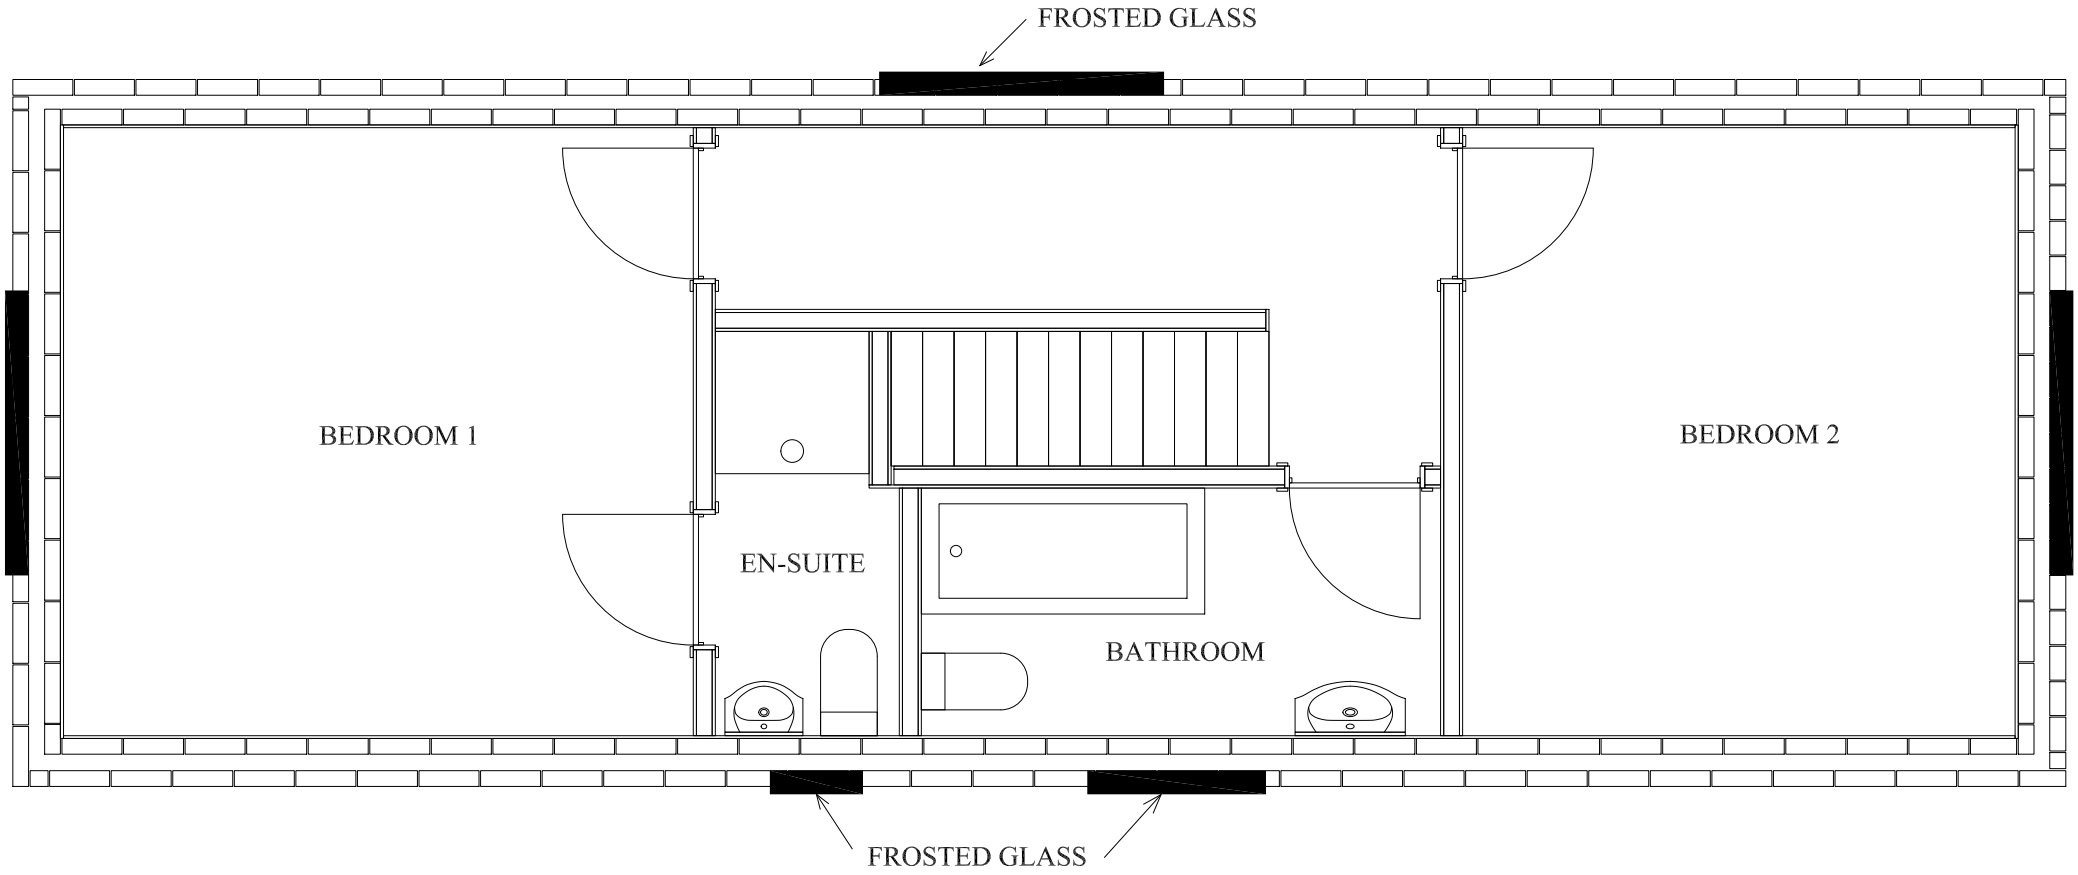


3D DESIGN
CC9

PROPOSED FIRST FLOOR PLAN 1:50@A4
CLUTTONS CLOSE, CROWLAND