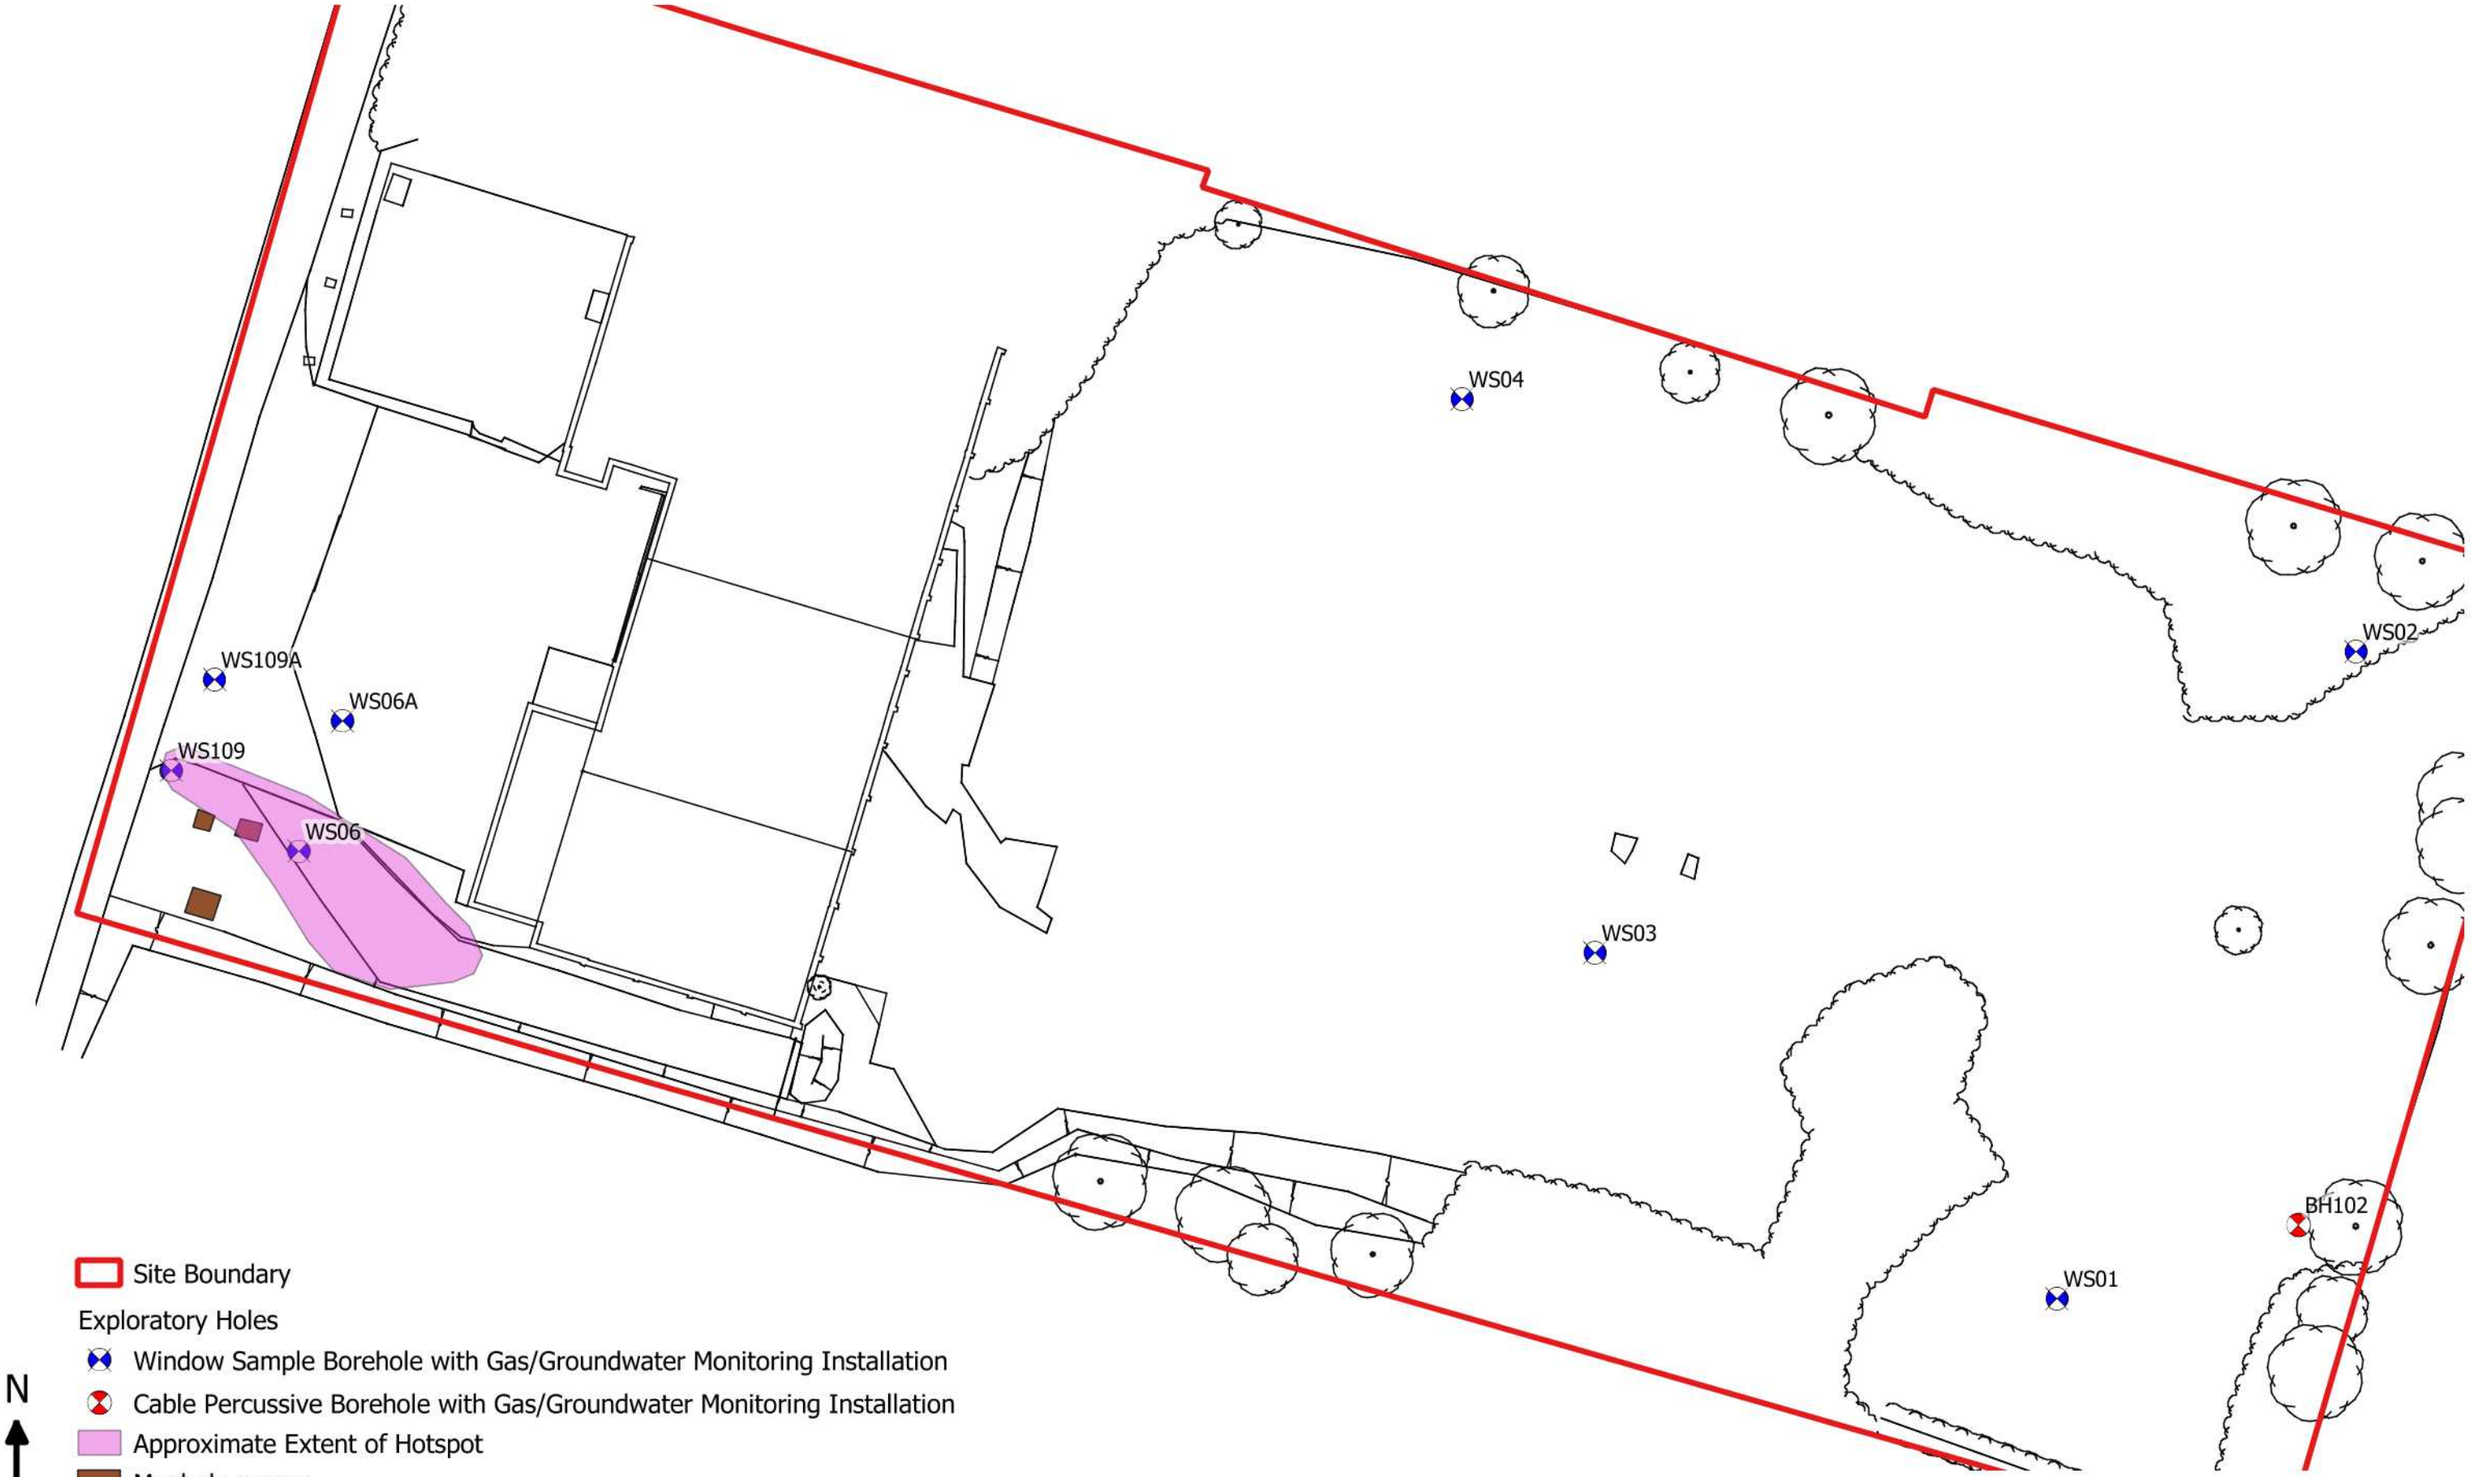

NOTES:
NOTES

CLIENT: Partner Construction Ltd & Waterloo Housing Group Ltd

PROJECT: Crease Drove, Crowland

TITLE: Gas and Water Monitoring Plan

PROJECT No: P8723

DATE: 07/2019

DESIGN/DRAWN: CM

DRAWING NUMBER: 02 Rev.A

ISSUE: FINAL

© GRM Development Solutions Ltd © Crown Copyright. AL 100014100

GRM Development Solutions Ltd
Tel: 01283 551 249
mail@grm-uk.com www.grm-uk.com