
Copyright of this drawing is the property of SK-Architecture ltd. It must not be reproduced or amended nor used in the execution of any works whether in conjunction with the proposed works for which it is prepared or otherwise without the express consent in writing of SK-Architecture ltd.

For information only DO NOT SCALE

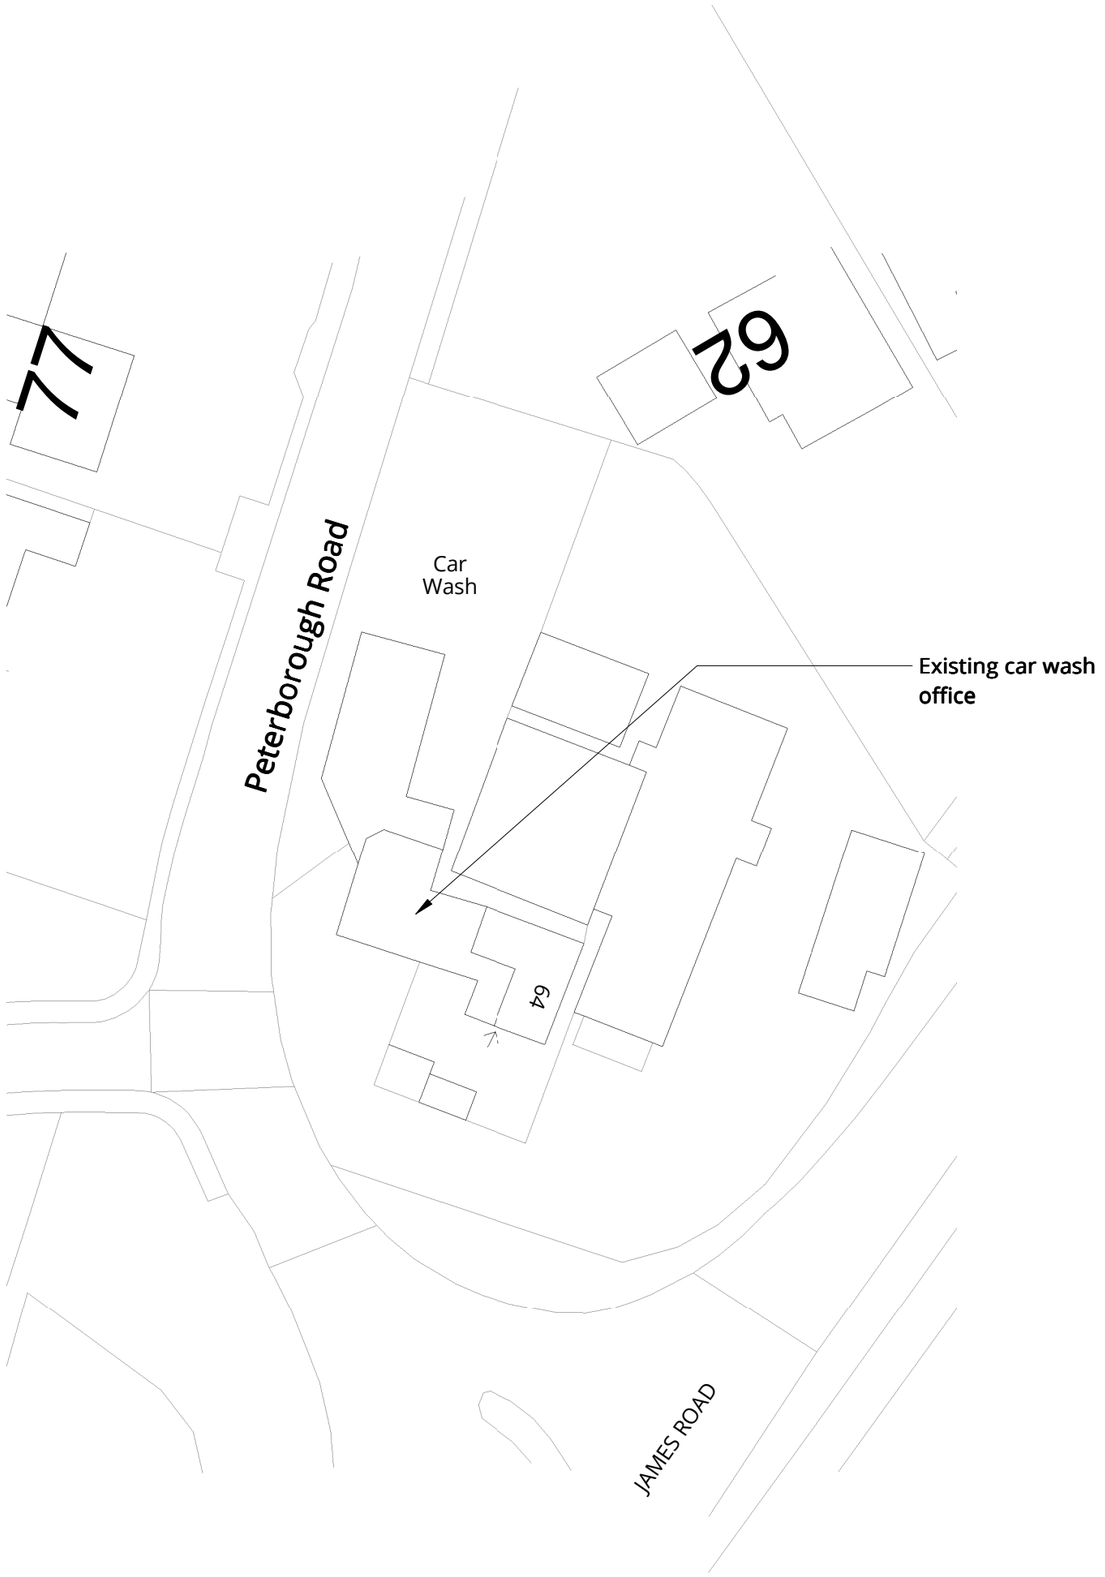

SCALE 1 : 500
SCALE 1 : 1

0m 5m 10m 20m 30m 40m 50m
0m 10mm 20mm 40mm 60mm 80mm 100mm

PLANNING

Revision	Description	Date
D00	Issued for Planning	17/06/2024

SK ARCHITECTURE

Client: Mr Singh

Project: Proposed change of use of Car Wash to Convenience Store

Drawing: Site Block Plan as Proposed

Scale: 1 : 500 @ A3 Date: 17/06/2024

Project	Drawing	Revision
123	SKA-CW 08 00 02	D00