
Copyright of this drawing is the property of SK-Architecture ltd. It must not be reproduced or amended nor used in the execution of any works whether in conjunction with the proposed works for which it is prepared or otherwise without the express consent in writing of SK-Architecture ltd.

For information only

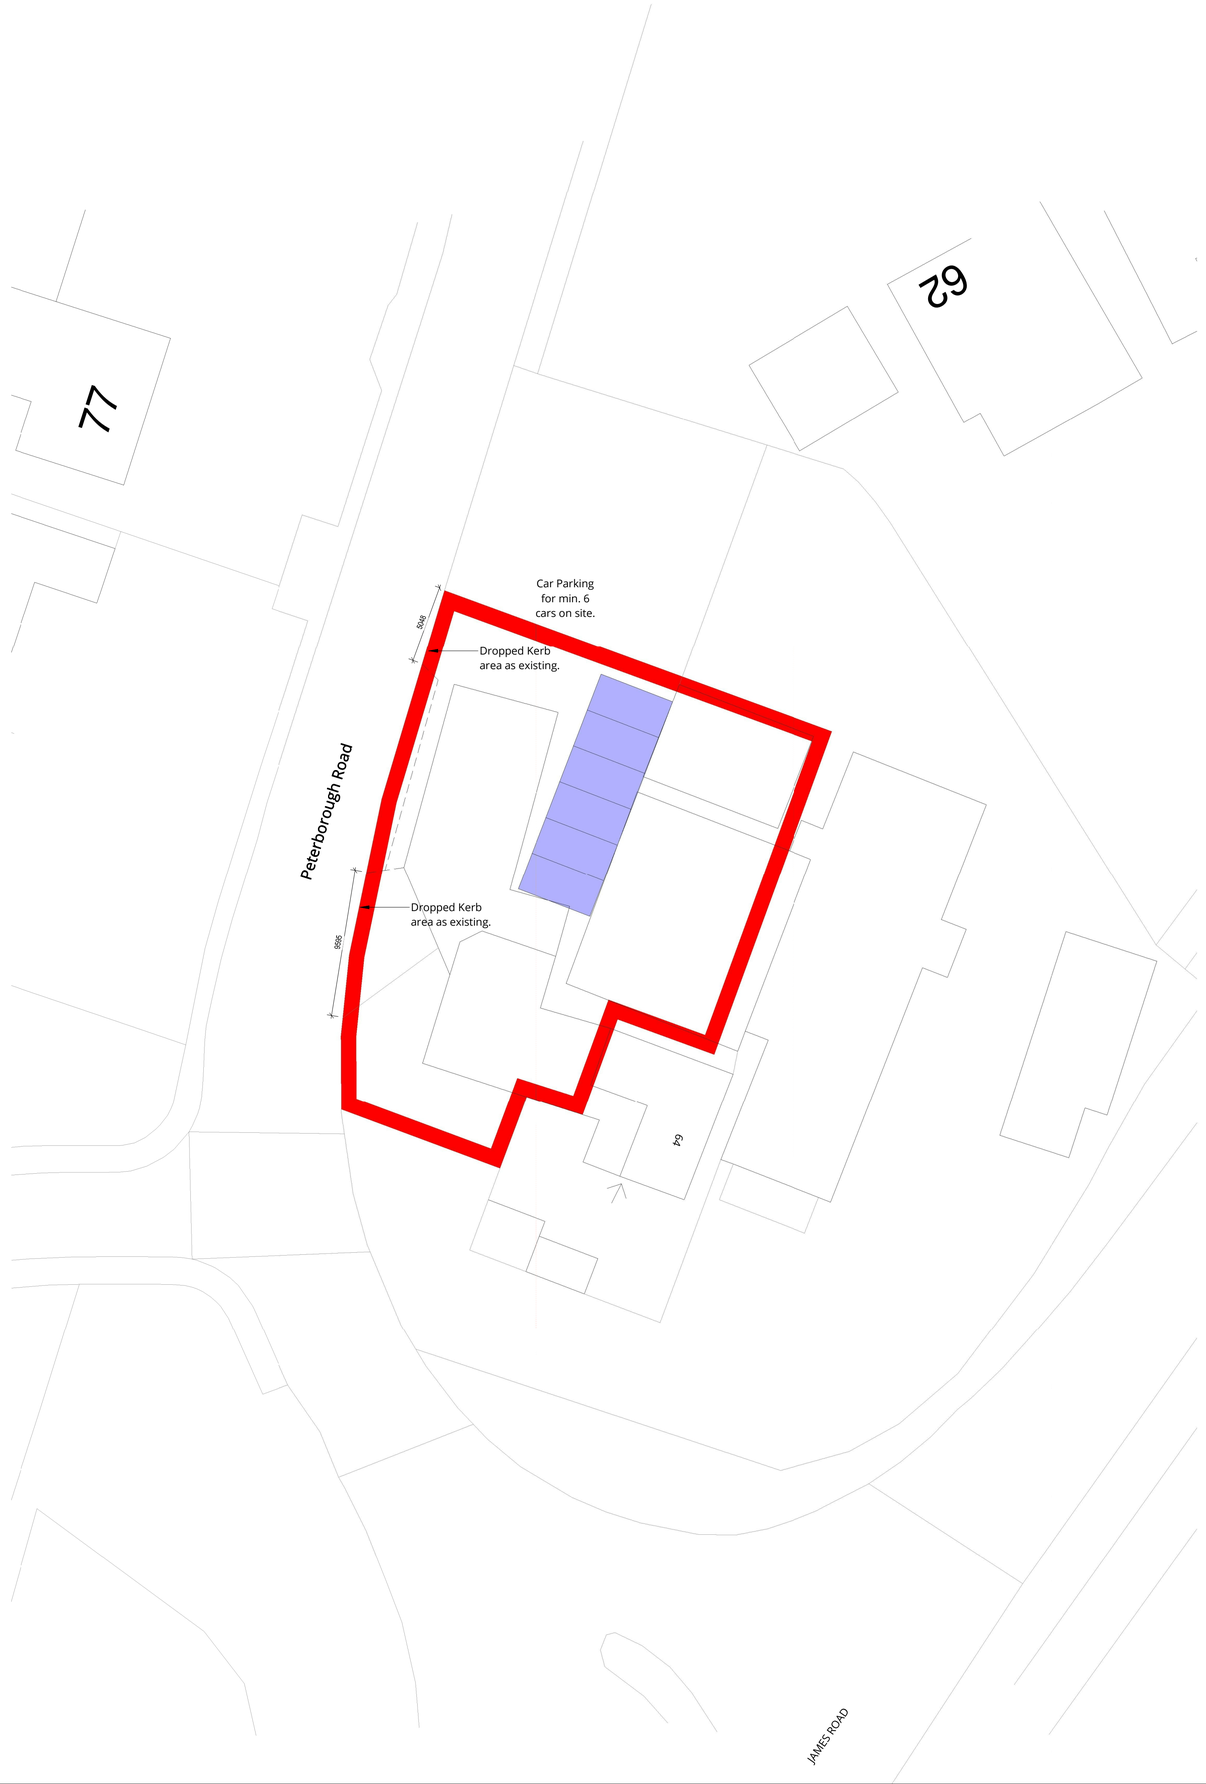

SCALE 1 : 200
SCALE 1 : 1

0m 5m 10m 15m 20m
0m 10mm 20mm 40mm 60mm 80mm 100mm

PLANNING

Revision	Descriptio	Date
	Issued for Planning	13/11/2024

Client

Mr Singh

Project

Proposed change of use of Car Wash to Convenience Store

Drawing

Parking Plan

Scale	Date
1 : 200 @ A1	13/11/2024

Project No.	Drawing No.	Revision
123	SKA-CW 08 00 06	D01