

47 PLANK DROVE. CROWLAND.


CASEMENT WINDOW

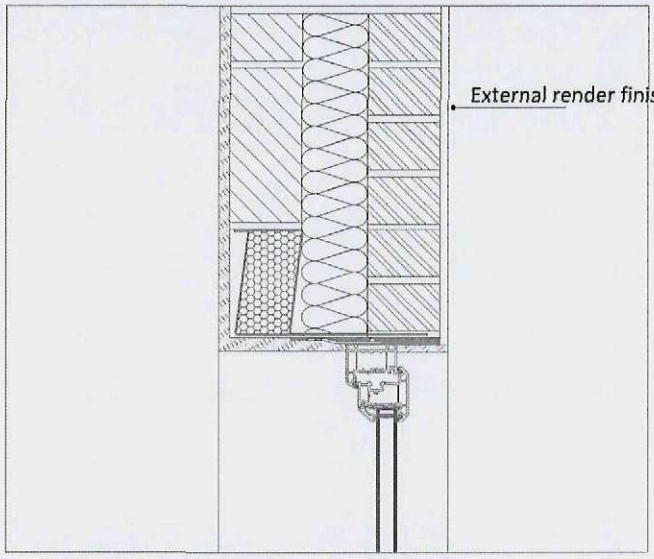


WINDOW HEAD SECTION

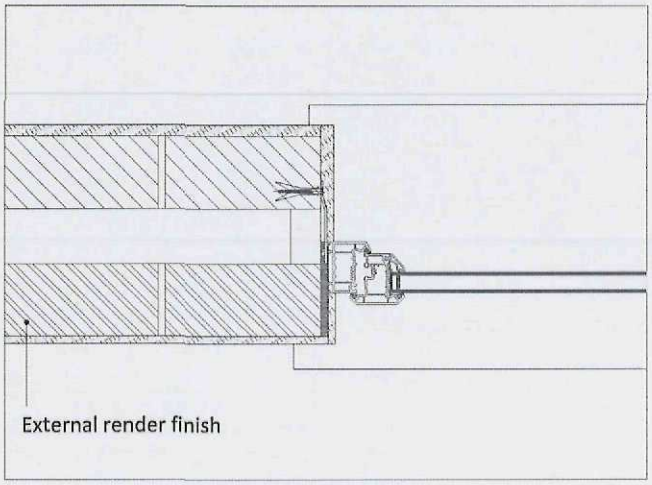

WINDOW JAMB SECTION

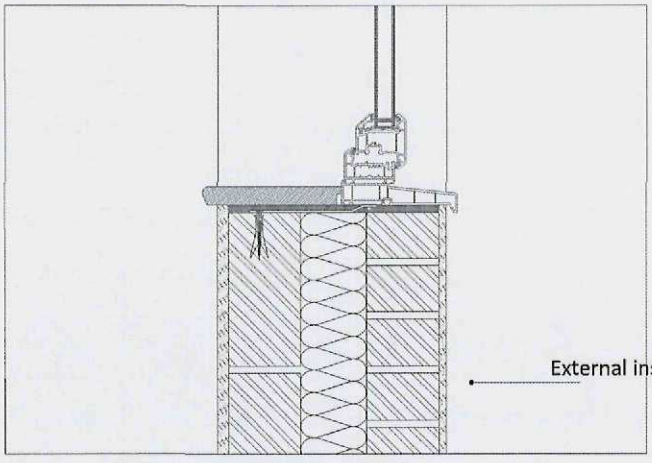

WINDOW CILL SECTION

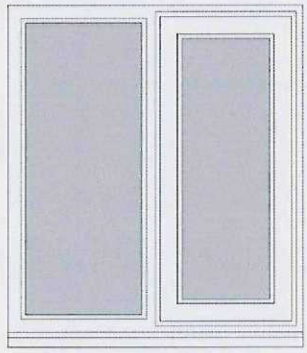

WINDOW ELEVATION

Windows as upplied by VEKA plc 2010
Farrington Road,
Rossendale Road Industrial Estate,
Burnley,
Lancashire
BB11 5DA
Telephone: 01282 71661

Details are shown of a UPVC casement window
Frame as supplied by VEKA & Matrix 70 type.
The finish shall be DARK GREY

REVISION
A 10/04/15 Drawing first issued

contract MR MATHEW CLOUGH		title CASEMENT WINDOW DETAILS	
scale 1:10 & 1:20	date April 2015	drawing no MC/120	revision A

sharman architecture
7 STILL CLOSE, MARKET DEEPING, PETERBOROUGH. PE6 8JZ
mob: 07724 529 094
tel: 01778 344836
email: paulsharman1@btinternet.com