NOTES

1. All discrepencies to be referred to the Architect before commencing.
2. This drawing is copyright.
3. Do not scale this drawing. Only figured dimensions shall be used.

THESE DRAWINGS ARE INTENDED FOR PLANNING APPLICATION ONLY

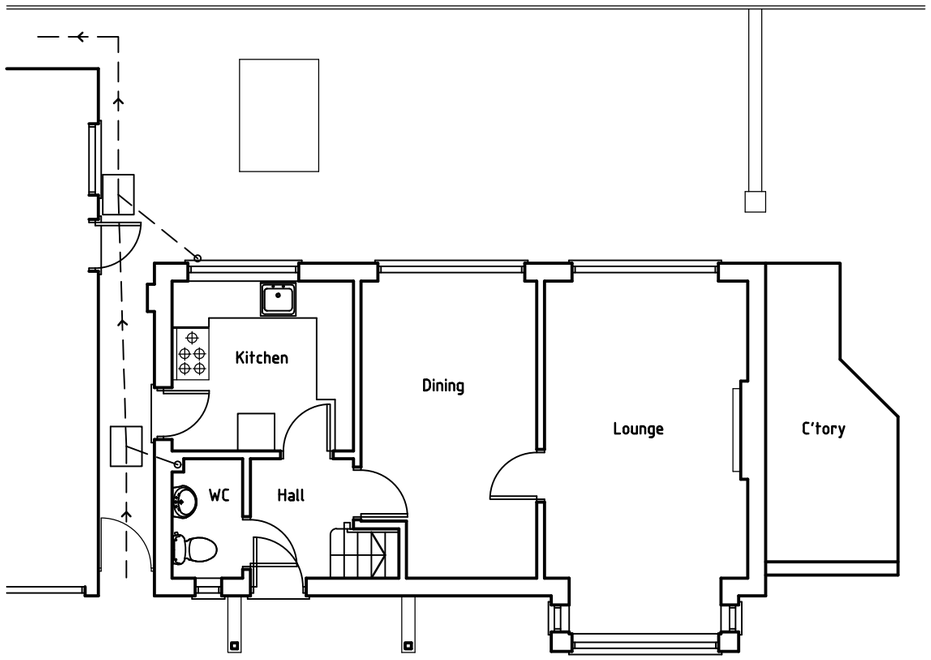

Ground Floor

Scale

0 1m 2m 5m

Client Mr and Mrs Dibden		Project Proposed extensions and alterations at 1 Ambury Gardens Crowland Lincs		
Drawing Existing Ground Floor Plan				
Date June 2026	Scale 1:100 @ A3	Project No. 609	Drawing No. 03	Revision -