


Front gates and fence

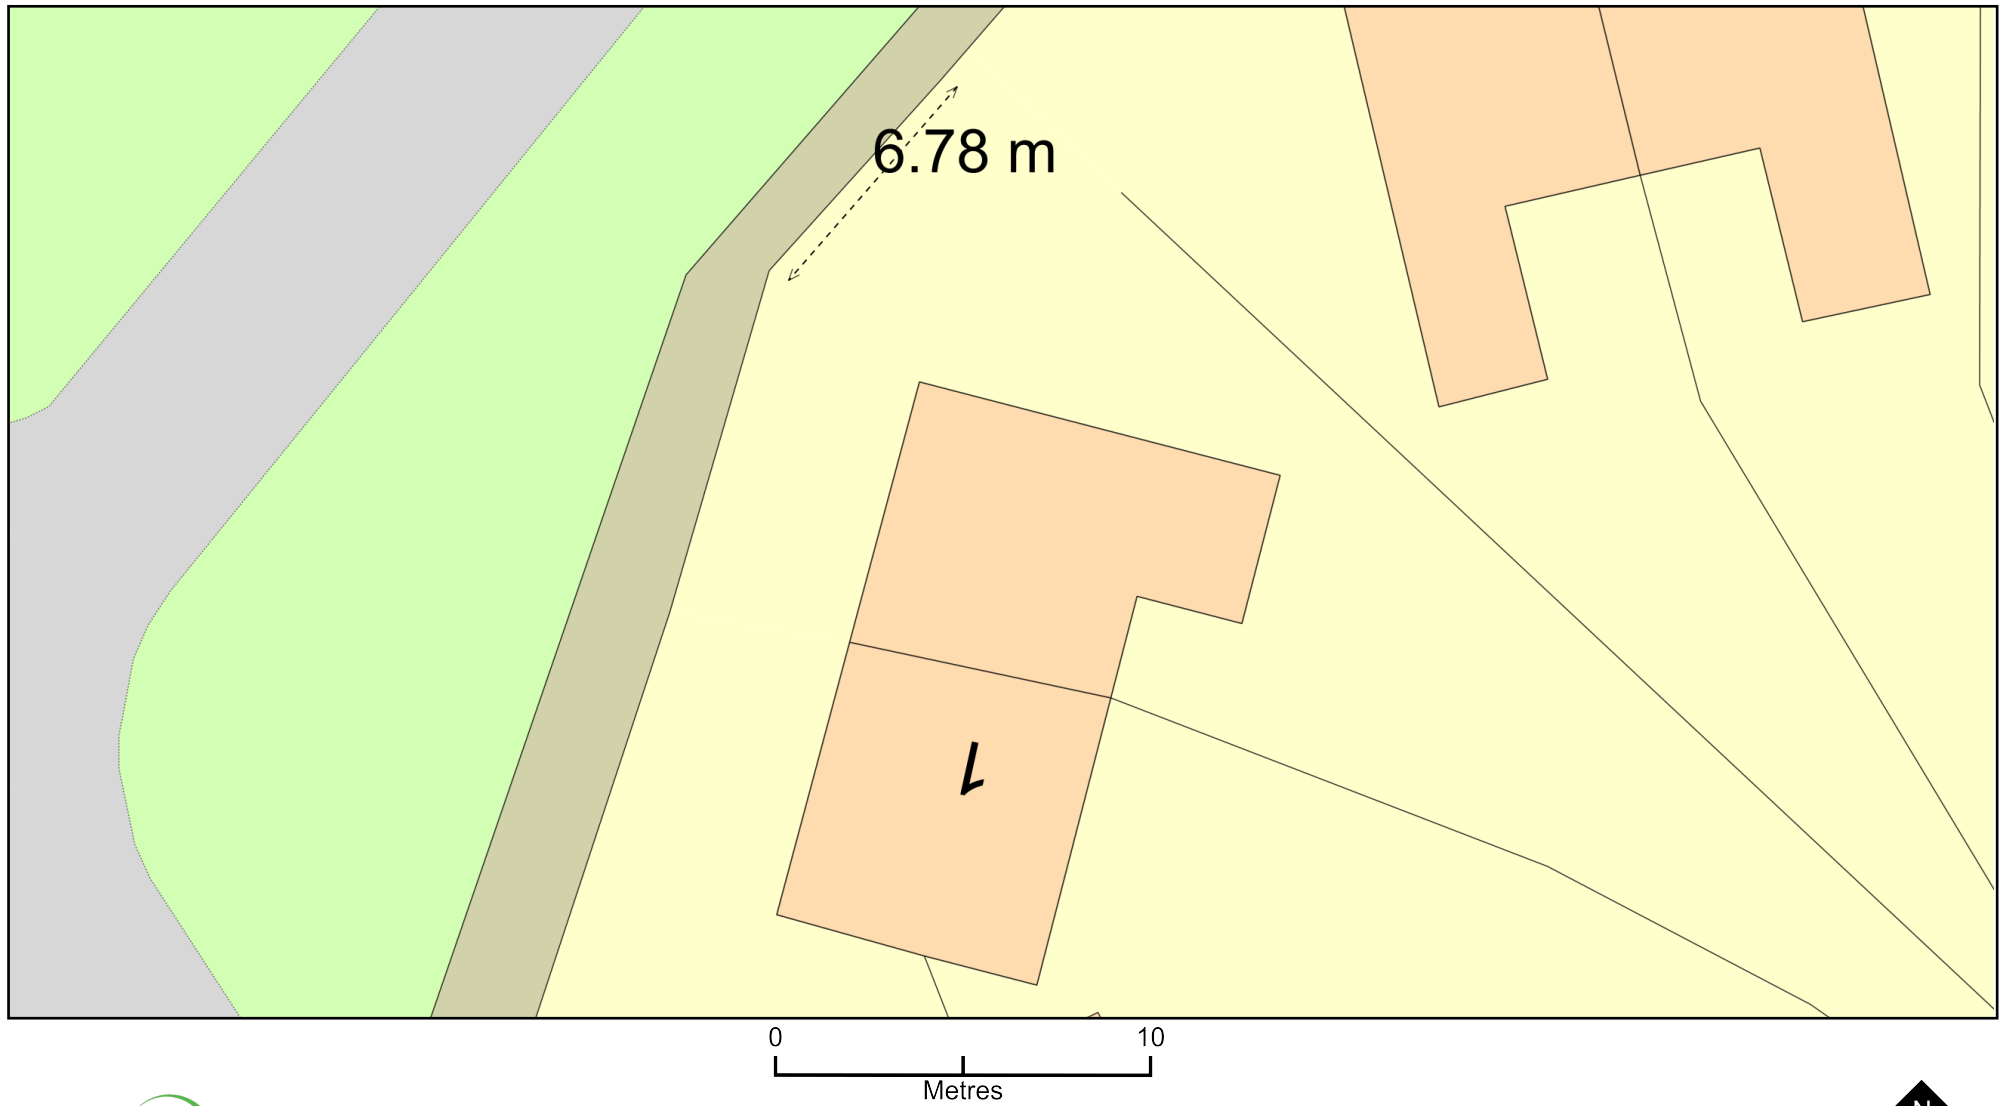

Plan Produced for: Planning

Date Produced: 11 Jul 2023

Plan Reference Number: TQRQM23192214051683

Scale: 1:200 @ A4

© Crown copyright and database rights 2023 OS 100042766