



ELEVATIONS (Scale 1:10) 01, 03 & 18

Elevation 1 - Outside View

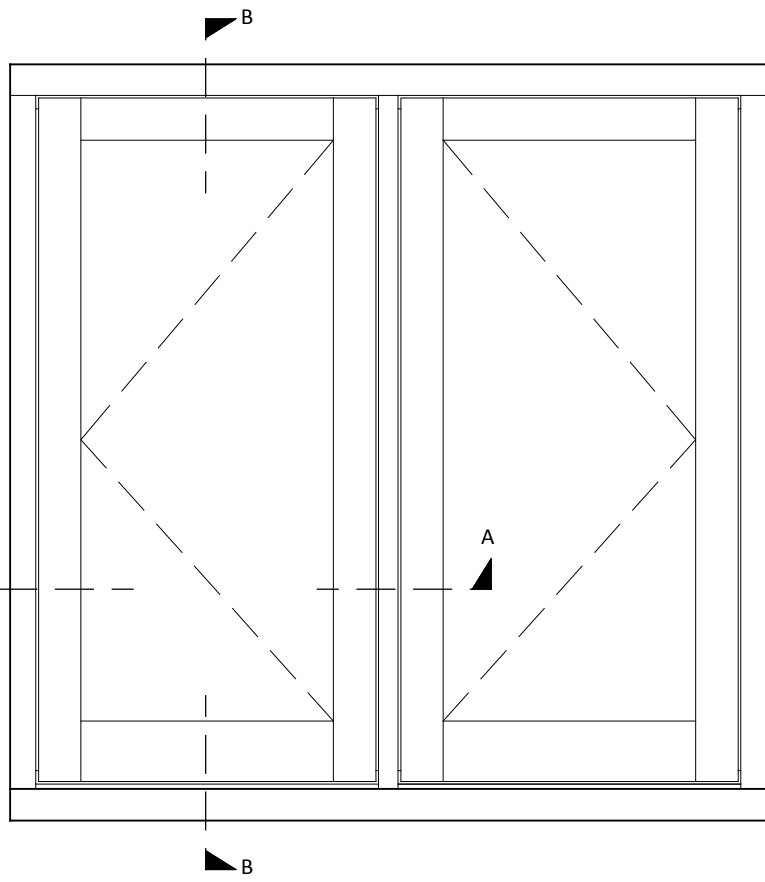


Elevation 2 - Inside View

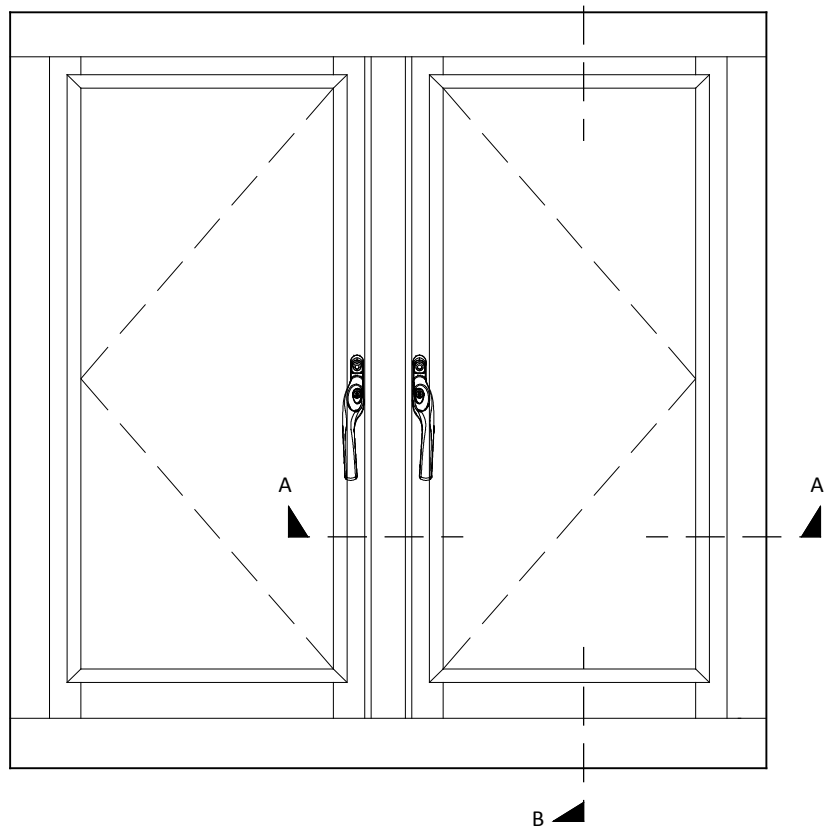


SECTIONS (Scale 1:2)

Section A-A - Jamb and Mullion

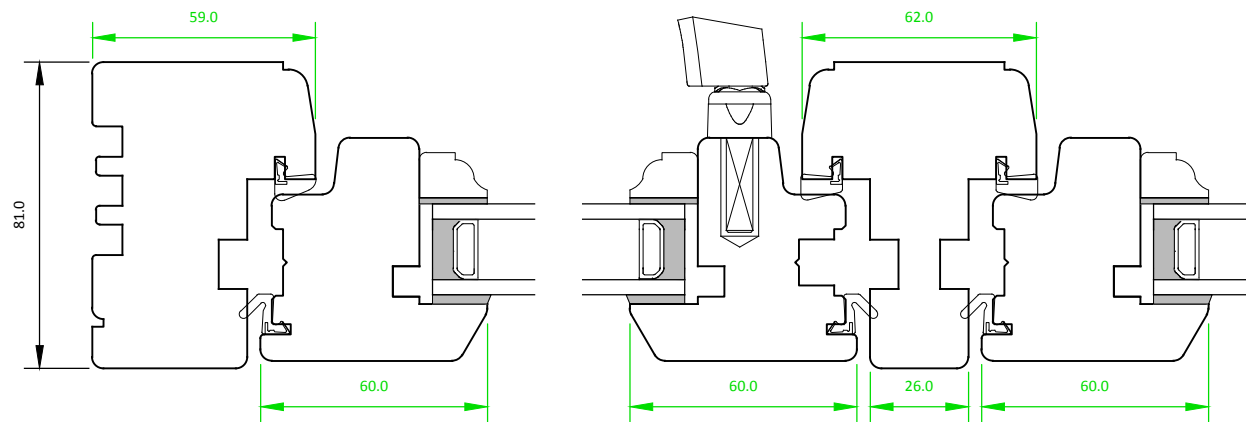


Section B-B - Head and cill

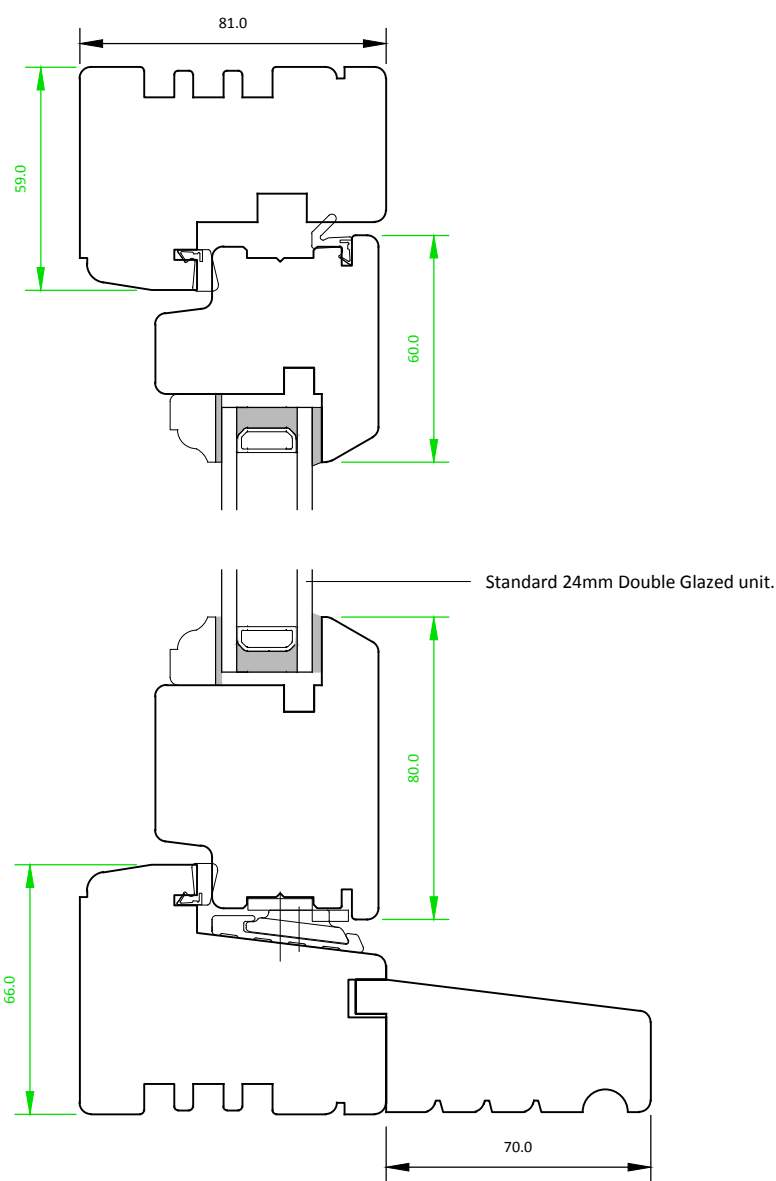


FRONT DOOR ELEVATION (Scale 1:20) 02

Elevation - Outside View

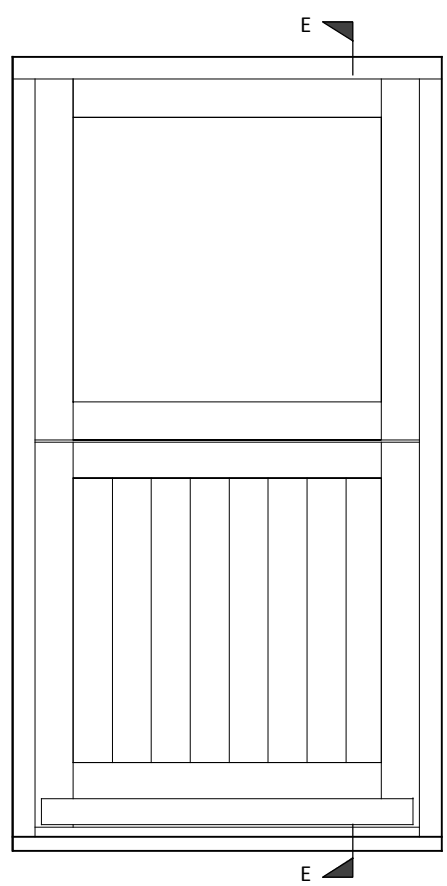


FRONT DOOR ELEVATION (Scale 1:20) 02

Elevation - Outside View

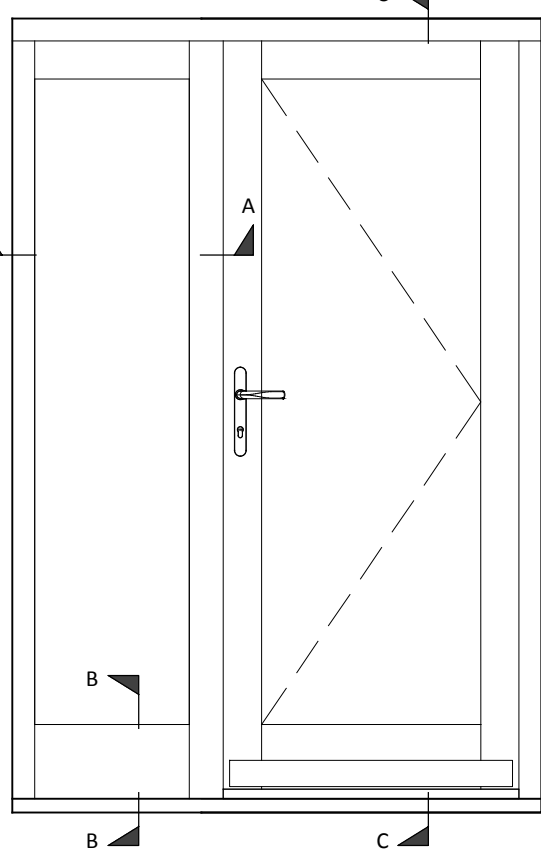


REAR DOOR ELEVATION (Scale 1:20) 05

Elevation - Outside View

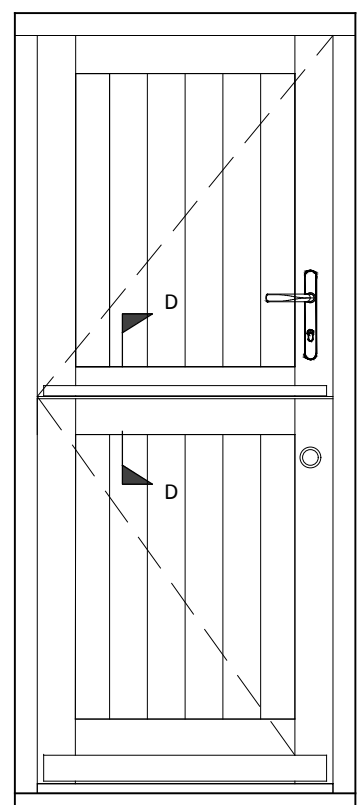


SECTIONS (Scale 1:2)

Section C - C - Head and cill

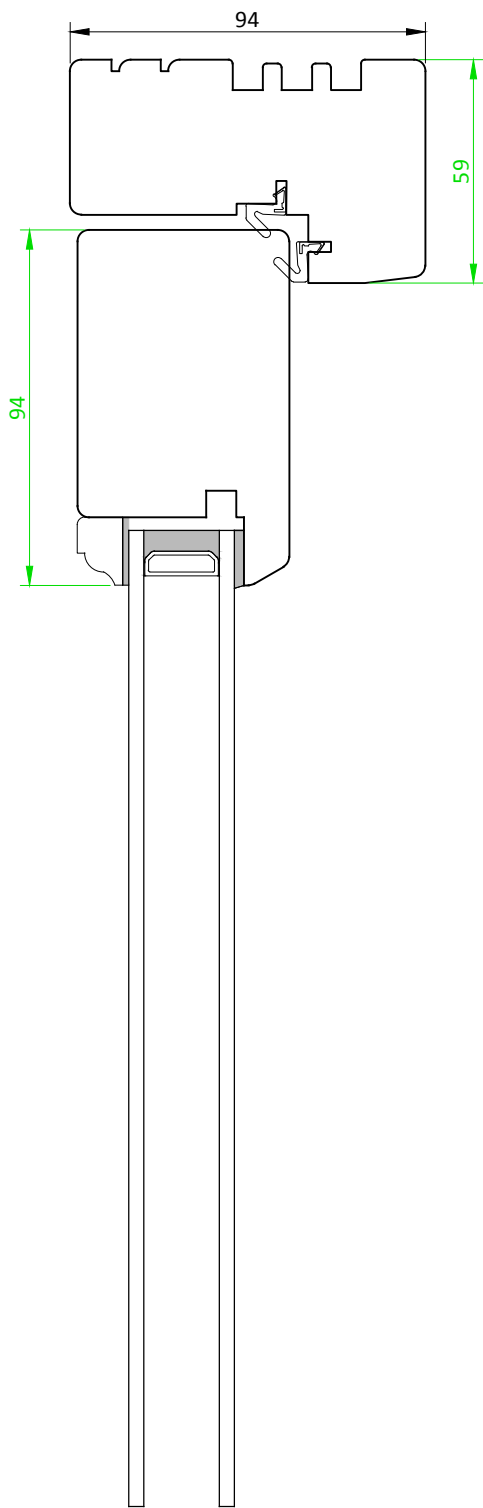


SECTIONS (Scale 1:2)


Section E - E - Head and cill

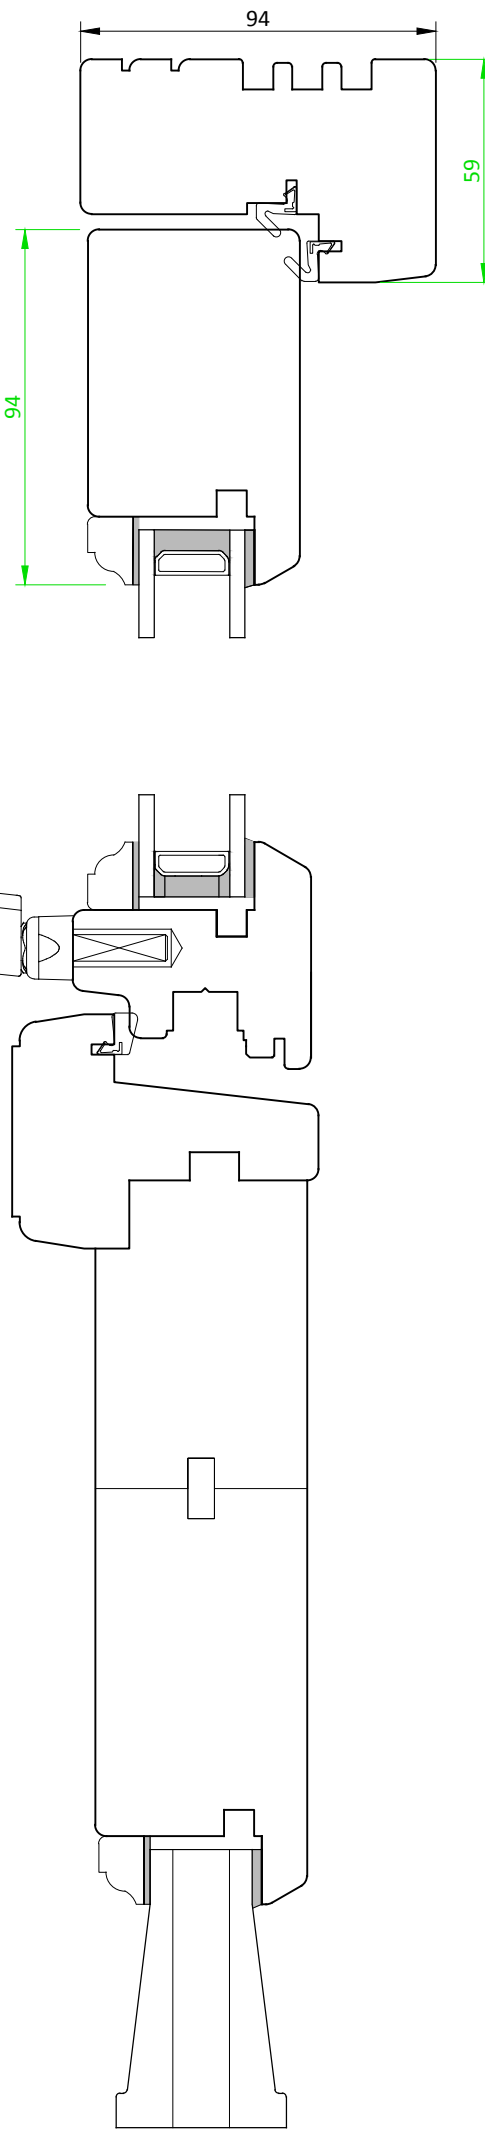

Section B - B - (Scale 1:2)

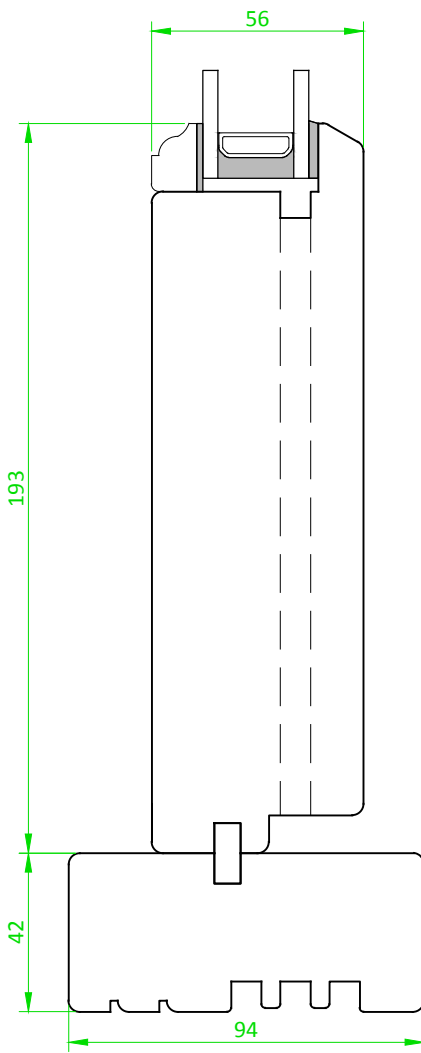


Stable Door Meeting D-D - (Scale 1:2)

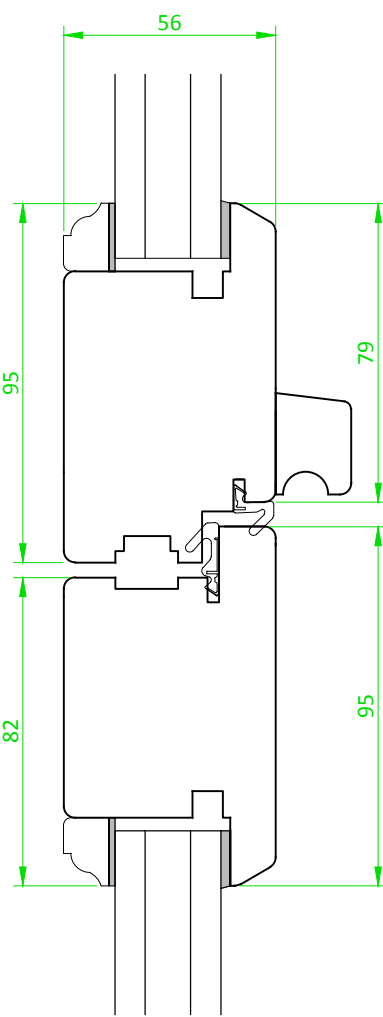


ELEVATIONS (Scale 1:10) 07 & 08

REVERSIBLE HINGE OPTION DETAILS

Side Hung 180° - Reversible Rail

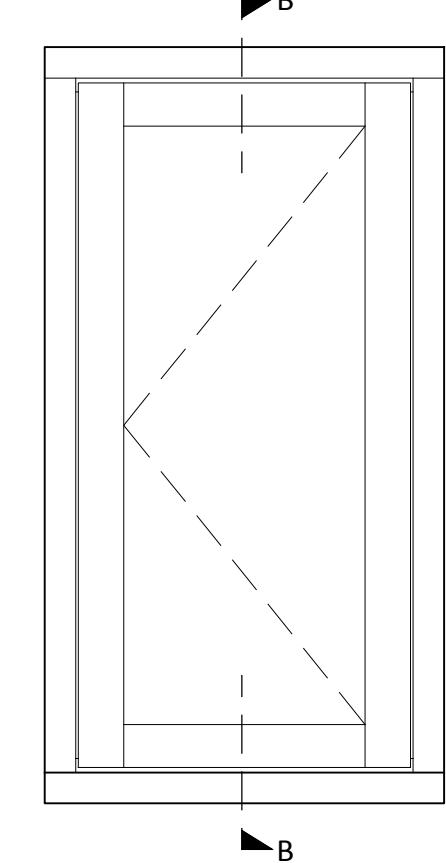


Top Hung 180° - Reversible Rail

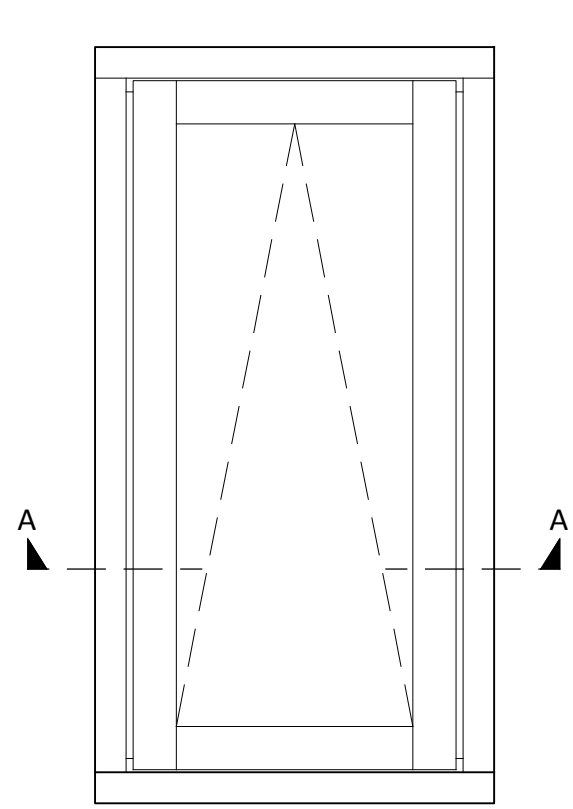


SECTIONS (Scale 1:2)

Side Hung 180° - Reverse Rail - Section B-B

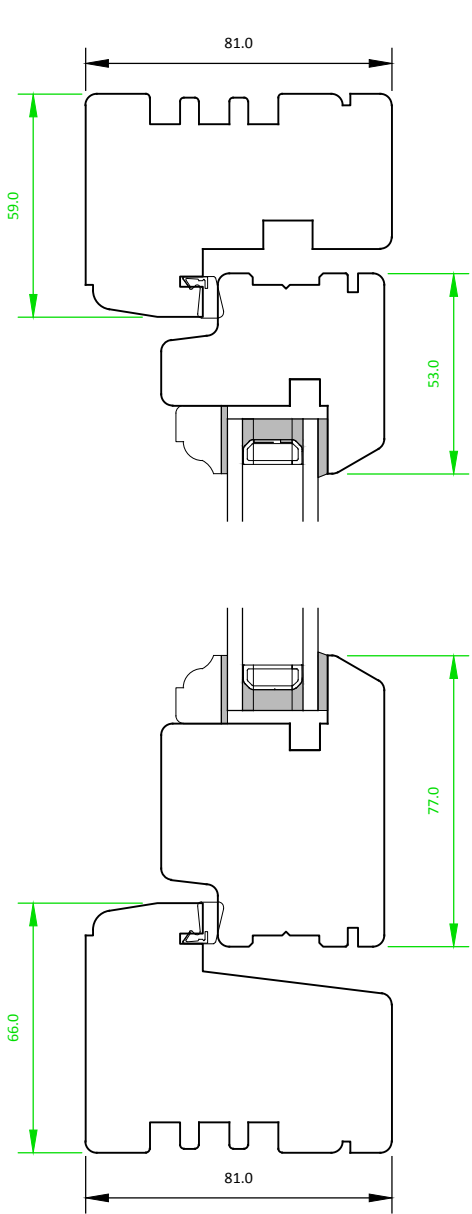


SECTIONS (Scale 1:2)

Top Hung 180° - Reverse Rail - Section A-A

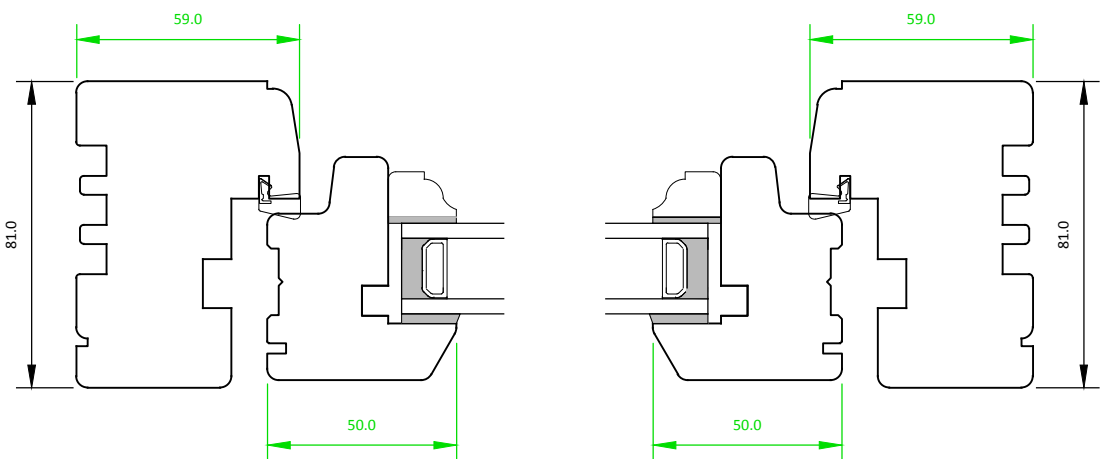

Section A - A (Scale 1:2)

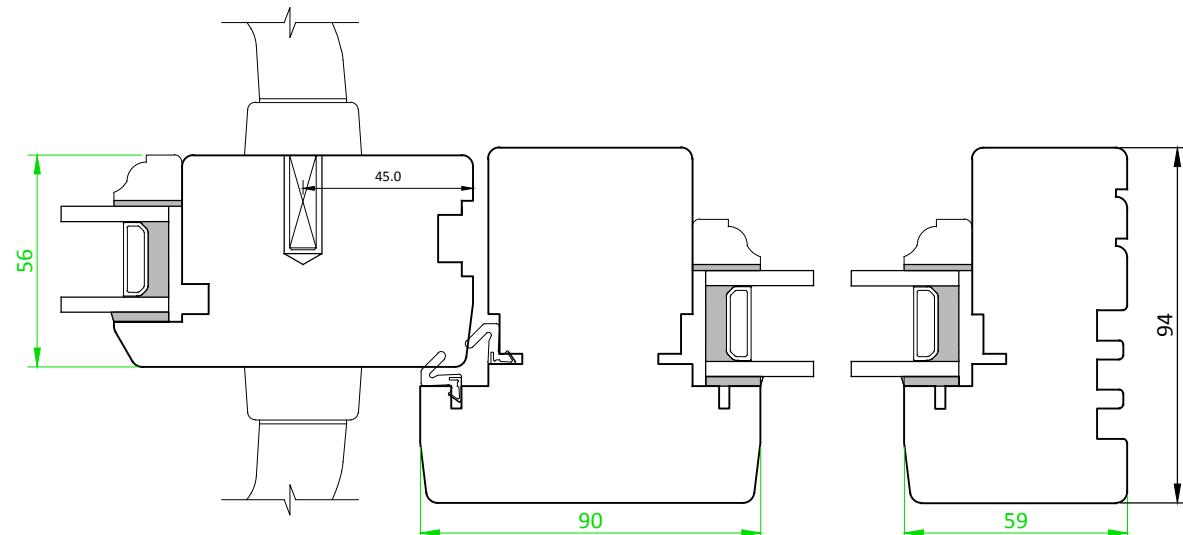

Notes

Measurements

All measurements should be checked against on site conditions and any discrepancies should be brought to the attention of the Robert Doughty Consultancy.

Ordnance Survey Map

© Crown Copyright 2017. OS Licence No: AR 100010613

CDM 2015

This drawing is for illustrative purposes and for obtaining the relevant planning permission only. It should not be used for construction and accordingly, risk identification under the Construction (Design & Management) Regulations 2015 has not been undertaken.

All window & door details are for the purpose of planning approval only, and timber window & door manufacturers are to provide construction details to suit existing openings on-site as per their own survey.

Variable Dimensions
(Dim shown is usually min)

Fixed Dimensions

Note:

All Windows & Doors are to be of timber construction and to be stained brown.

Rev	By	Notes	Date
-----	----	-------	------

rdc

Robert Doughty
Consultancy

32 High Street, Helpington
Sleaford, Lincolnshire NG34 0RA

Tel: 01529 421646
Fax: 01529 421358
Email: admin@rdc-landplan.co.uk
Web: www.rdc-landplan.co.uk

Client

Decoy Holdings Ltd

Project

Change of Use to Dwelling

Drawing title

Proposed Barn Conversion - Window & Door Details

Drawing No

1021-S_CC_GA01

Rev

-

Drawn

MD

Scale

As Shown @ A1

Date

02.06.17

Checked

CS