
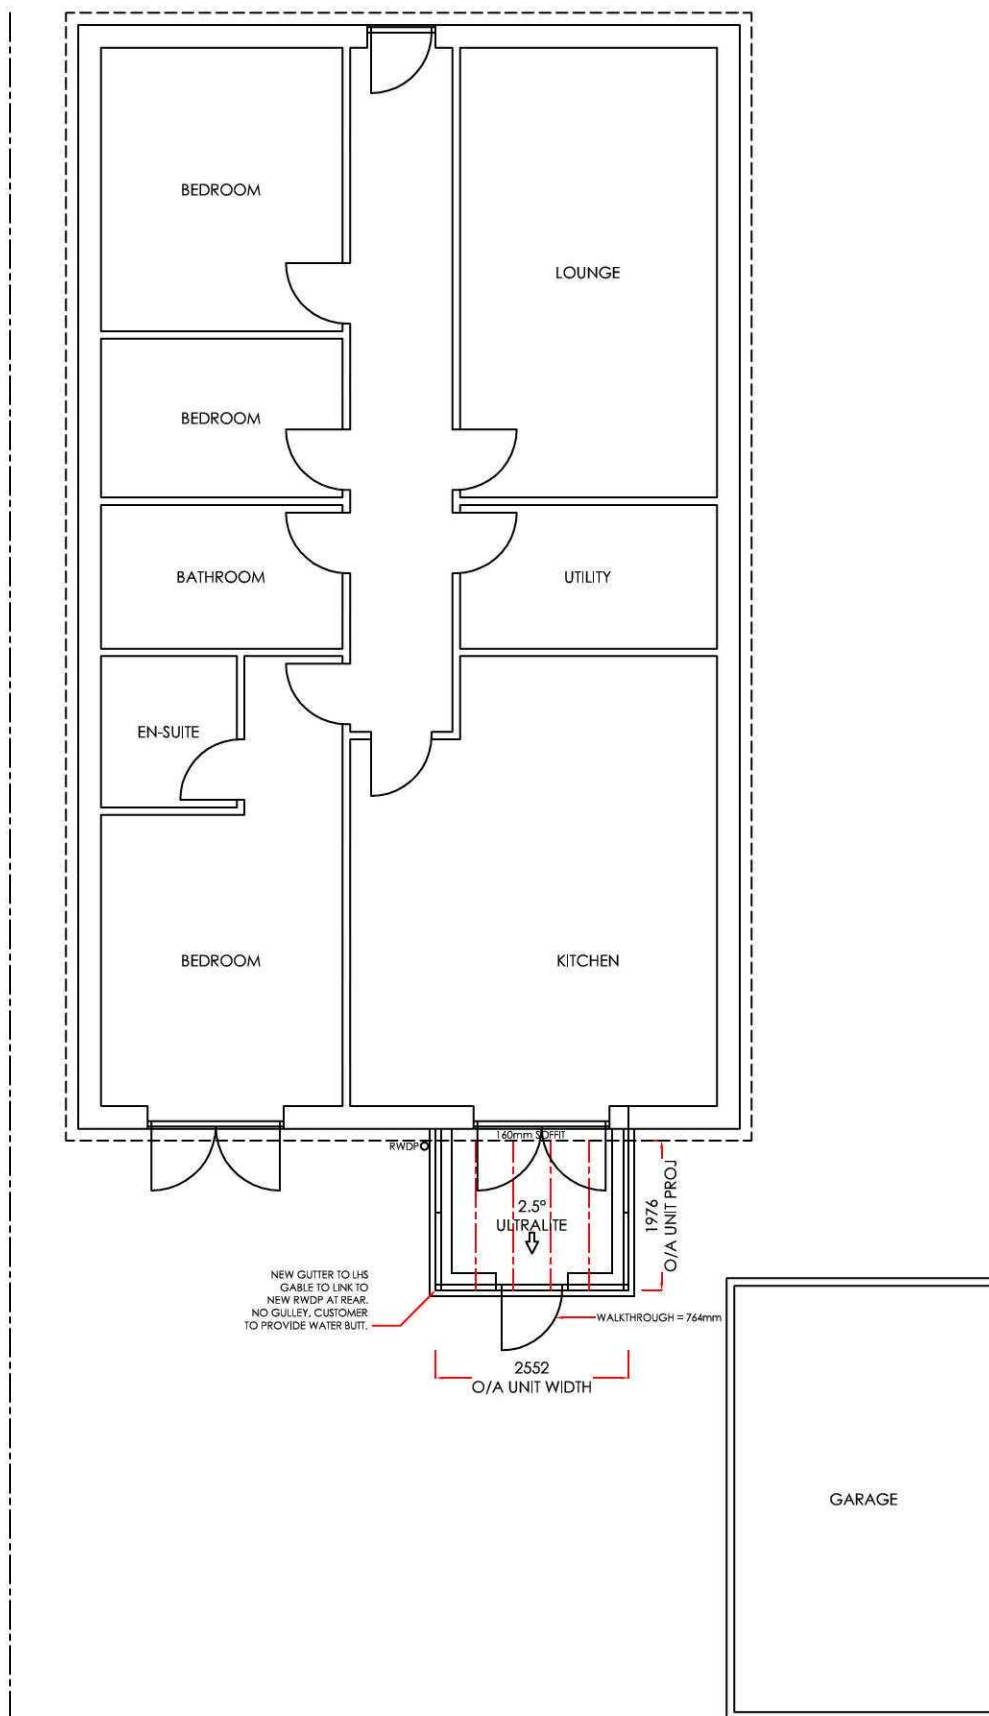


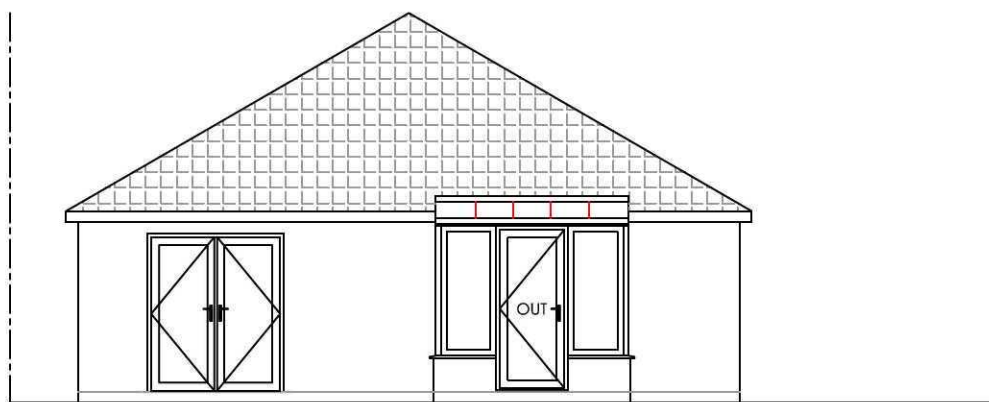

PROPOSED PLAN AND REAR ELEVATION

CONTRACT No.: 099-71041

date: 09/08/2011

PROPOSED: PVCU WHITE KNIGHT CONSERVATORY
AT: 60 POSTLAND ROAD,
(INSTALLATION ADDRESS) CROWLAND,
PETERBOROUGH,
CAMBRIDGESHIRE, PE6 0JB

FOR: MR HOWARD

Scale - 1:100

(Produced on A3 Paper)

Drawers Initials.

CU

Anglian
Home Improvements
CONSERVATORIES DIVISION
TELEPHONE: 0845 437 3600
FACSIMILE: 01603 480101