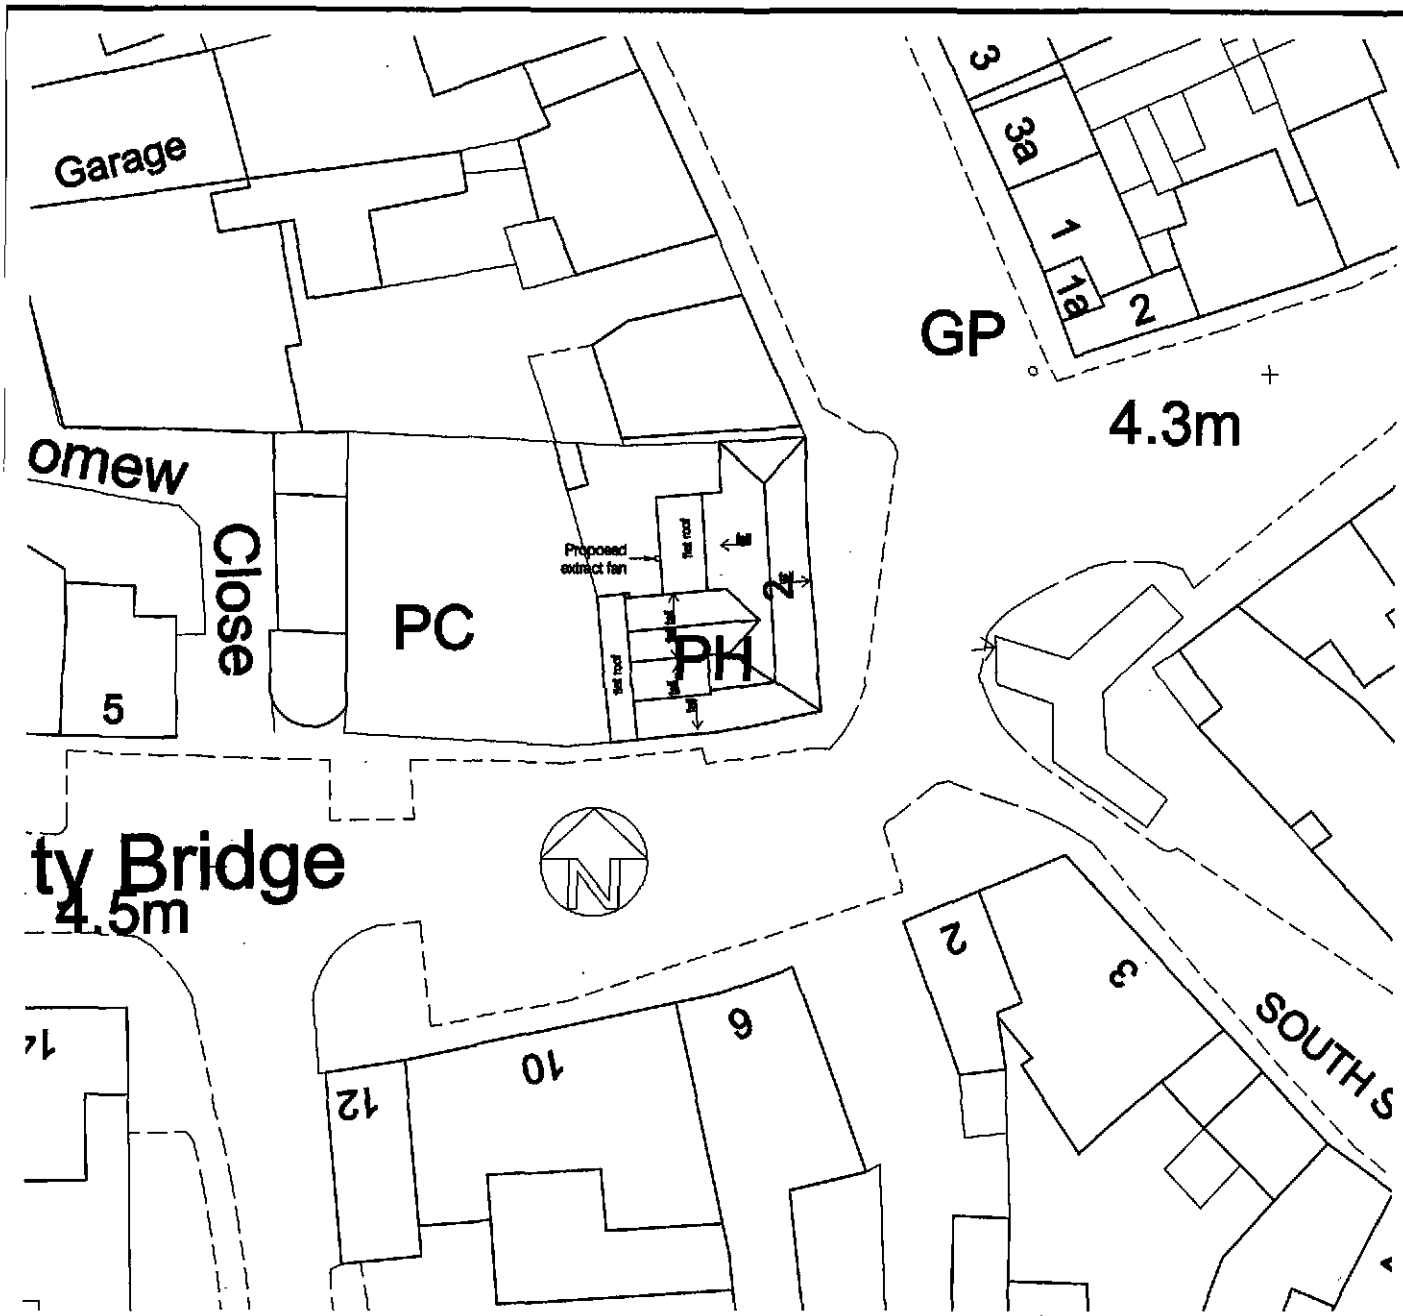


MR+P
ARCHITECTS

MELLING RIDGEWAY + PARTNERS LTD
CHARTER HOUSE MOORE STREET
SHEFFIELD S3 7UR
t: (0114) 2723321
f: (0114) 2727396
e: info@mrp-architects.co.uk

PROJECT
ENTERPRISE INNS PLC
GEORGE & ANGEL
2 NORTH STREET, CROWLAND
PETERBOROUGH, PE6 0EF


TITLE
BLOCK PLAN

SHDC
Planning & Development
19 AUG 2009
Ref: 0637-09

DRAWING STATUS
PLANNING

DRAWN BY:	KJB
DATE:	AUGUST 2009
SCALE:	1:500@A4
DRAWING No.	4566/408

0 5m 10m 15m 20m 25m
1:500

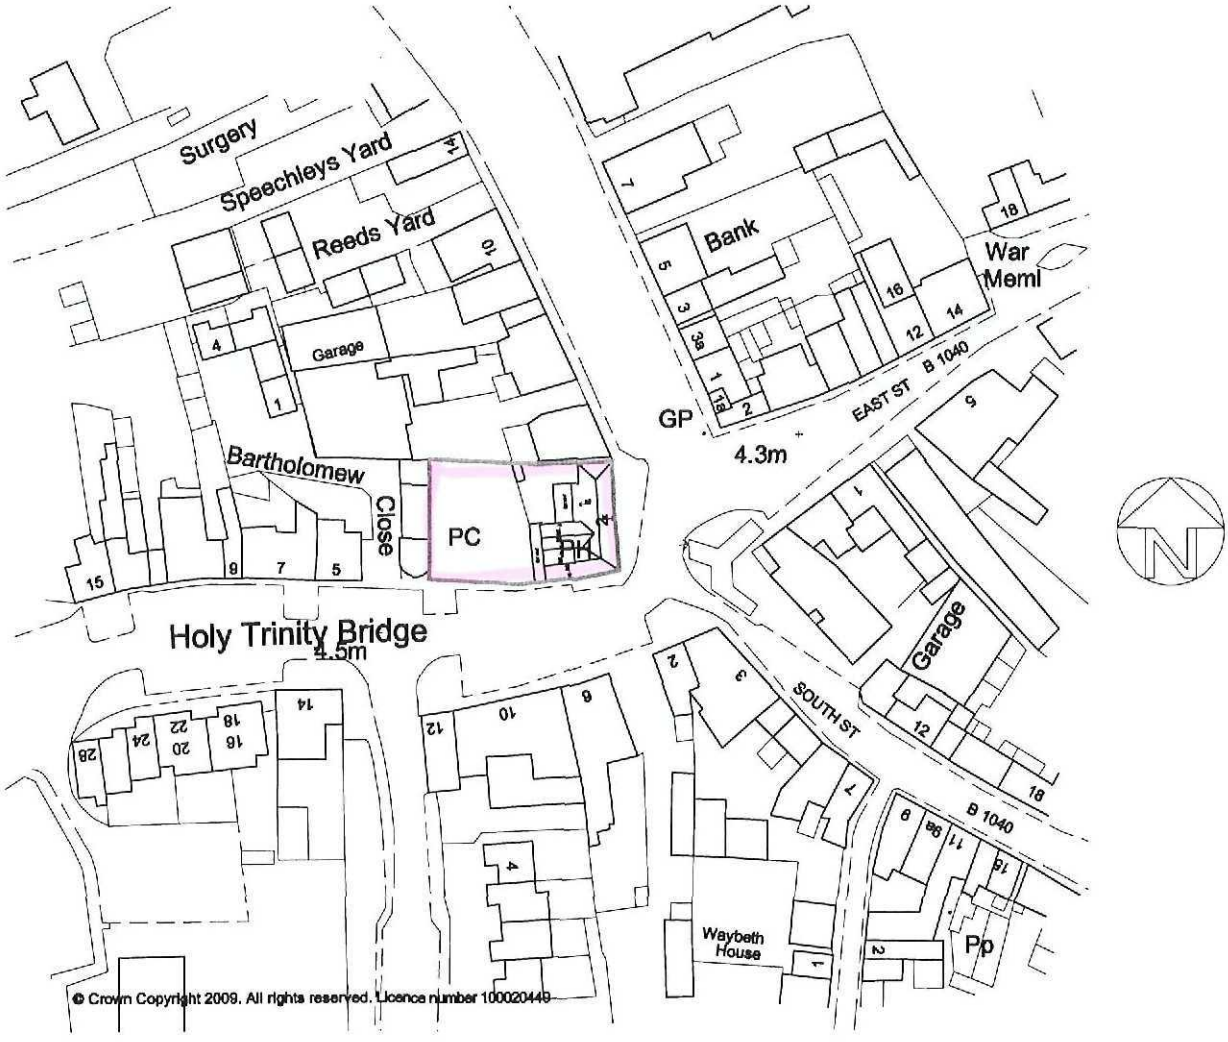

0637-04

0 10m 20m 30m 40m 50m

1:1250

MR+P
ARCHITECTS

MELLING RIDGEWAY + PARTNERS LTD
CHARTER HOUSE MOORE STREET
SHEFFIELD S3 7UR
t: (0114) 2723321
f: (0114) 2727395
e: info@mrp-architects.co.uk

PROJECT
ENTERPRISE INNS PLC
GEORGE & ANGEL
2 NORTH STREET, CROWLAND
PETERBOROUGH, PE6 0EF


TITLE
SITE LOCATION PLAN

DRAWING STATUS
PLANNING


DRAWN BY:	KJB
DATE:	MAY 2009
SCALE:	1:1250@A4
DRAWING No.	4566/405

All dimensions to be checked on site prior to work commencing on site. Any discrepancies must be reported to MR+P

All dimensions to be checked on site prior to work commencing as this property has not been surveyed by MR+P. Any discrepancies must be reported to MR+P

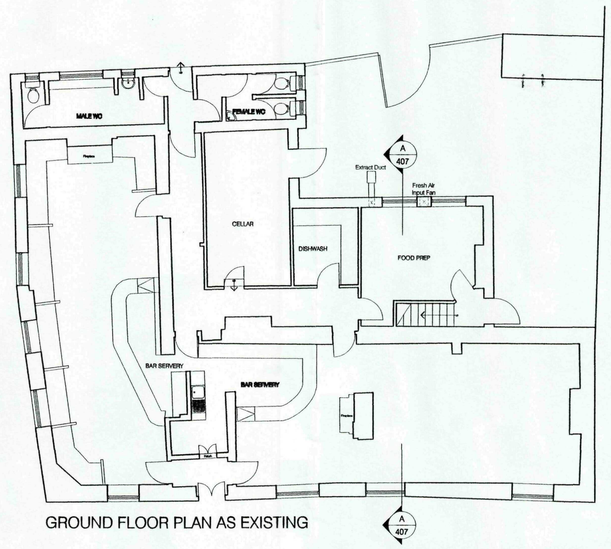


GROUND FLOOR PLAN AS EXISTING

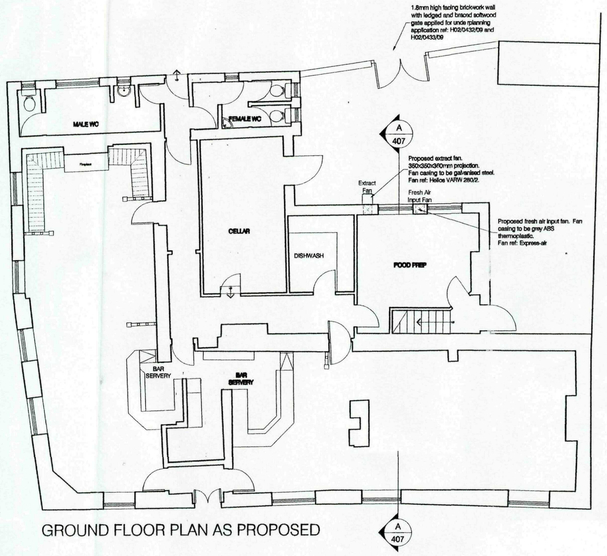

GROUND FLOOR PLAN AS PROPOSED




WEST ELEVATION AS EXISTING

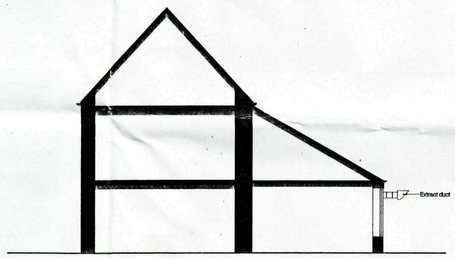

SECTION A AS EXISTING



WEST ELEVATION AS PROPOSED

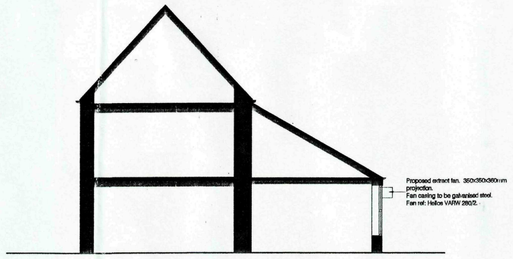

SECTION A AS PROPOSED

0 1000 2000 3000 4000 5000

1:100

SHDC Planning & Development 19 AUG 2009 Ref: 0637-09

MR+P ARCHITECTS

MELLING RIDGEWAY + PARTNERS LTD
CHARTER HOUSE MOORE STREET
SHEFFIELD S3 7UR
t: (0114) 2723321
f: (0114) 2727395
e: info@mrp-architects.co.uk

PROJECT
ENTERPRISE INNS PLC
GEORGE & ANGEL
2 NORTH STREET, CROWLAND
PETERBOROUGH, PE6 0EF

TITLE
GROUND FLOOR PLAN & ELEVATIONS AS EXISTING & PROPOSED

DRAWING STATUS
PLANNING

DRAWN BY:	KJB
DATE:	AUGUST 2009
SCALE:	1:100@A1
DRAWING No.	4566/407