



1 Low Road - Location Plan

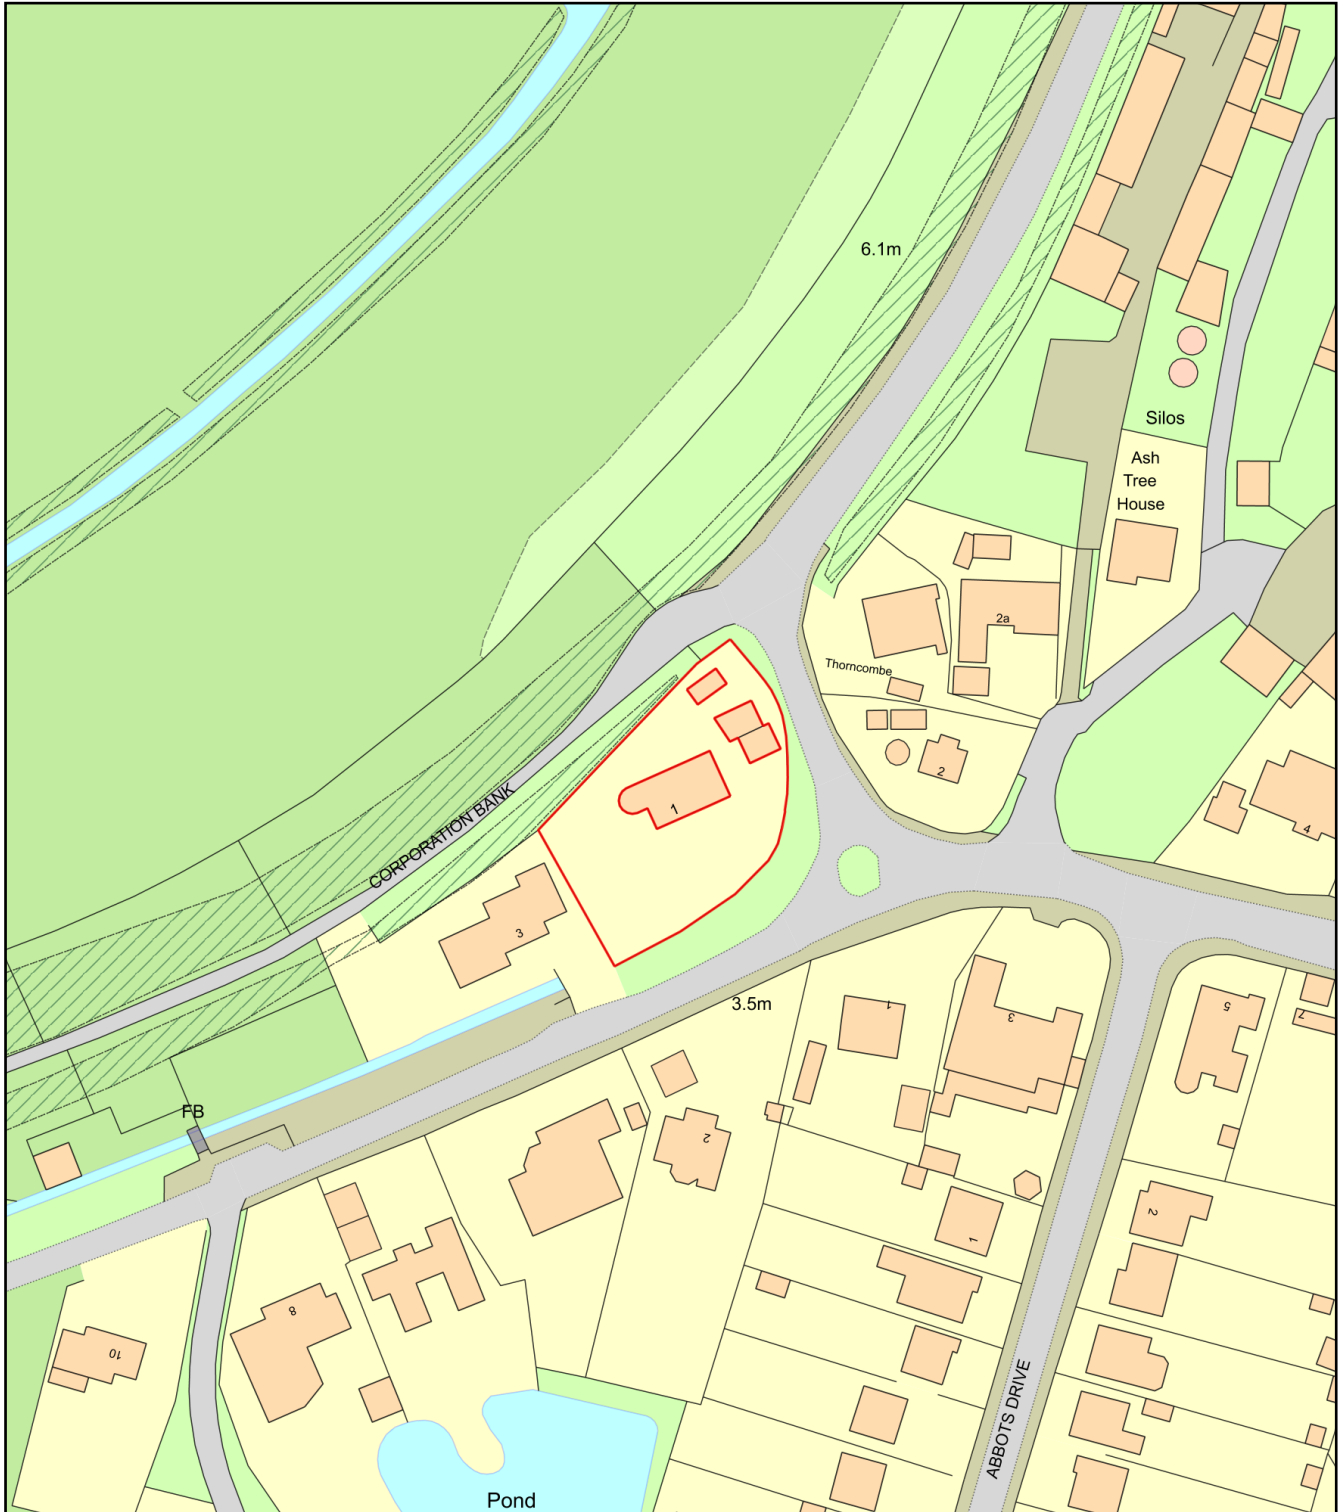

0 50
Metres

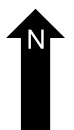

Plan Produced for: Claire Leftley

Date Produced: 13 Mar 2021

Plan Reference Number: TQRQM21072135725824

Scale: 1:1250 @ A4