
0m 1m 2m 3m 4m 5m


VISUAL SCALE 1:50 @ A1

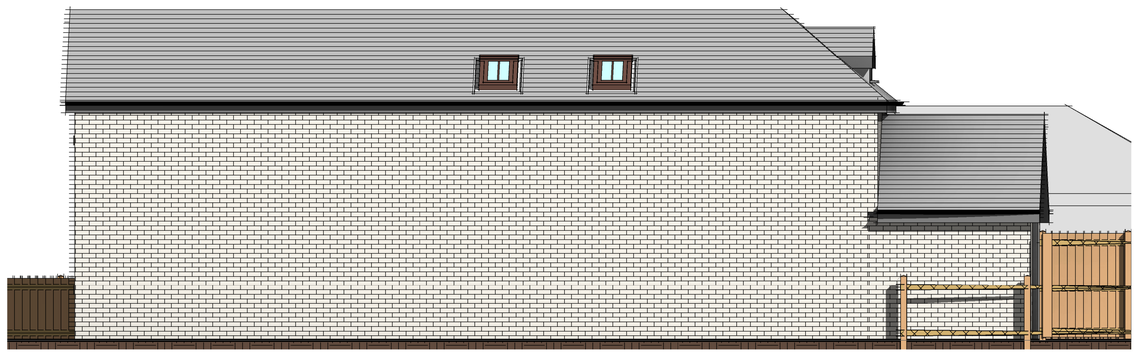


5 West
1 : 50



6 South
1 : 50

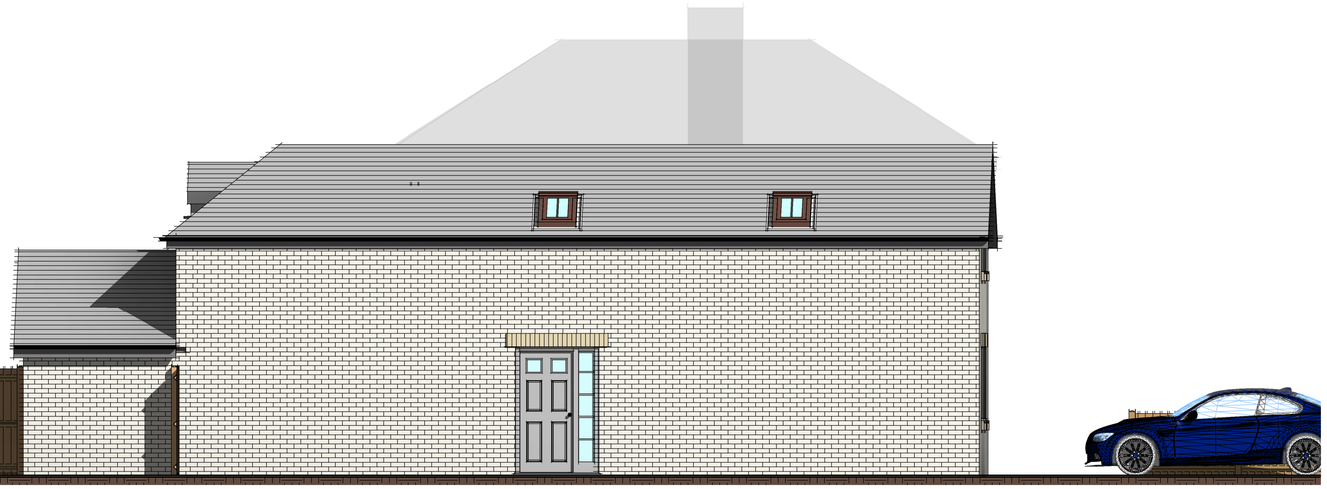


4 North
1 : 50

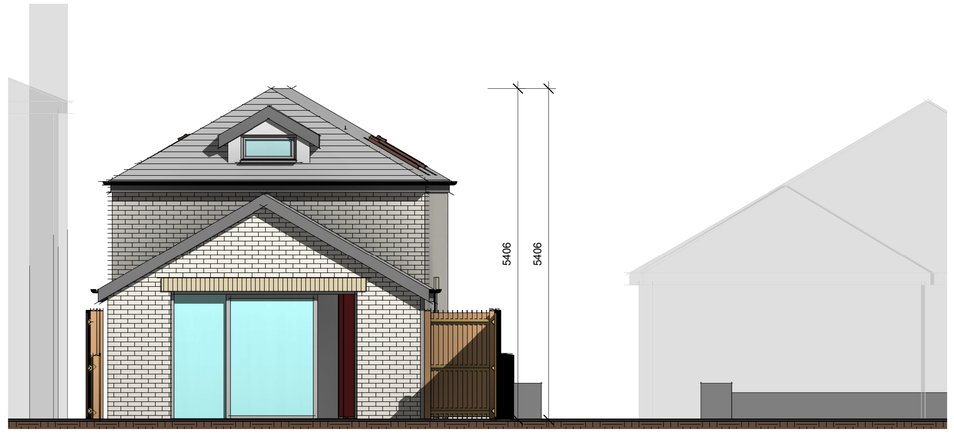


3 East
1 : 50

Room Schedule	
Name	Area
Bathroom	4 m²
Bedroom 2	14 m²
Kitchen/Dining/Lounge	32 m²
Landing	12 m²

Room Schedule	
Name	Area
Living	24 m²
Lobby	8 m²
Master Bedroom	24 m²
W/C	2 m²
	119 m²

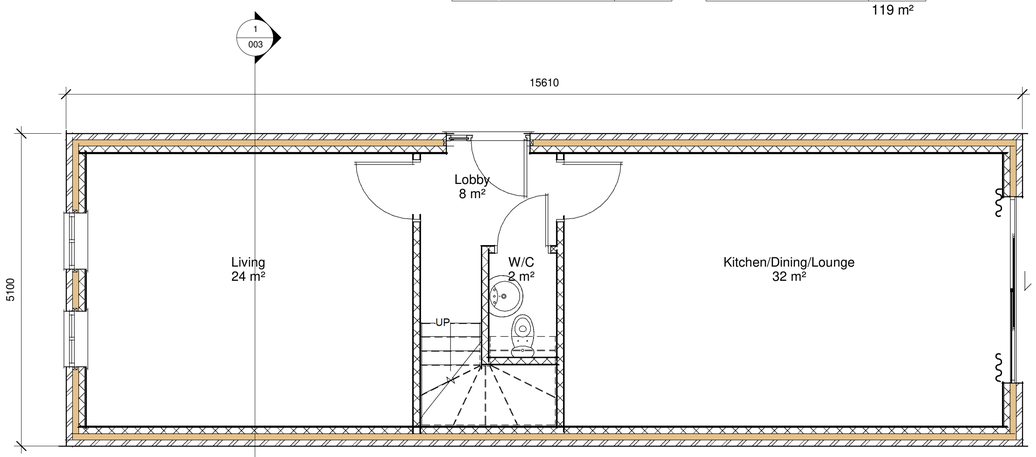

1 1.0 Ground Floor
1 : 50

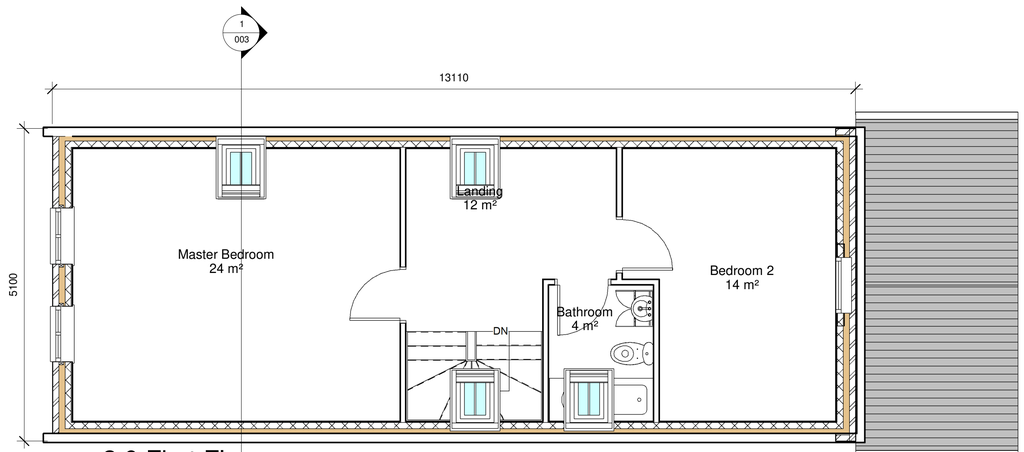

2 2.0 First Floor
1 : 50

rev	date	name	chk	note
P2	15.05.23	DH	SP	Roof updated
P1	11.03.22			Layout updated to suit lower roof

HA architectural Services
A The Limes, 80 High Street, Ketton, Stamford PE9 3TE
T 01780729122
E simon@h-a-architectural.co.uk

A1
Original Sheet Size

STATUS
PLANNING

- All rights described in chapter IV of the copyright, designs and patents act 1988 have been generally asserted
- Where any drawing is to be read in conjunction with another, including specialists, the two drawings shall be cross-checked and any descrepancies reported to the architect before the work is put in hand
- All dimensions are in millimeters, all levels are in metres, unless shown otherwise
- Any discrepancies in dimensions or details on or between these drawings/specifications should be drawn to the attention of the Den Architectural and or the engineer in writing for clarification
- Drawing prepared solely for the use of client, as detailed in text box, and is not to be copied, lent or used by any third party without written permission

PROJECT
Proposed New House
24 Albion Street, Crowland

CLIENT
-

DRAWING TITLE
Proposed Plans & Elavations

SCALE	DATE	DRAWN	CHK
1 : 50	15.05.23	DH	SP

DRAWING NUMBER
4145 / 002

REVISION
P2

© COPYRIGHT