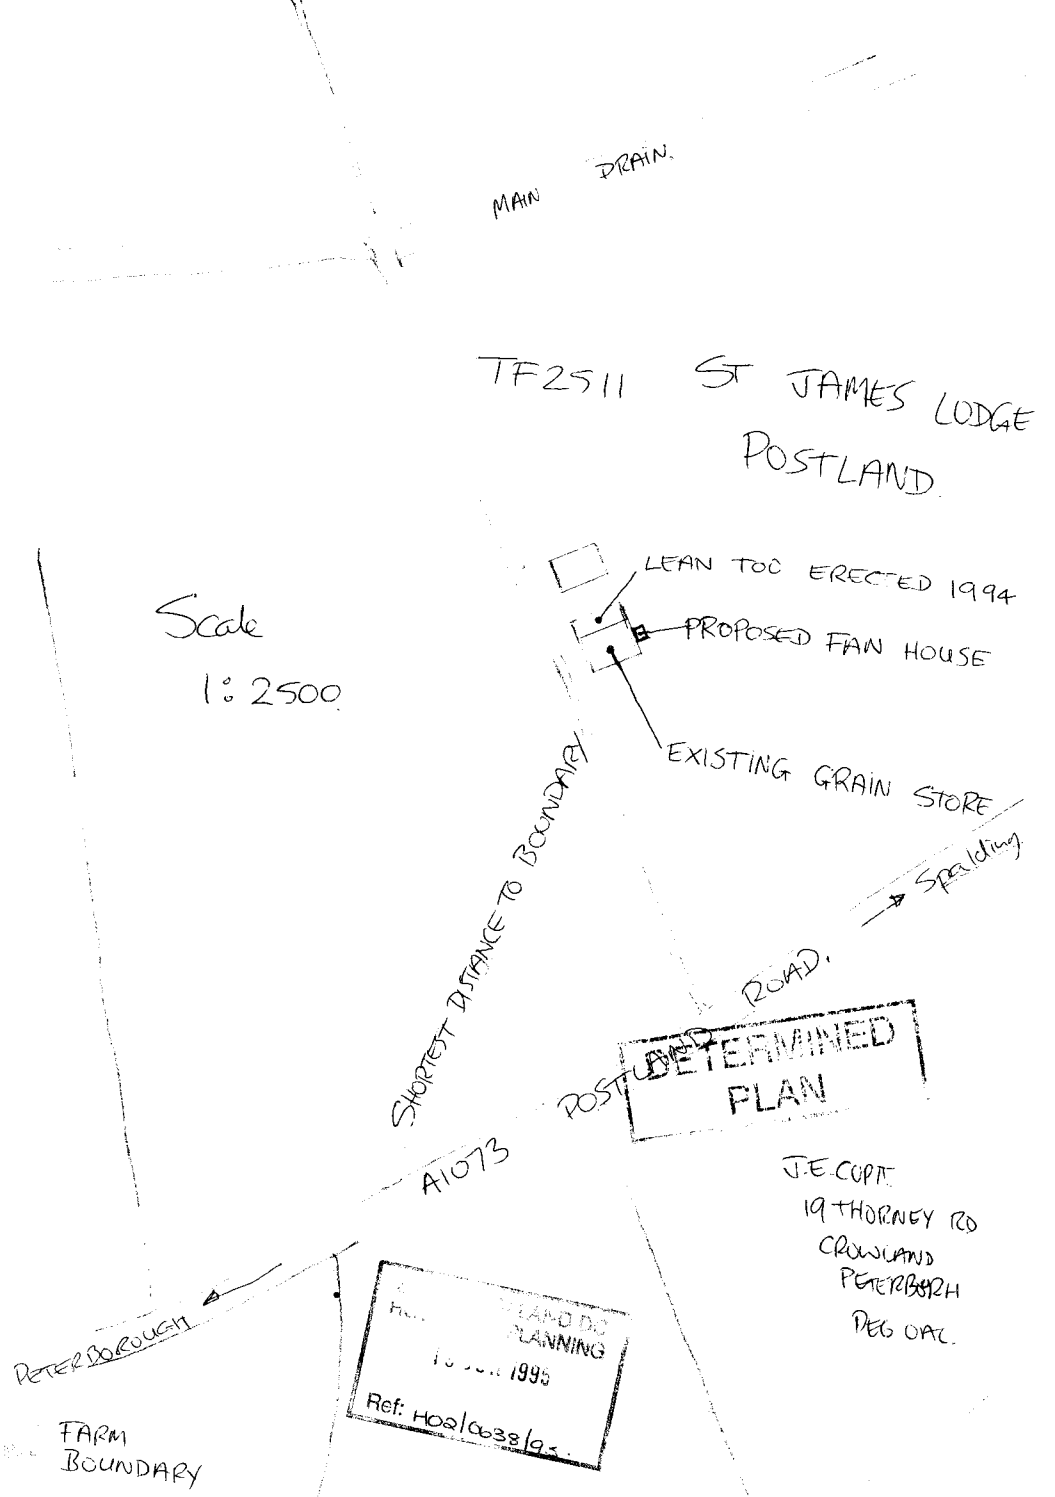

MAIN DRAIN.
TF2511 ST JAMES LODGE
POSTLAND
Scale
1:2500
LEAN TOC ERECTED 1994
PROPOSED FAN HOUSE
EXISTING GRAIN STORE
SHORTEST DISTANCE TO BOUNDARY
Spalding
ROAD.
POST
A1073
DETERMINED
PLAN
J.E.COPP
19 THORNEY RD
CROWLAND
PETERBOROUGH
PE6 0AL
PETERBOROUGH
PLANNING
1995
Ref: Hoa/0638/9
FARM
BOUNDARY