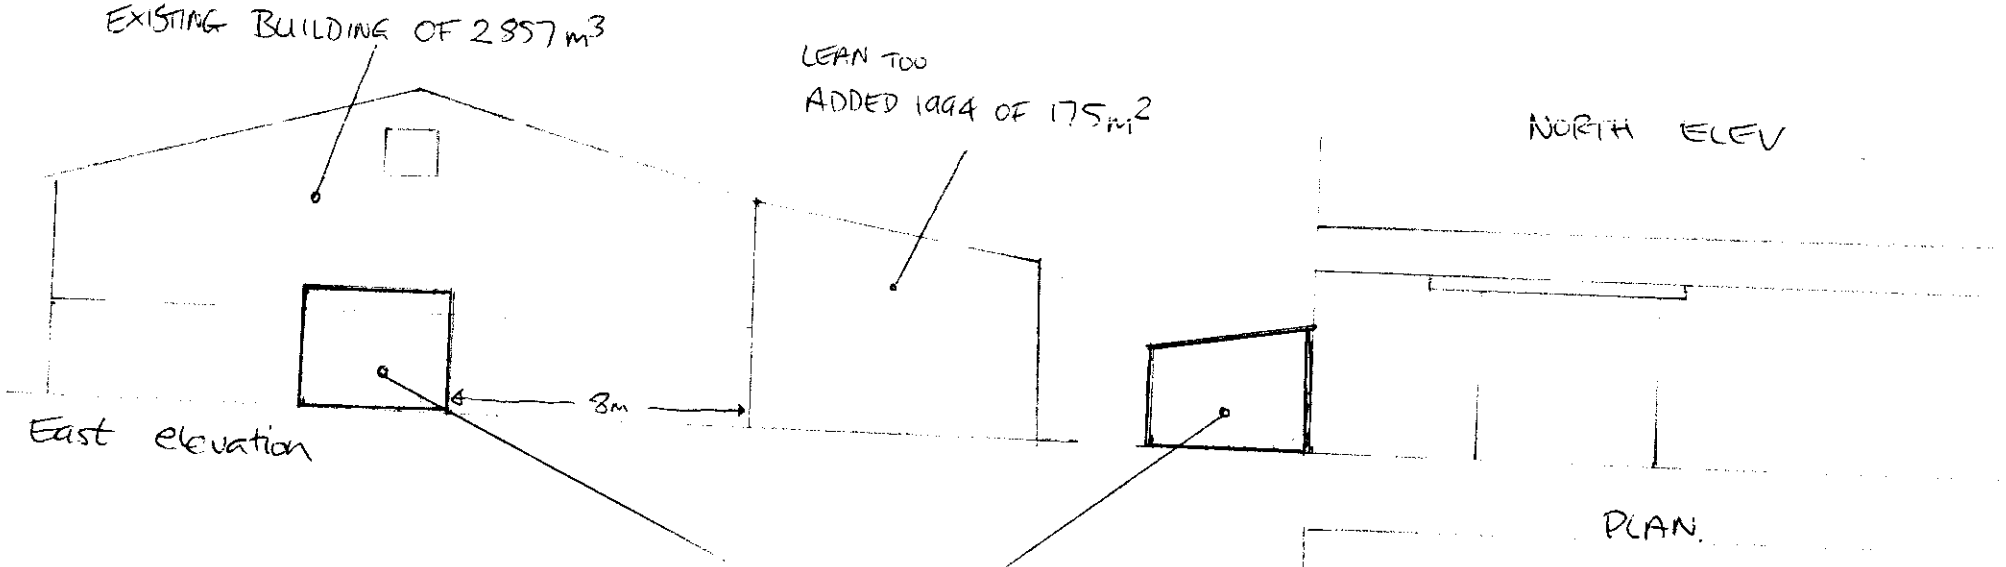


Scale approx 1:200

Ref: H02/0638/95.

St JAMES LODGE
POSTLAND ROAD

JECOPIT
19 THORNEY RD
CROWLAND
PETERBOROUGH PE6 0AL