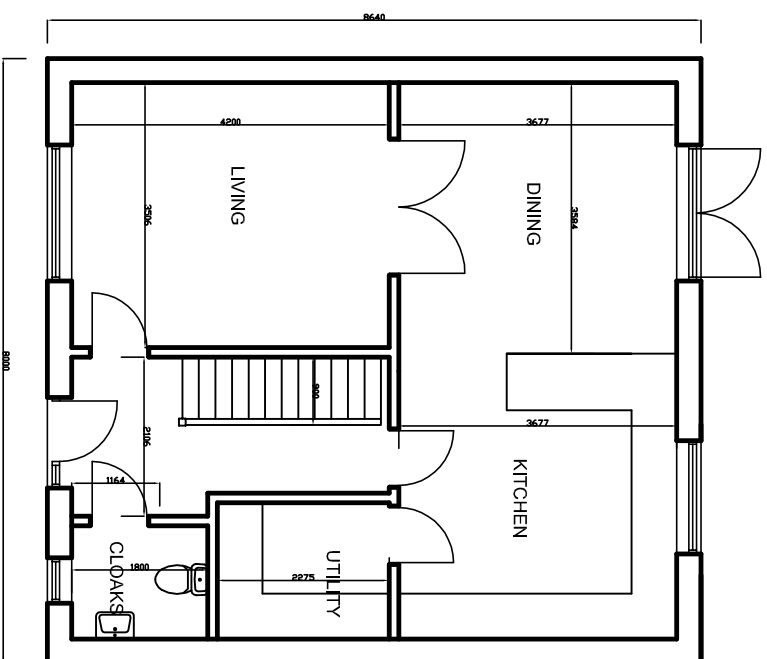
 
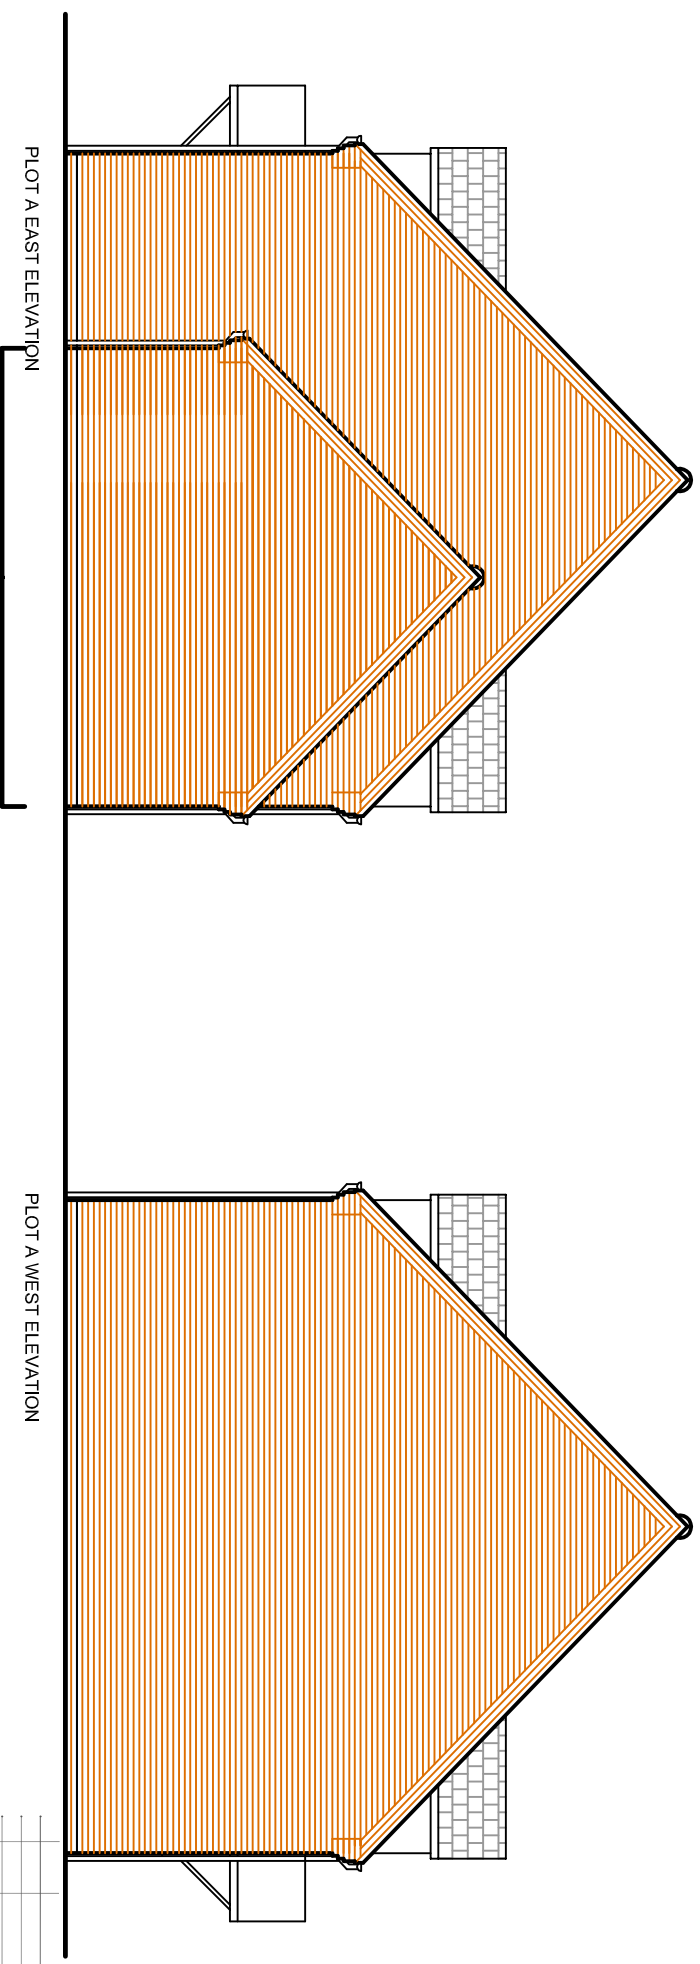
 
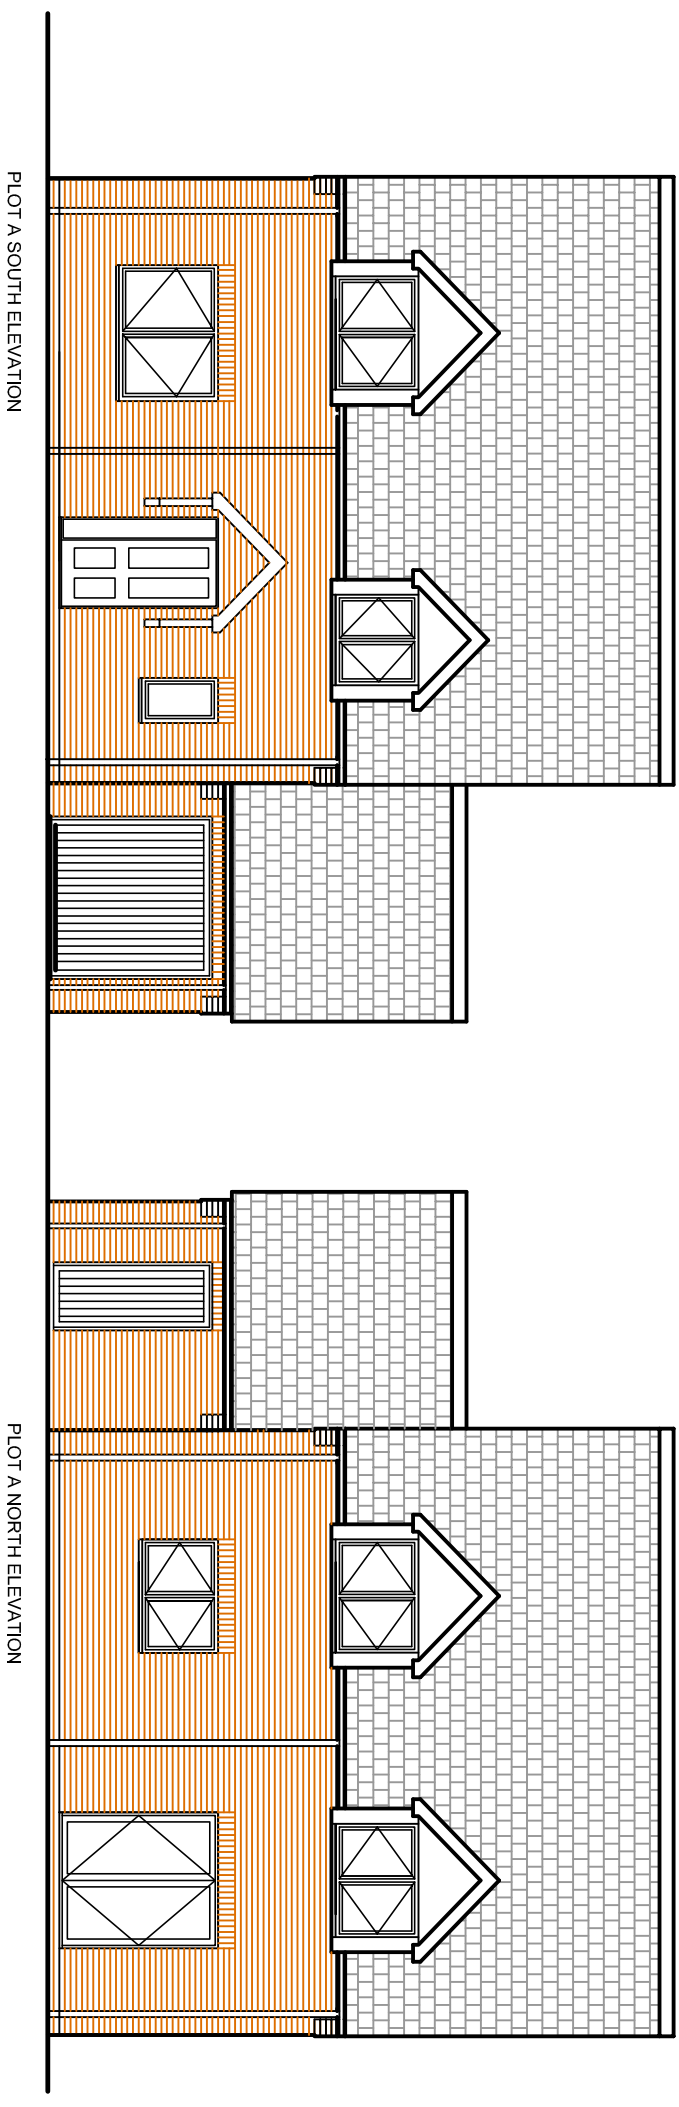
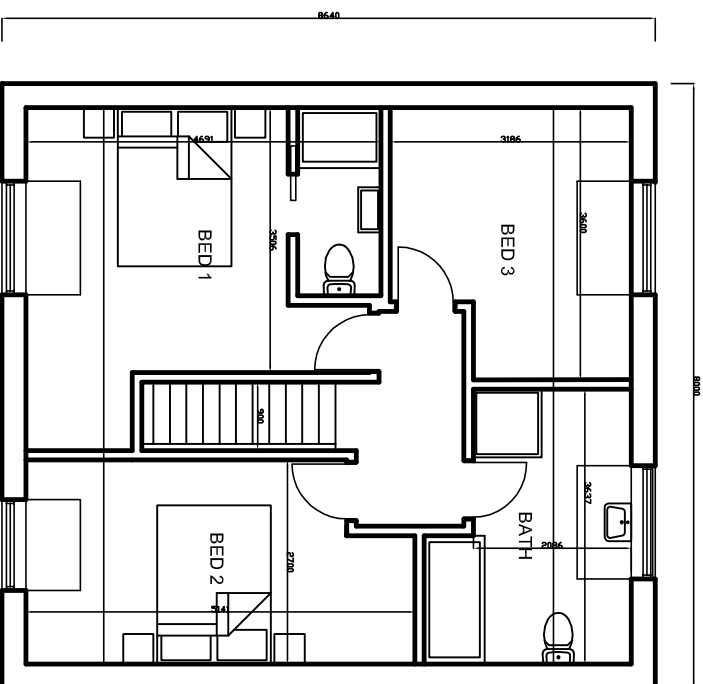


B	24/2/17	ENSUITE ADDED
A	23/2/17	DETAILS AMENDED
Rev	Date	Detail

	
INTERIOR DESIGN ARCHITECTURE PROJECT MANAGEMENT	
26-29 Maxwell Road, Pateborough PE2 7JE Tel: 01733 395181 info@hjd.co.uk www.hjd.co.uk	
Client: TONY COCOZZA	Job Title: PROPOSED NEW DWELLINGS LAND AT 38 FRENCH DROVE THORNEY CAMBS
Scale: 1:100 @ A3	Date: 28/11/16
Drawing Title PLOT A DWELLING	
Drawing No. 262SK02	Revision A
ALL DRAWINGS ARE THE COPYRIGHT OF HJD DESIGN ANY REUSE OR REPRODUCTION WITHOUT WRITTEN PERMISSION WILL BE CONSIDERED AN OFFENCE	