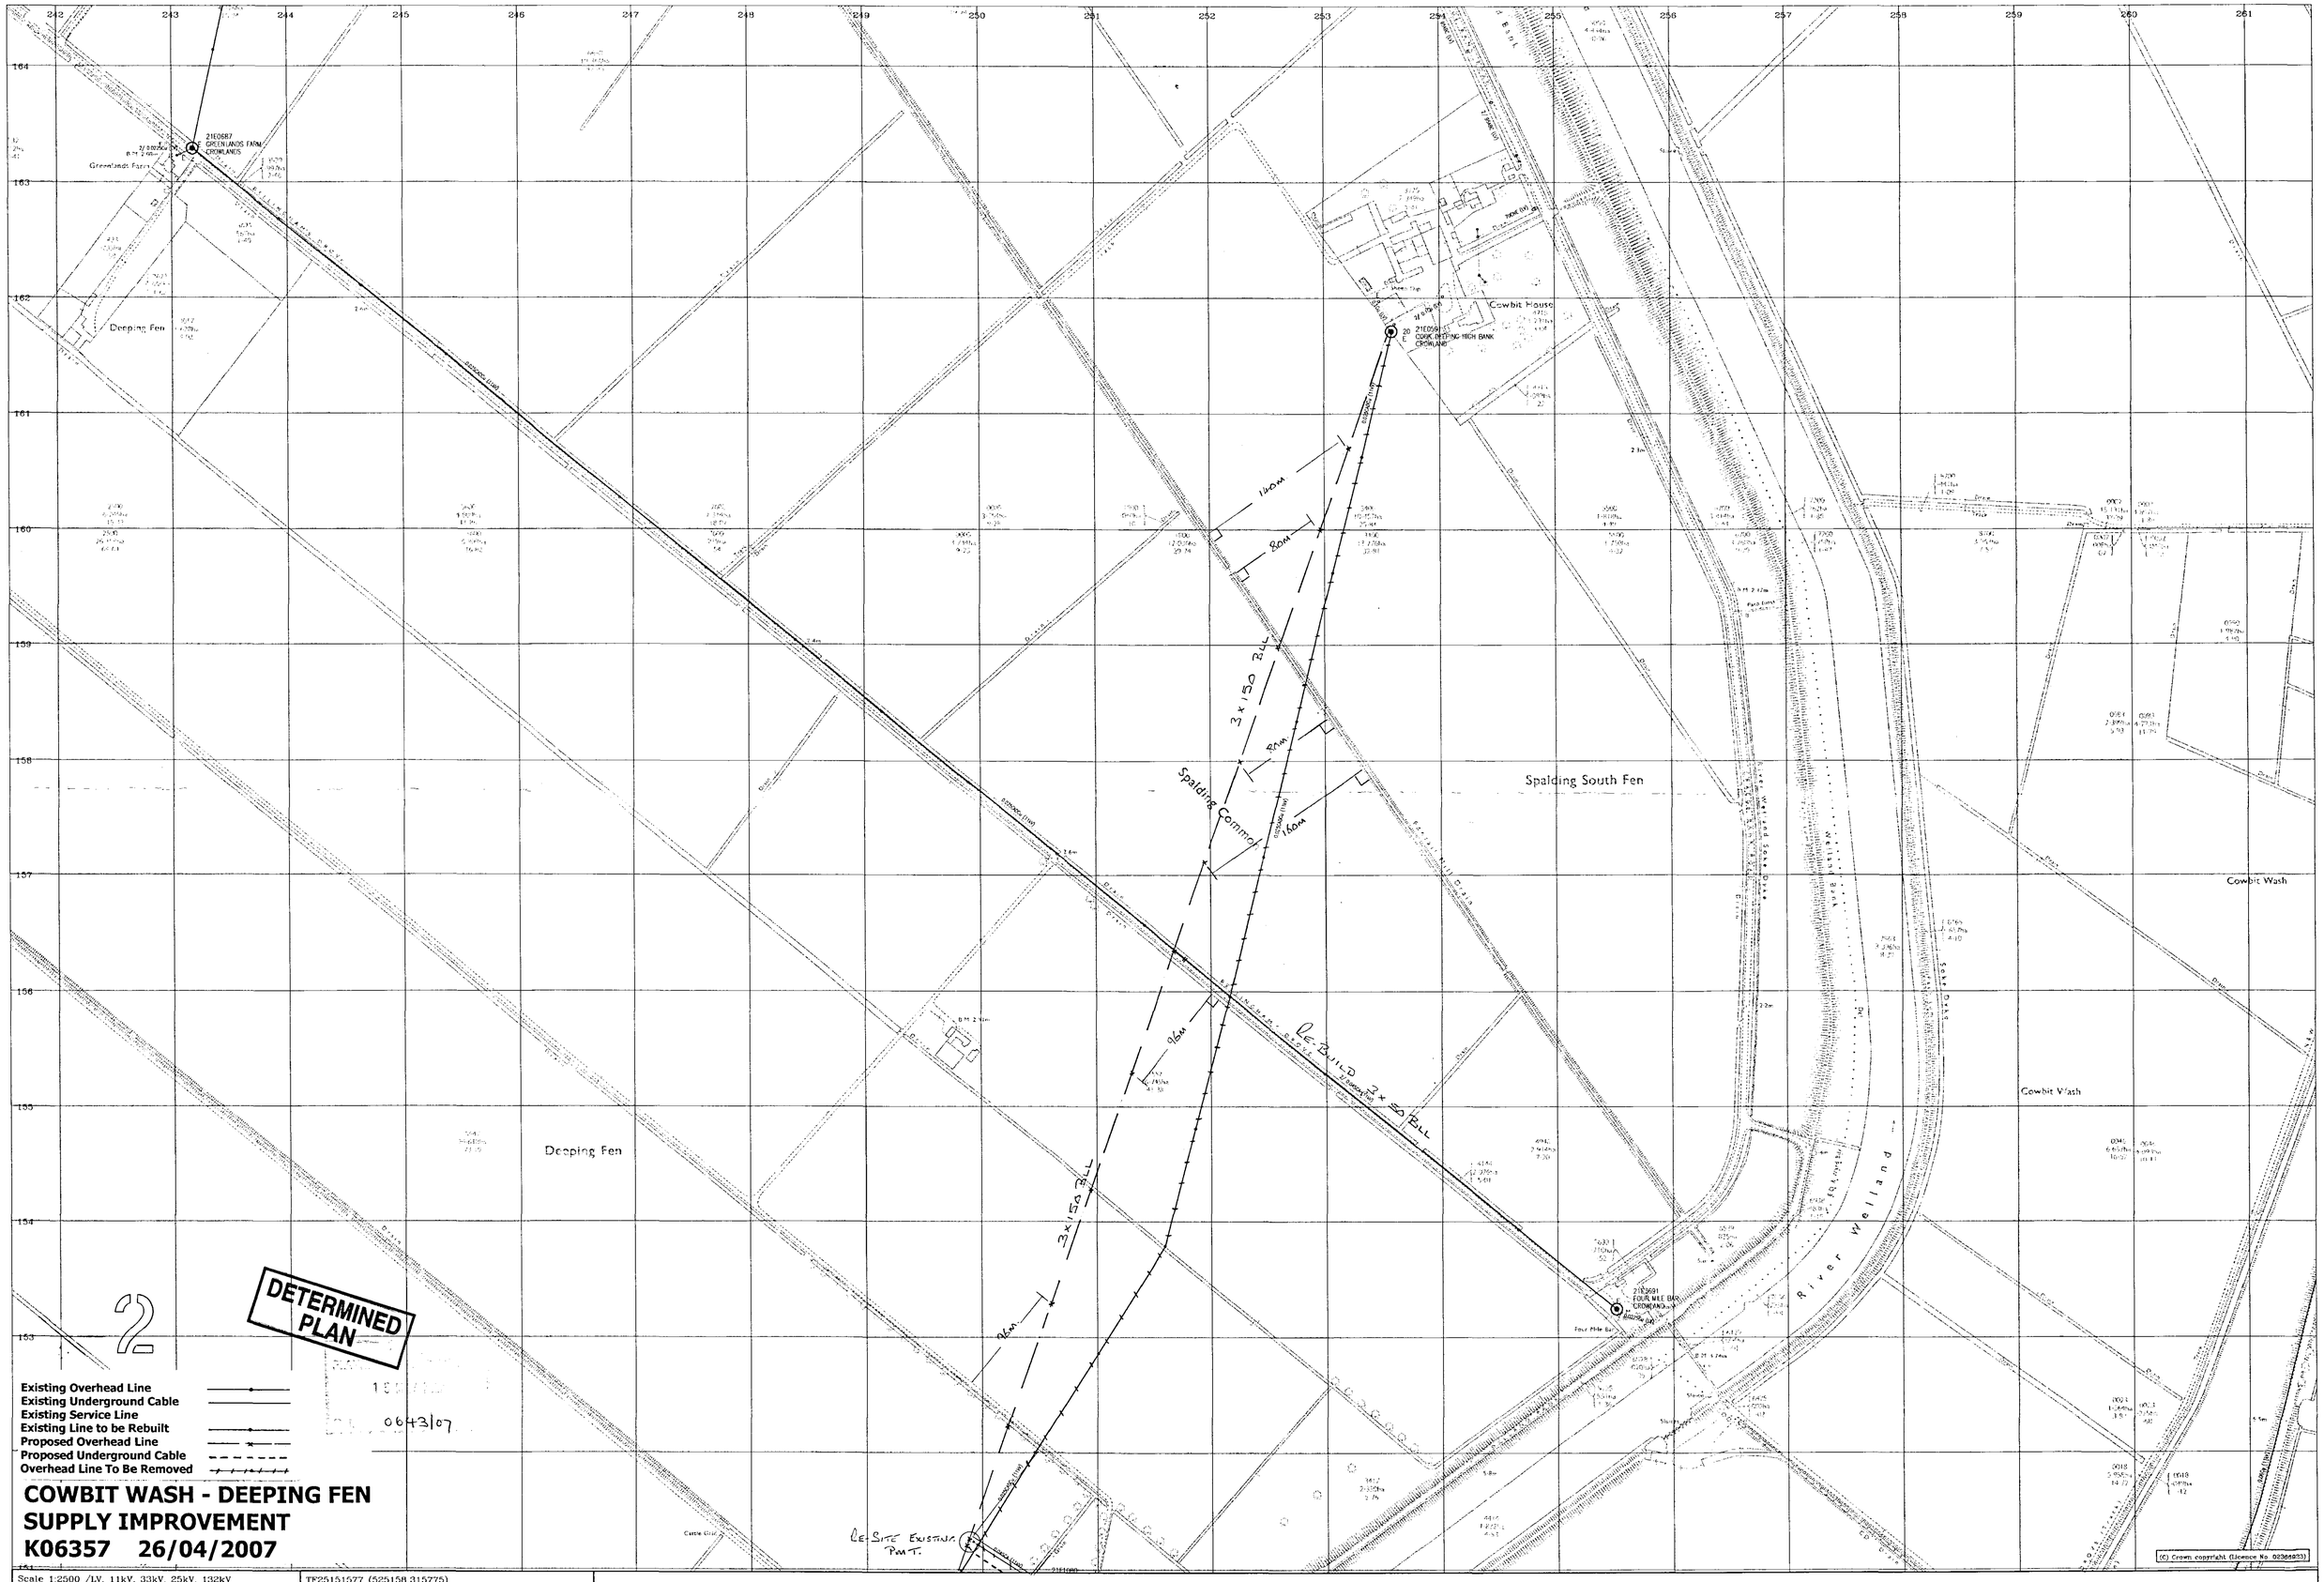


DETERMINED PLAN

0643/07

Existing Overhead Line
Existing Underground Cable
Existing Service Line
Existing Line to be Rebuilt
Proposed Overhead Line
Proposed Underground Cable
Overhead Line To Be Removed

COWBIT WASH - DEEPING FEN SUPPLY IMPROVEMENT
K06357 26/04/2007

Scale 1:2500 /LV, 11kV, 33kV, 25kV, 132kV	TF25151577 (525158,315775)	
Sheet 1 of 1	Alec Tuplin	13/04/2007