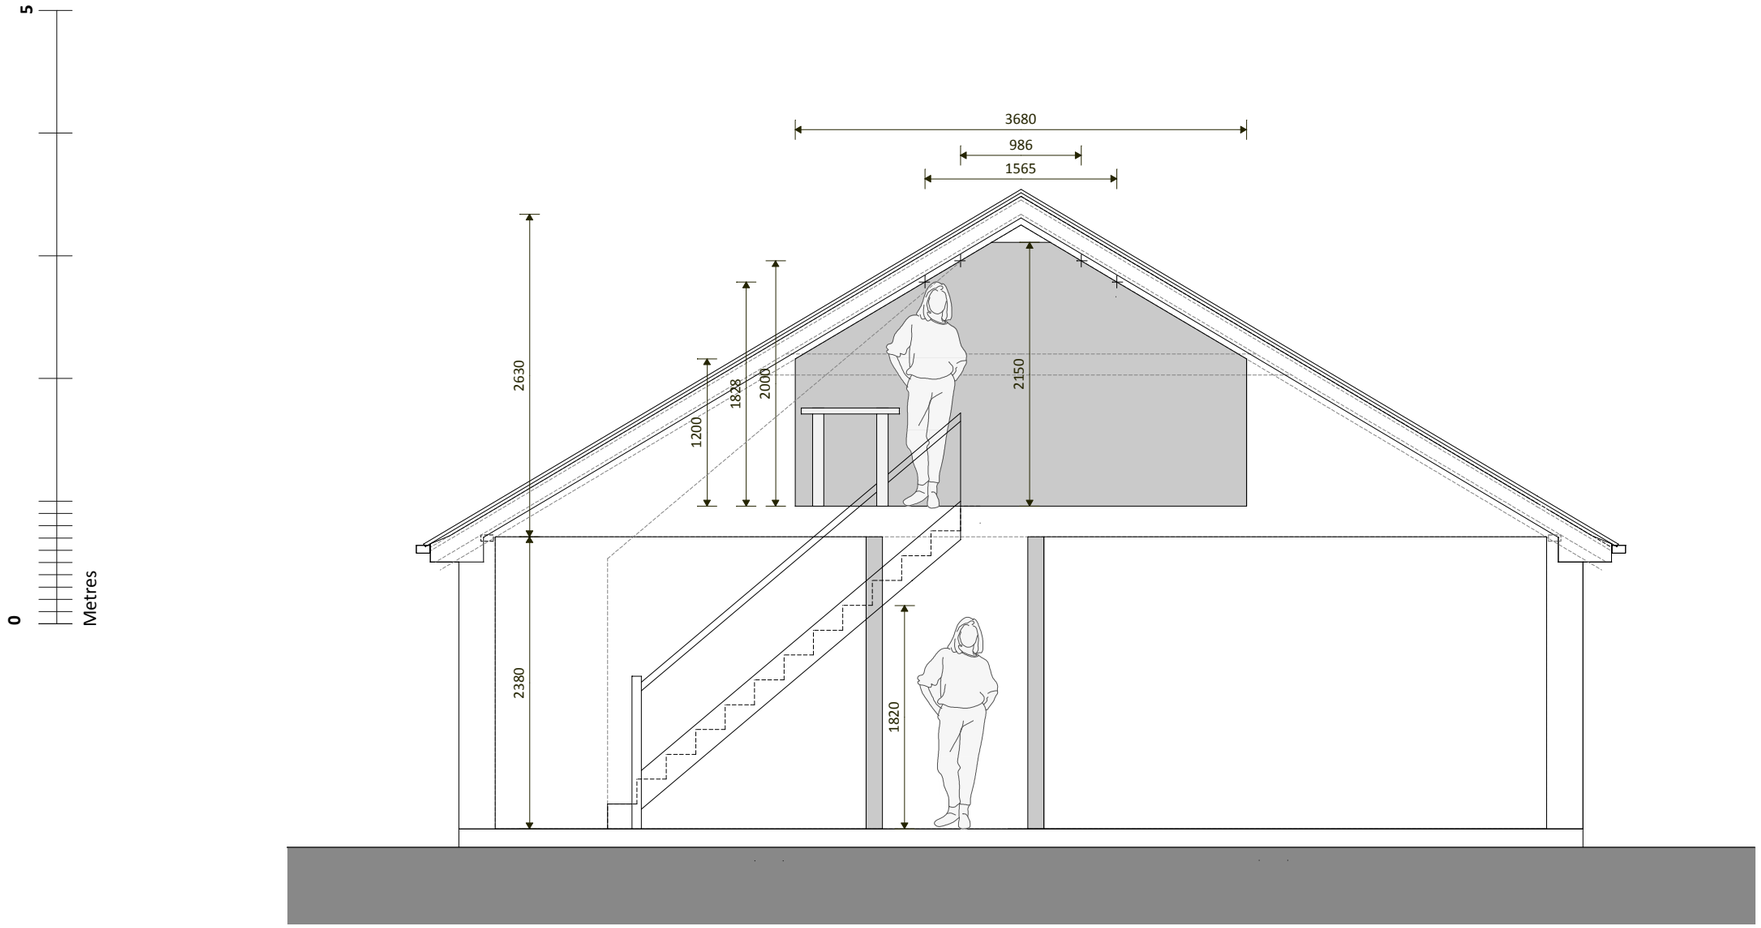


SECTION LOOKING TO ENTRANCE

scale	date	revision
1:50 Print at A3	**JULY 2020**	A 15/07/2020 Drawing first issued.

title
PROPOSED SECTION

sharman architecture
OAK BARN. WILLOW DROVE. BOROUGH FEN. PETERBOROUGH. PE6 7QB
tel: 07724 529 094
email: paulsharman1@btinternet.com