

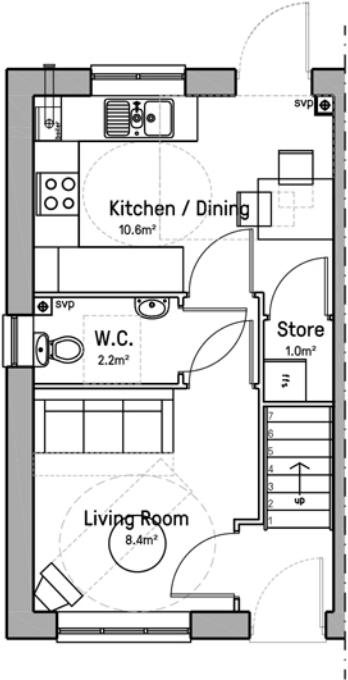


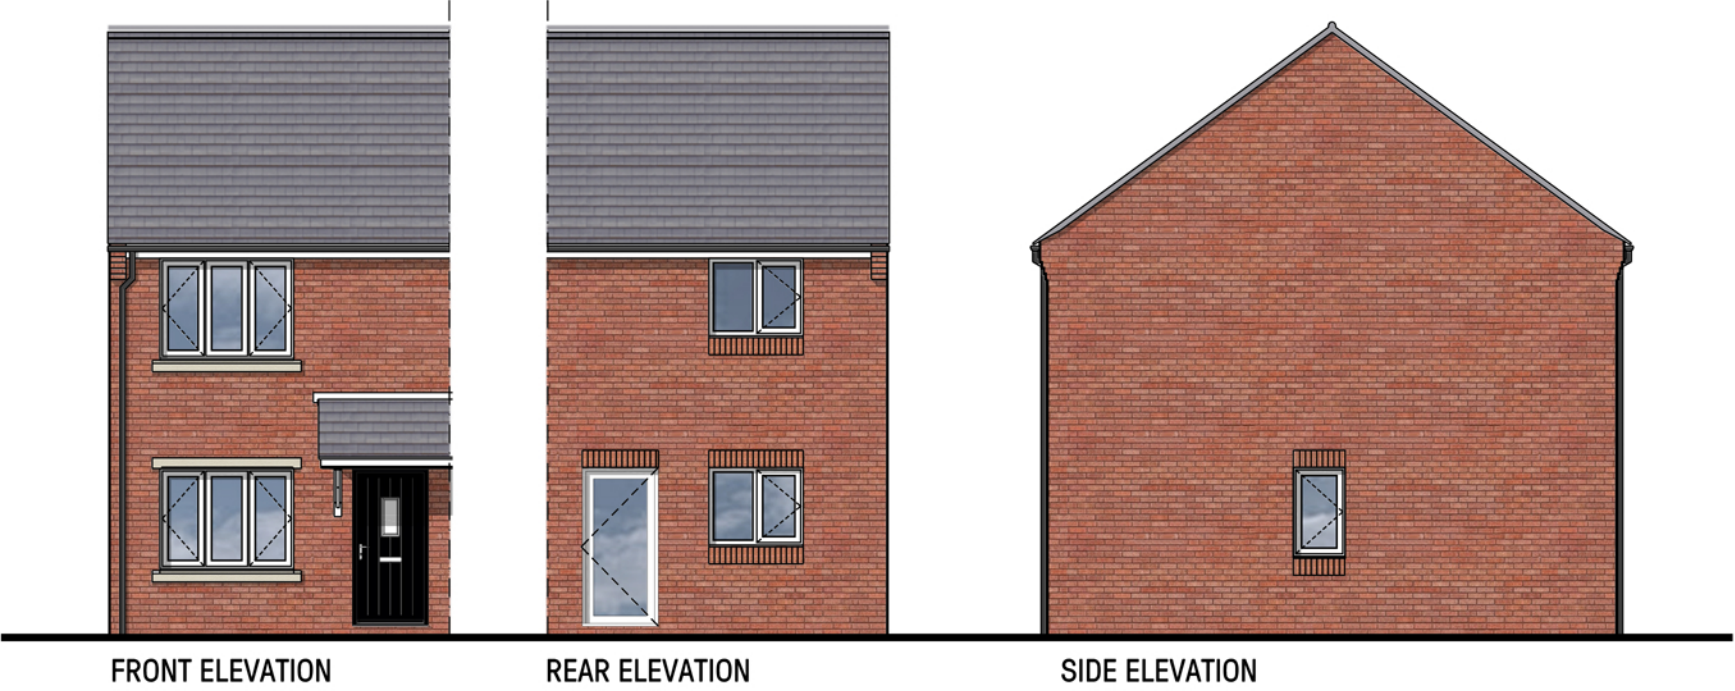

GROUND FLOOR
FLOOR AREA: 27.1m²
TOTAL FLOOR AREA: 54.2m²

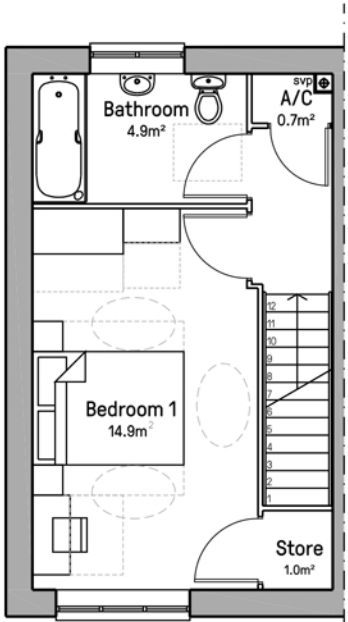

FIRST FLOOR
FLOOR AREA: 27.1m²

Obscured glazing

Gable windows omitted on
plots 22, 23, 24 and 30

PLANNING

Notes — Copyright in this drawing remains the property of BM3 Architecture Limited. — Do not scale this drawing. Work to figured dimensions only. — Contractors and consultants are to advise BM3 Architecture Limited of any discrepancies.	Revision A - UPDATED BASED ON AMENDMENT TO KITCHEN SIZE.	Date 08.03.19	By JB	Chkd JJ		Project CREASE DROVE CROWLAND PETERBOROUGH			Drawing HOUSE TYPE 1B 1 BED / 2 PERSON			Client Partner		
						Scale 1:100@A3	Dated 08.01.2019	Job No. 70688	Drawing No. D14	Drawn by JB	Checked JJ	CiStb Element PLANNING	Revision A	

Birmingham Office 28 Pickford Street, Digbeth, Birmingham, B5 5QH T. 0121 633 0000 F. 0121 633 0300 E. design@bm3.co.uk