




Materials Schedule

- 1 Walls: PD Edenhall 'Peakdale Range' Leamington Wine
- 2 Walls: PD Edenhall 'Peakdale Range' Scarborough Sunrise
- 3 Roof and Canopy: Russel 'Dark Grey' Roof Tiles
- 4 Windows: White uPVC
- 5 Fascia Board: White uPVC
- 6 Rainwater Goods: Black uPVC
- 7 Door: Birtley 'Whitburn' or similar grained effect 'Black'
- 8 Buff Stone Lintels and Cills



GROUND FLOOR
FLOOR AREA: 42.15m²
TOTAL FLOOR AREA: 84.30m²

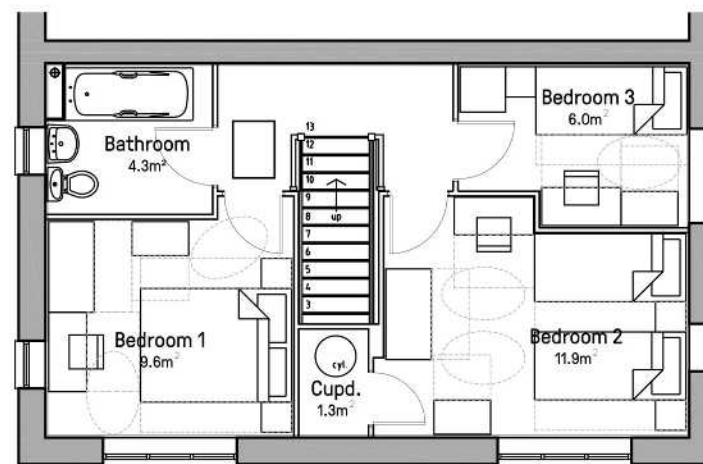

FIRST FLOOR
FLOOR AREA: 42.15m²

PLANNING

Notes — Copyright in this drawing remains the property of BM3 Architecture Limited. — Do not scale this drawing. Work to figured dimensions only. — Contractors and consultants are to advise BM3 Architecture Limited of any discrepancies.	Revision B - UPDATED TO SHOW SVP POSITION & MATCH WORKING DRAWINGS C - UPDATED BASED ON BRICK OPTIONS. MATERIAL SCHEDULE ADDED. METER BOXES INDICATED D - METER BOXES UPDATED	Date 23.05.19	By JB	Chkd JJ	Project CREASE DROVE CROWLAND PETERBOROUGH	Drawing HOUSE TYPE F113 3 BED / 5 PERSON			Client Partner		BM3			
		11.06.19	JB	JJ		Scale 1:100@A3	Dated 14.12.2018	Job No. 70688	Drawing No. D13	Drawn by JB		Checked JJ	CiSfb Element PLANNING	Revision D
		13.06.19	JB	JJ										