
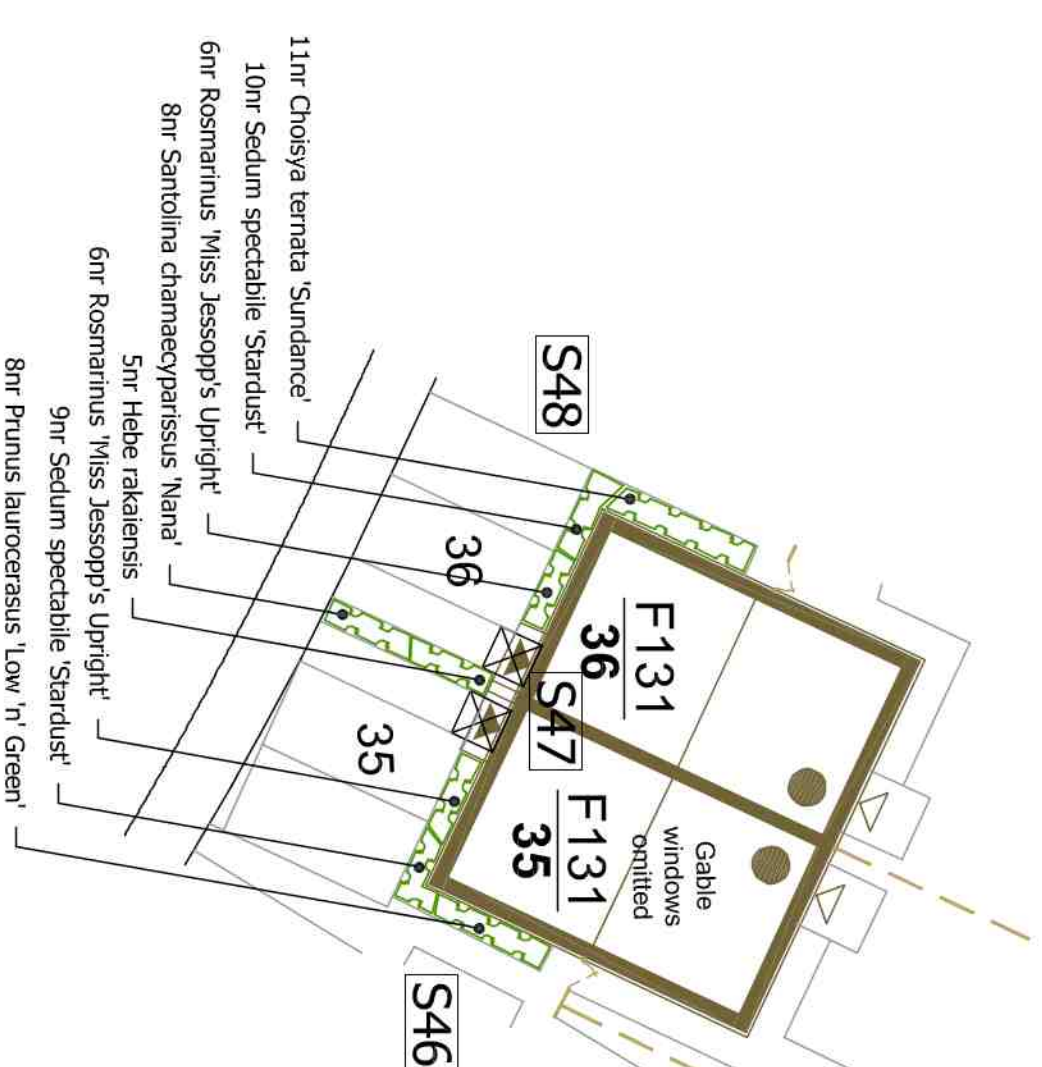
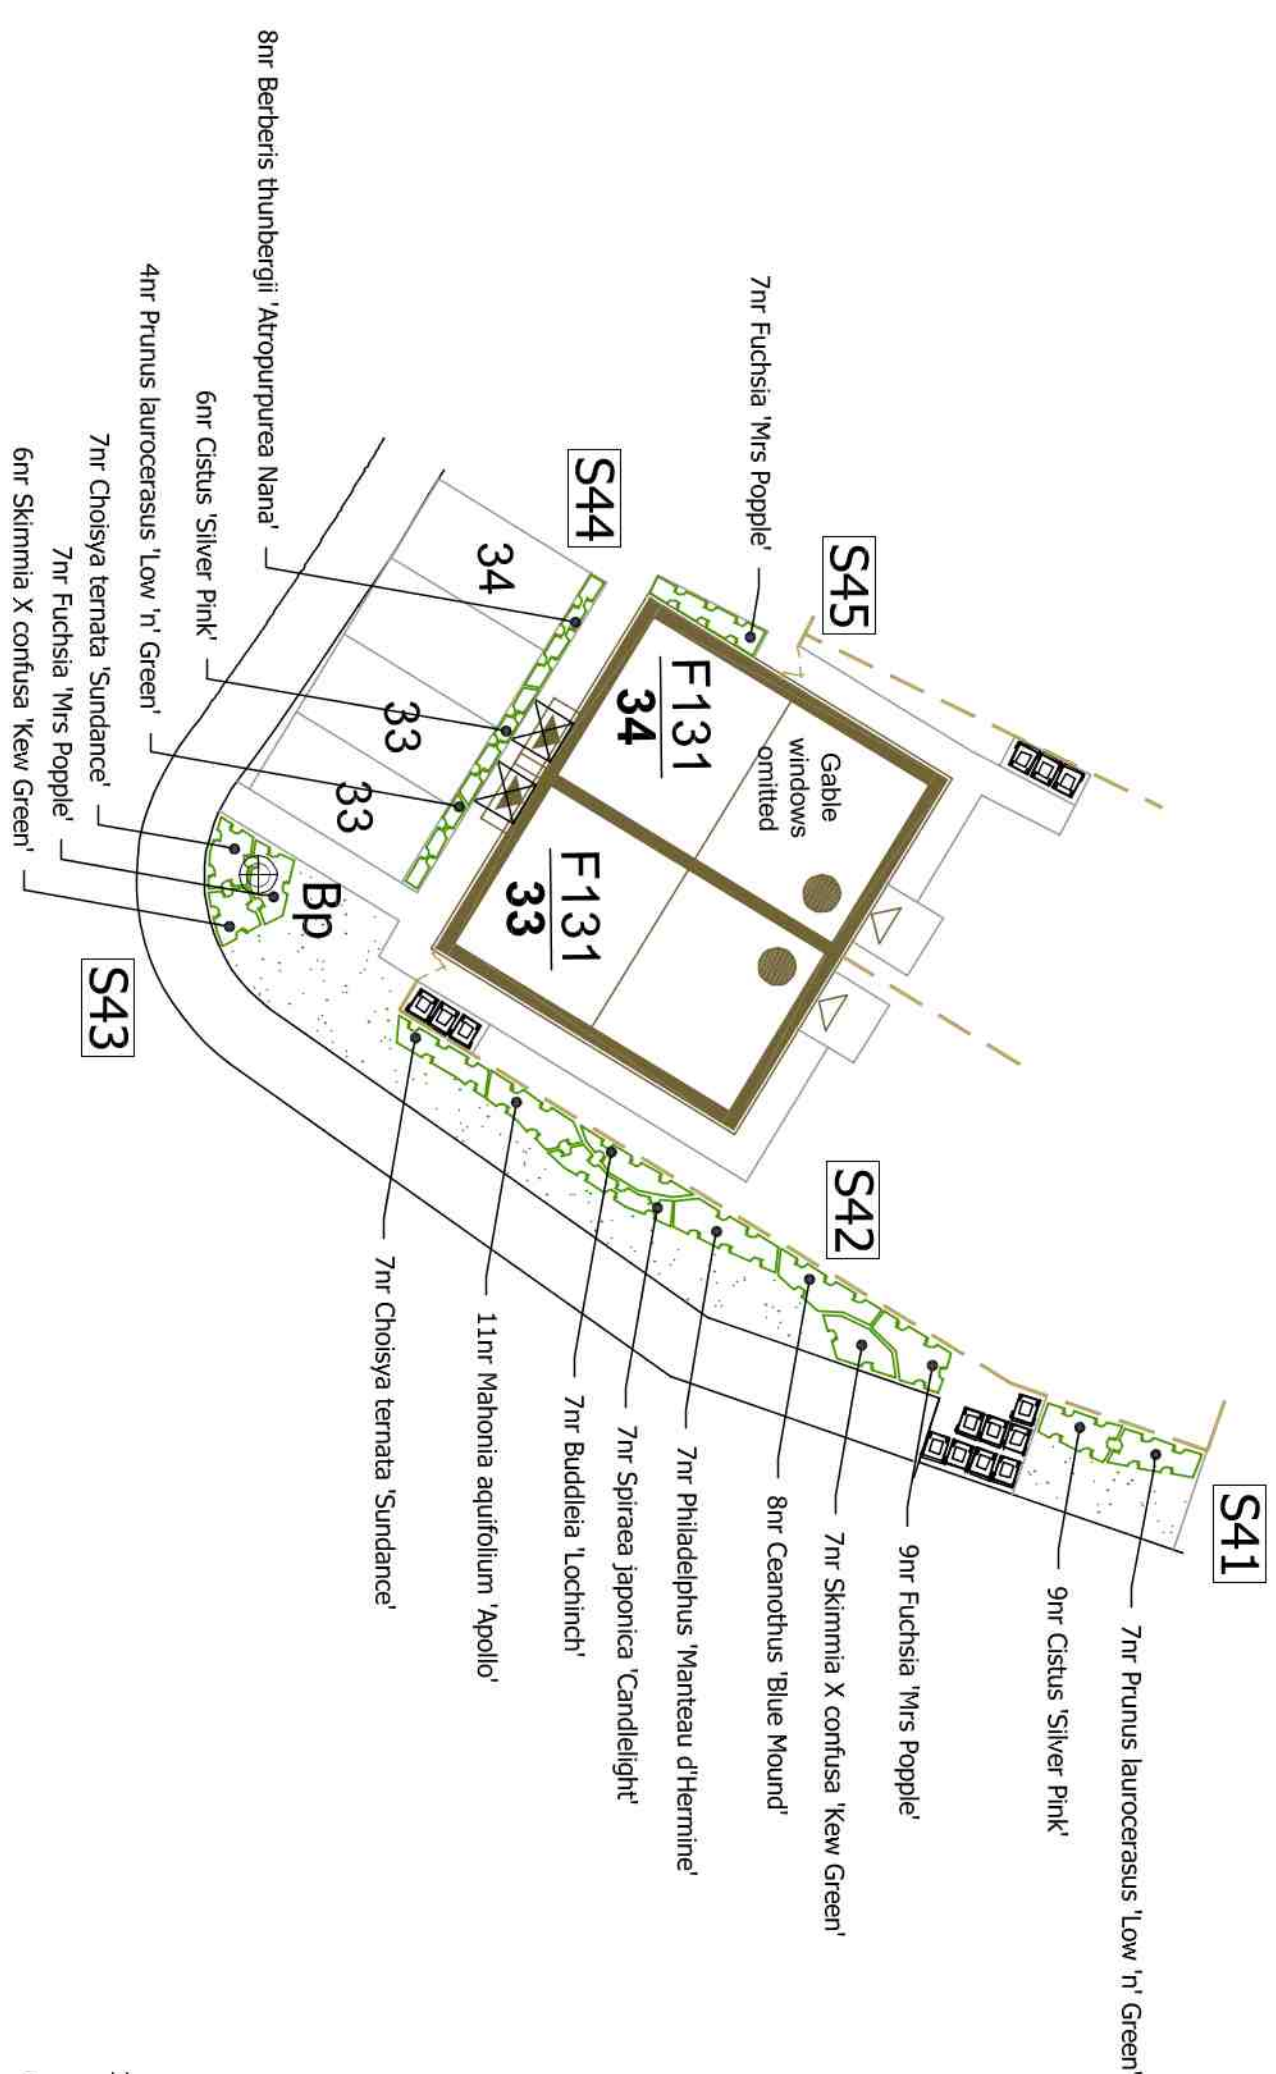
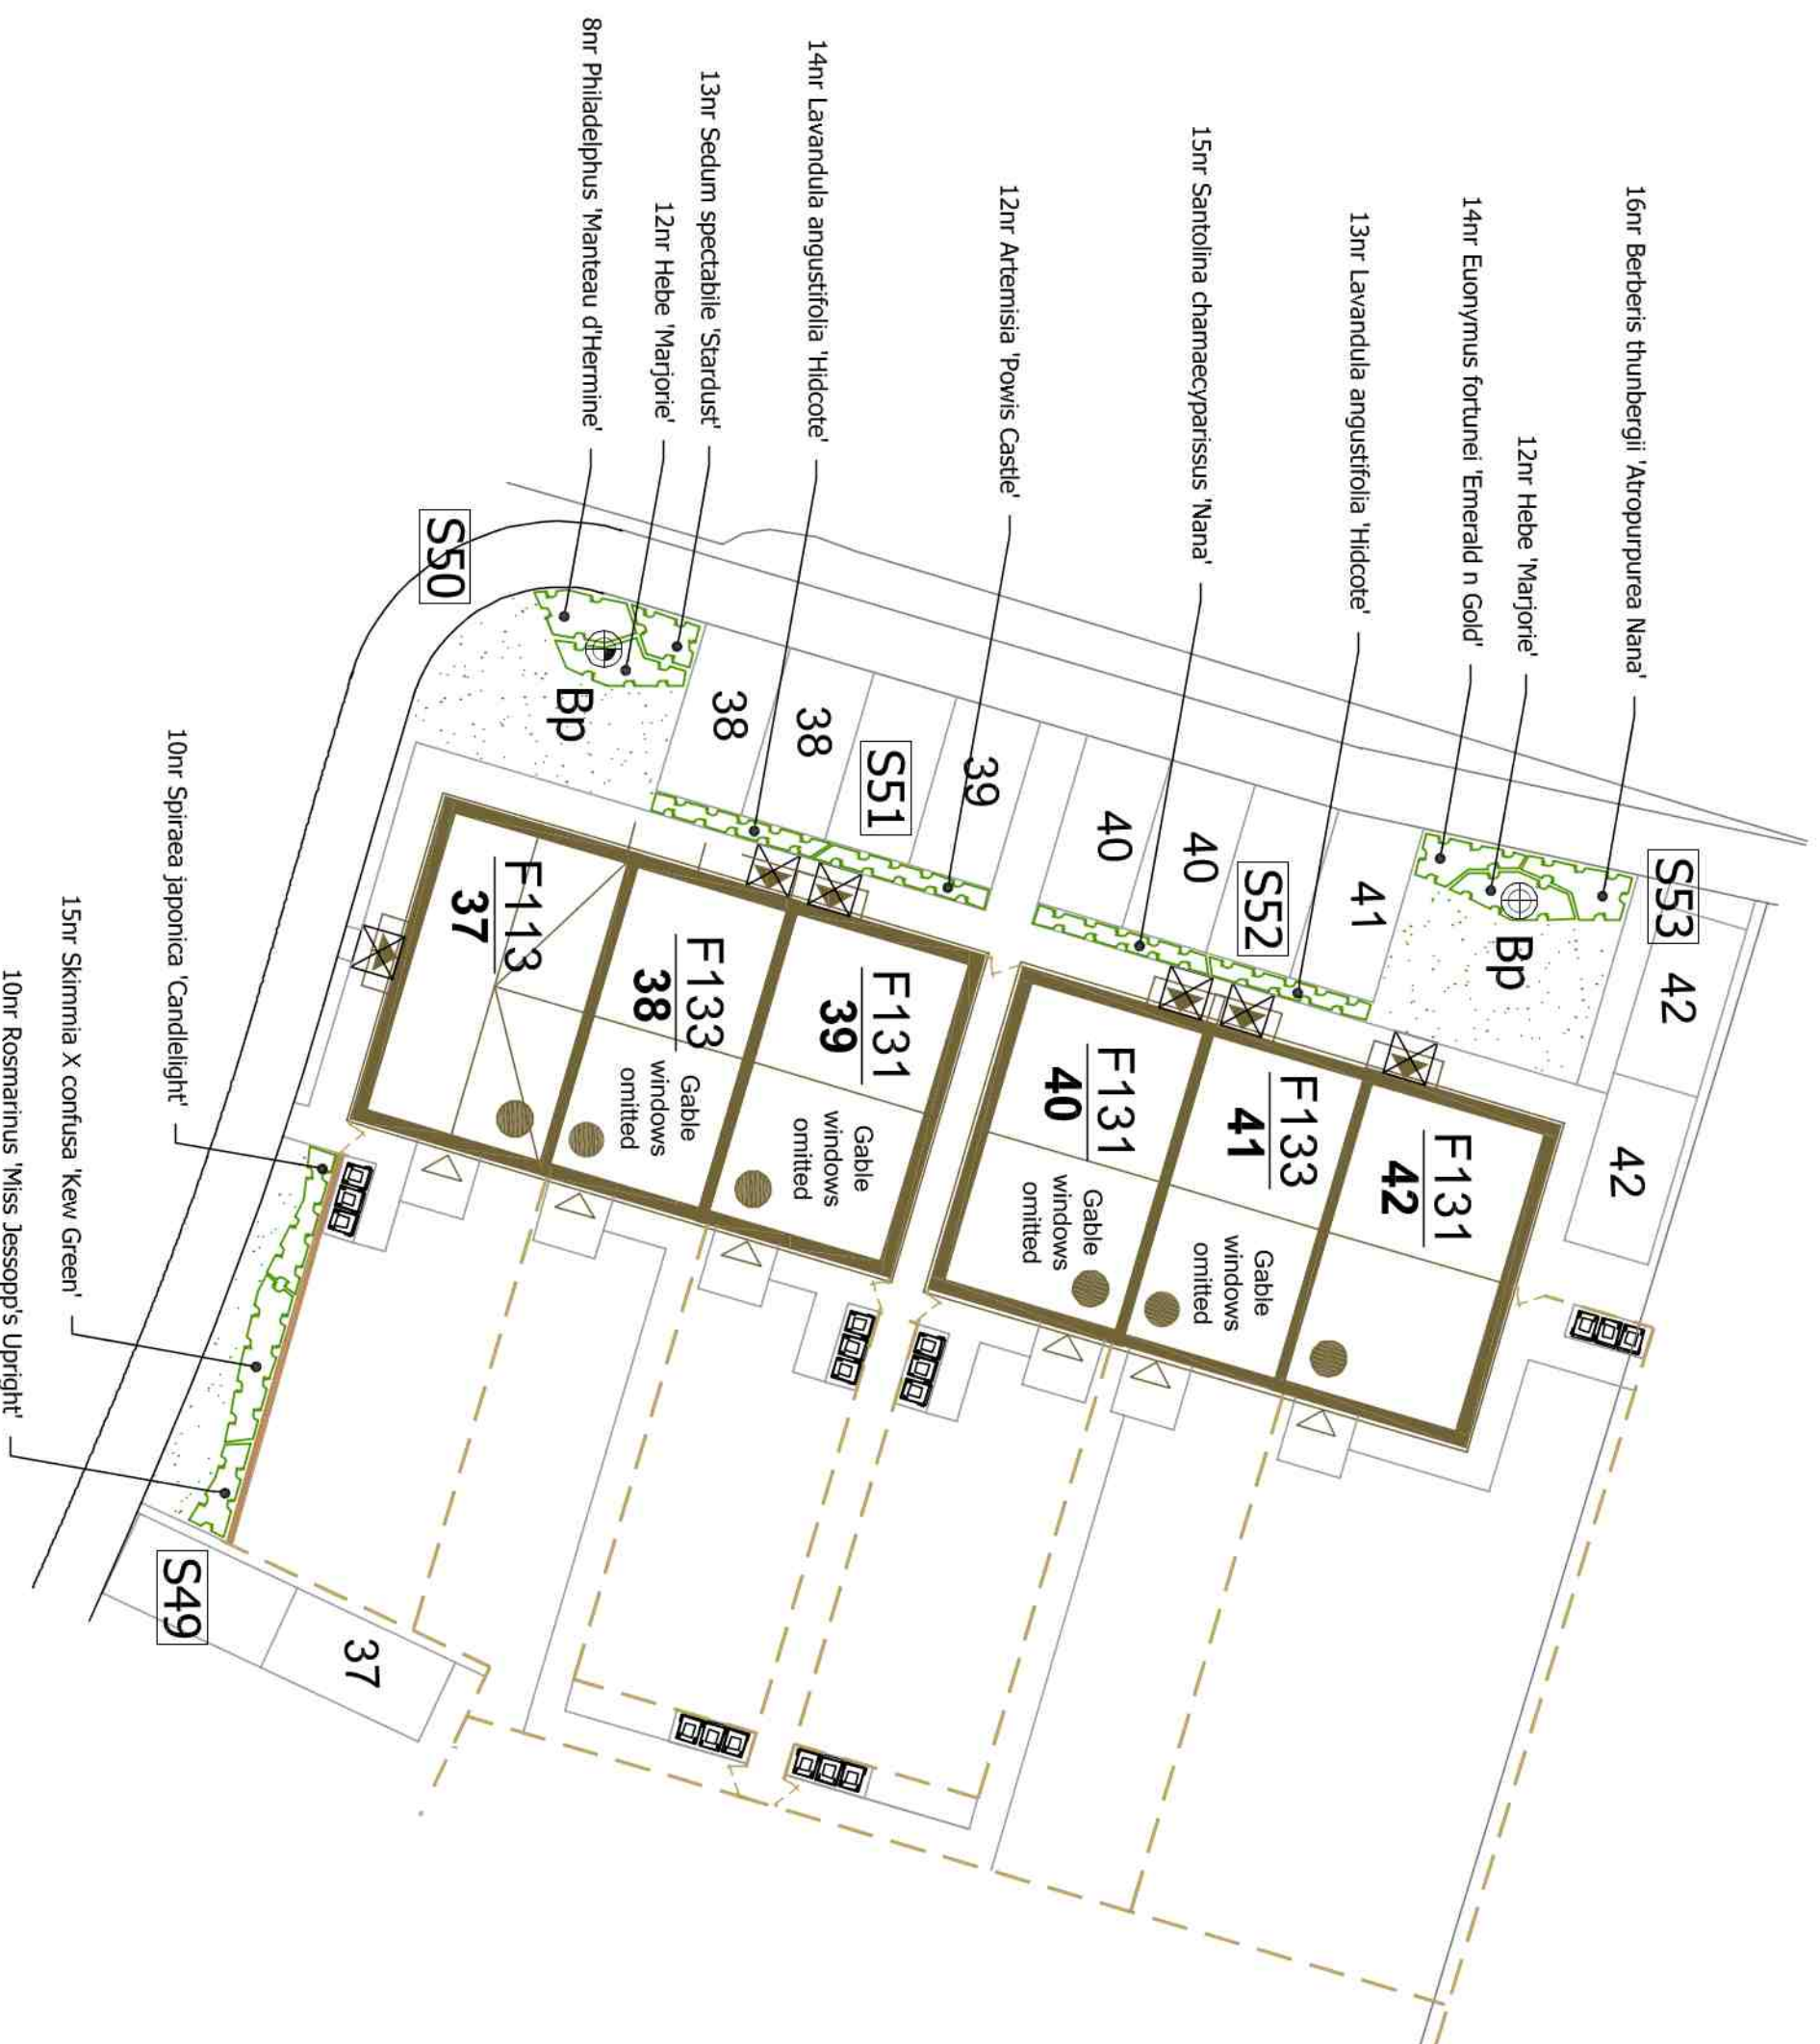
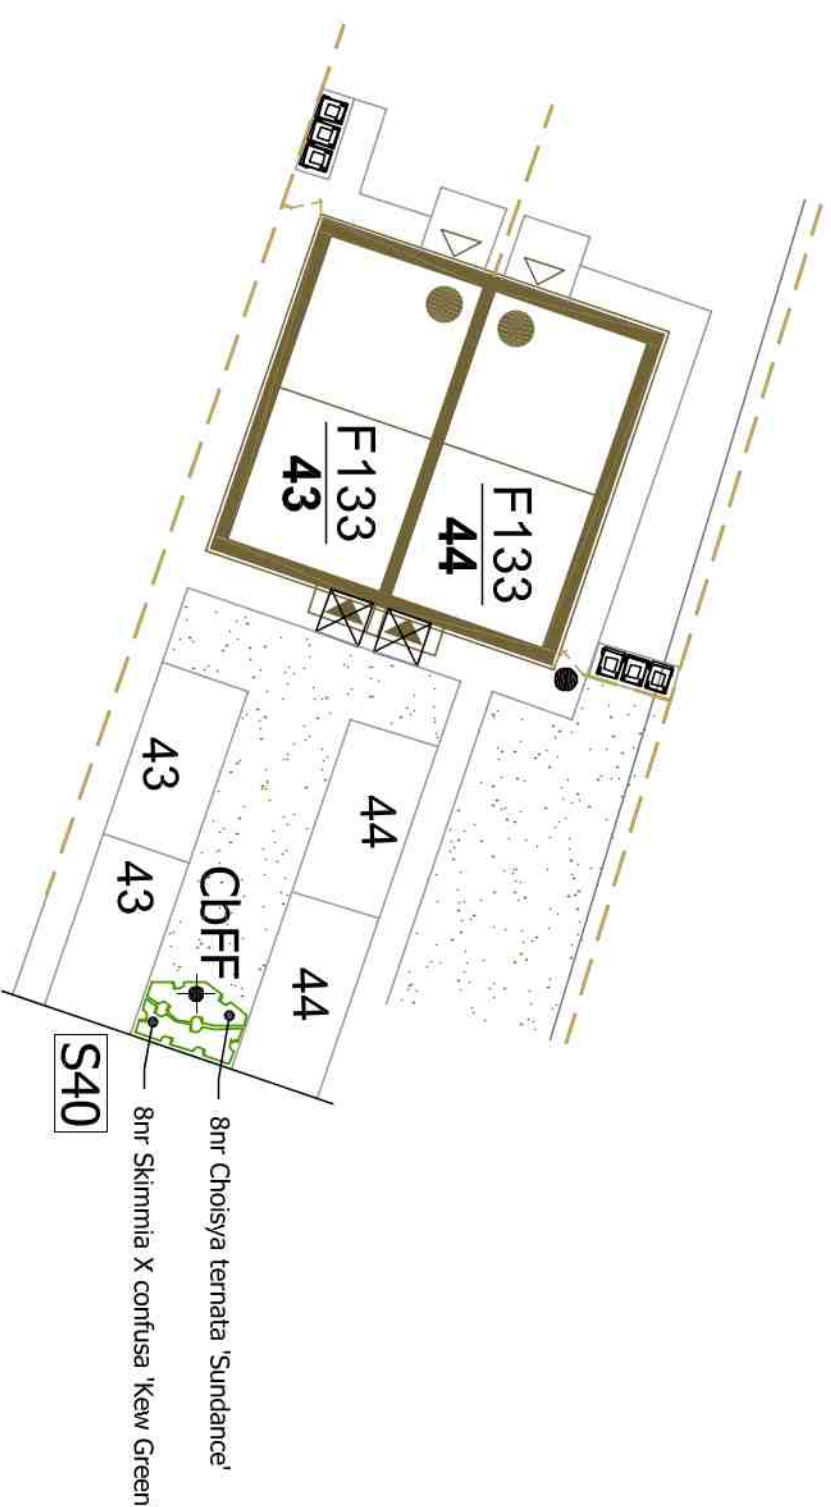
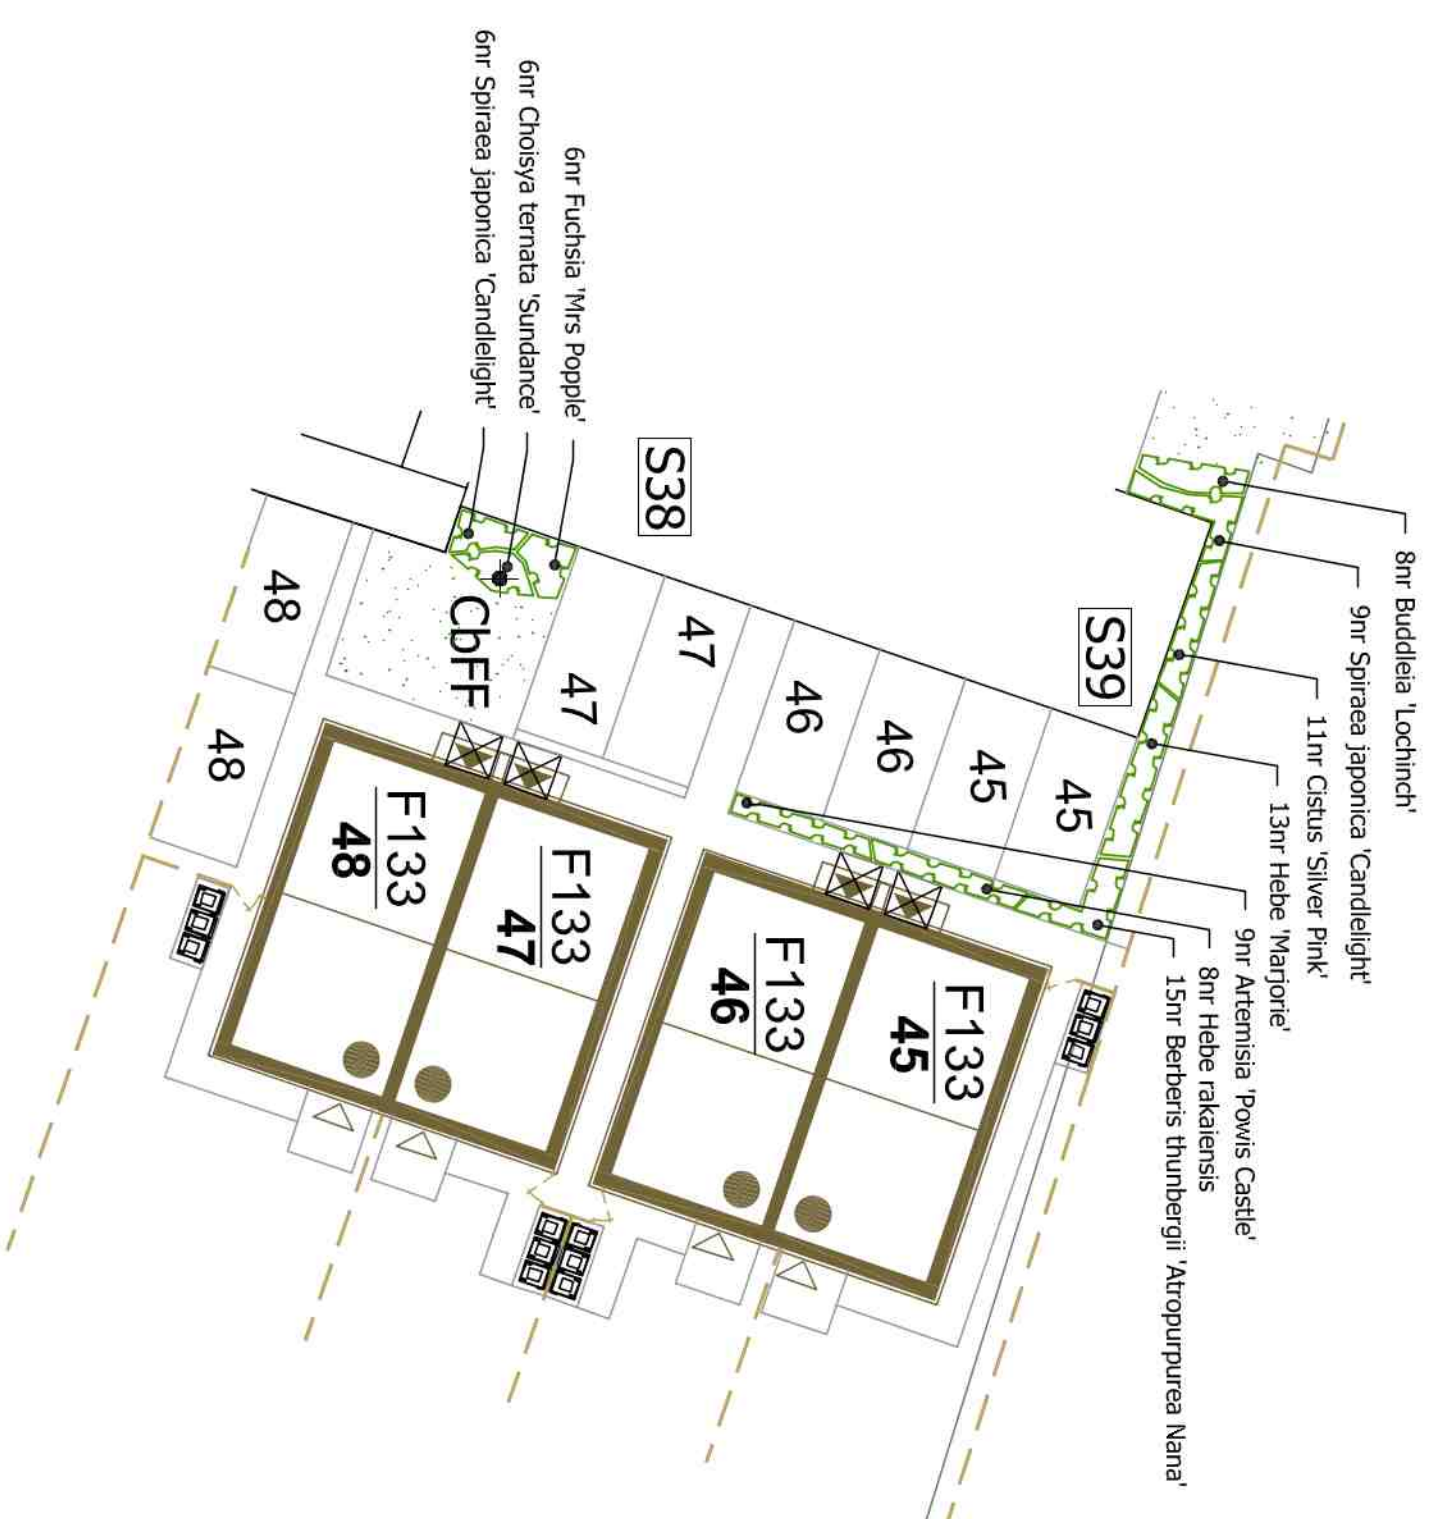
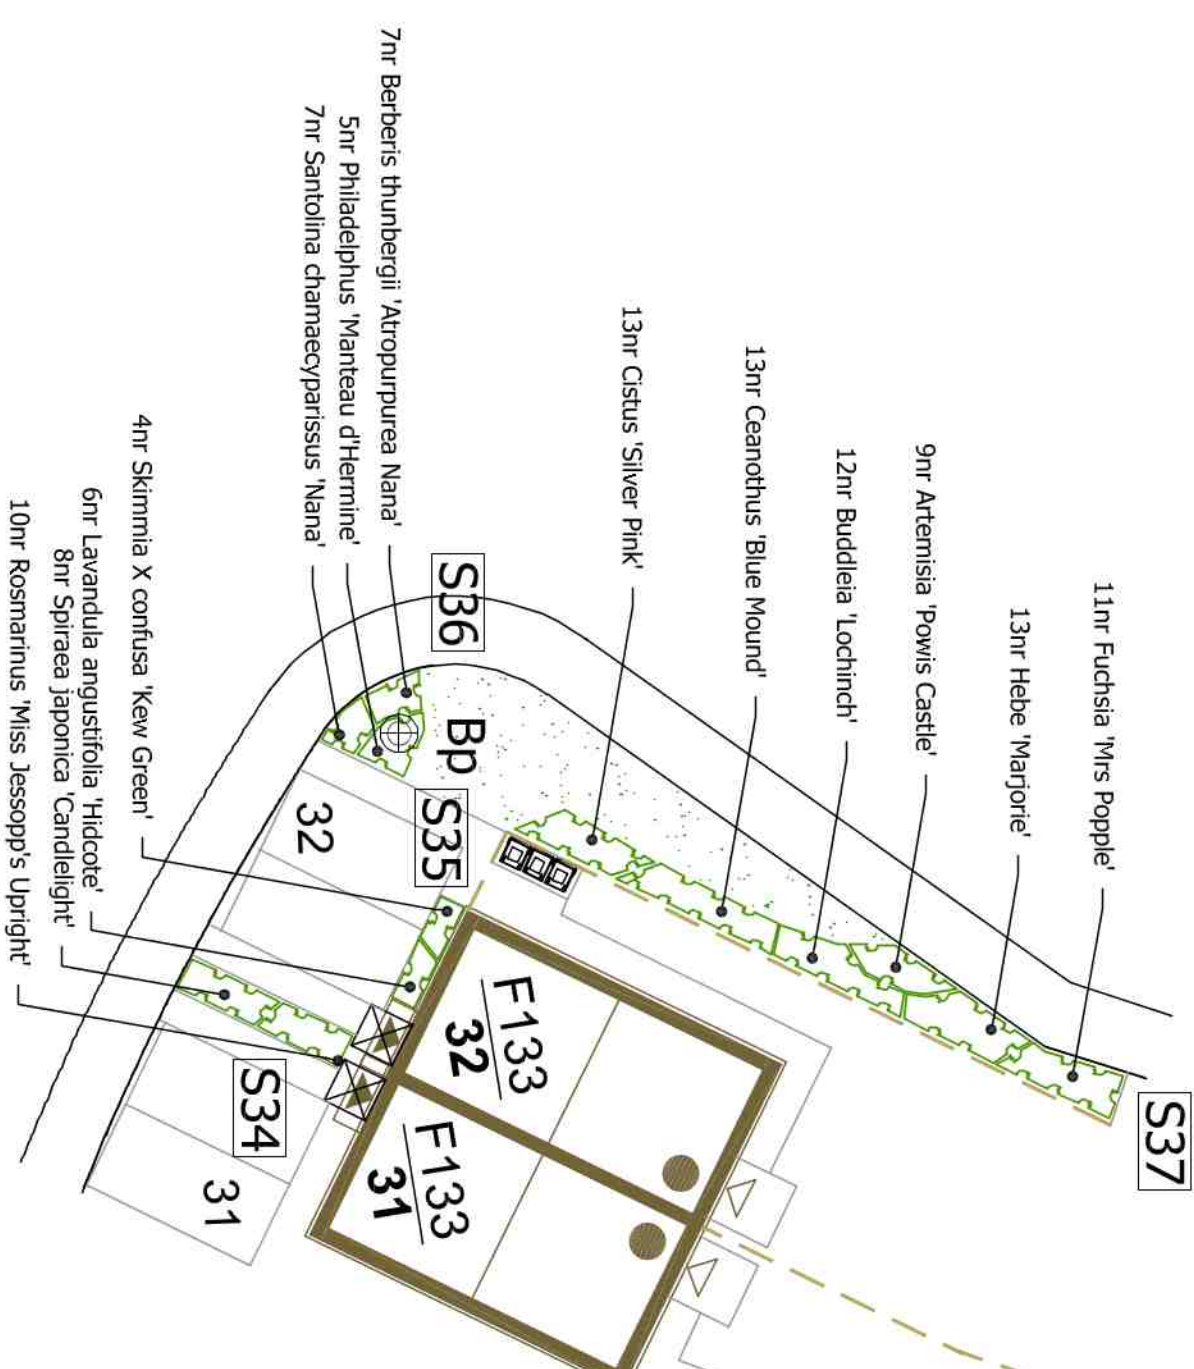
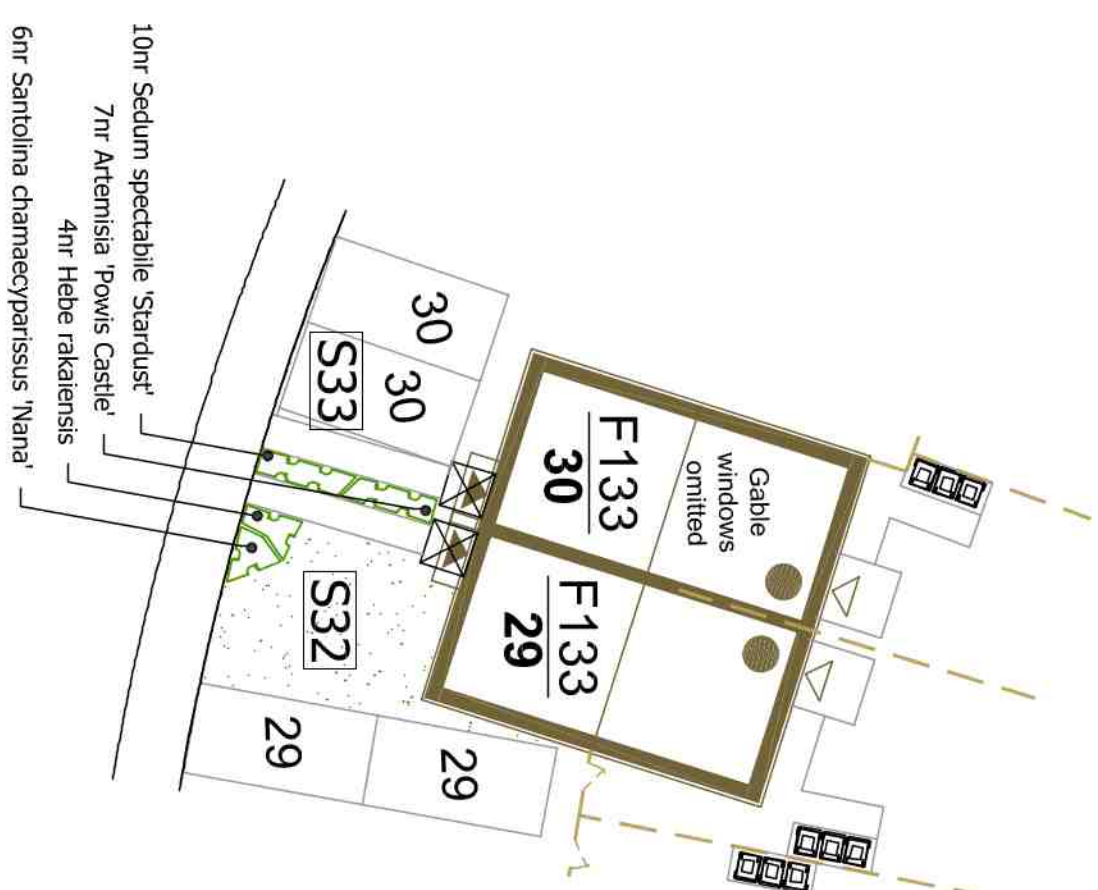


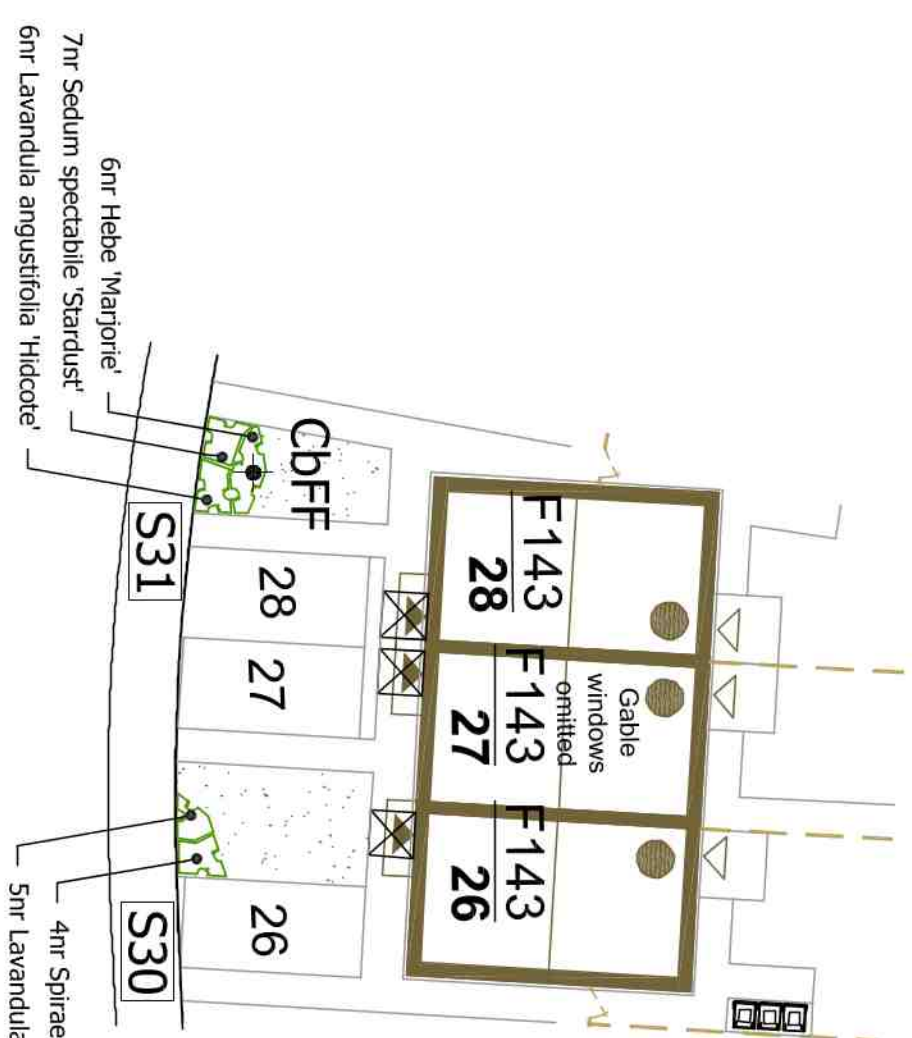

client	Sue Farmer BA MA WU Landscape Architect						
partner	fdalandscape						
project	Residential Development CREASE DRIVE, CROWLANDS, PETERBOROUGH						
drawing title	LANDSCAPE DETAILS						
scale	1:500	date	Jun 14	drawn by	EW	drawing no	R/2244/3A