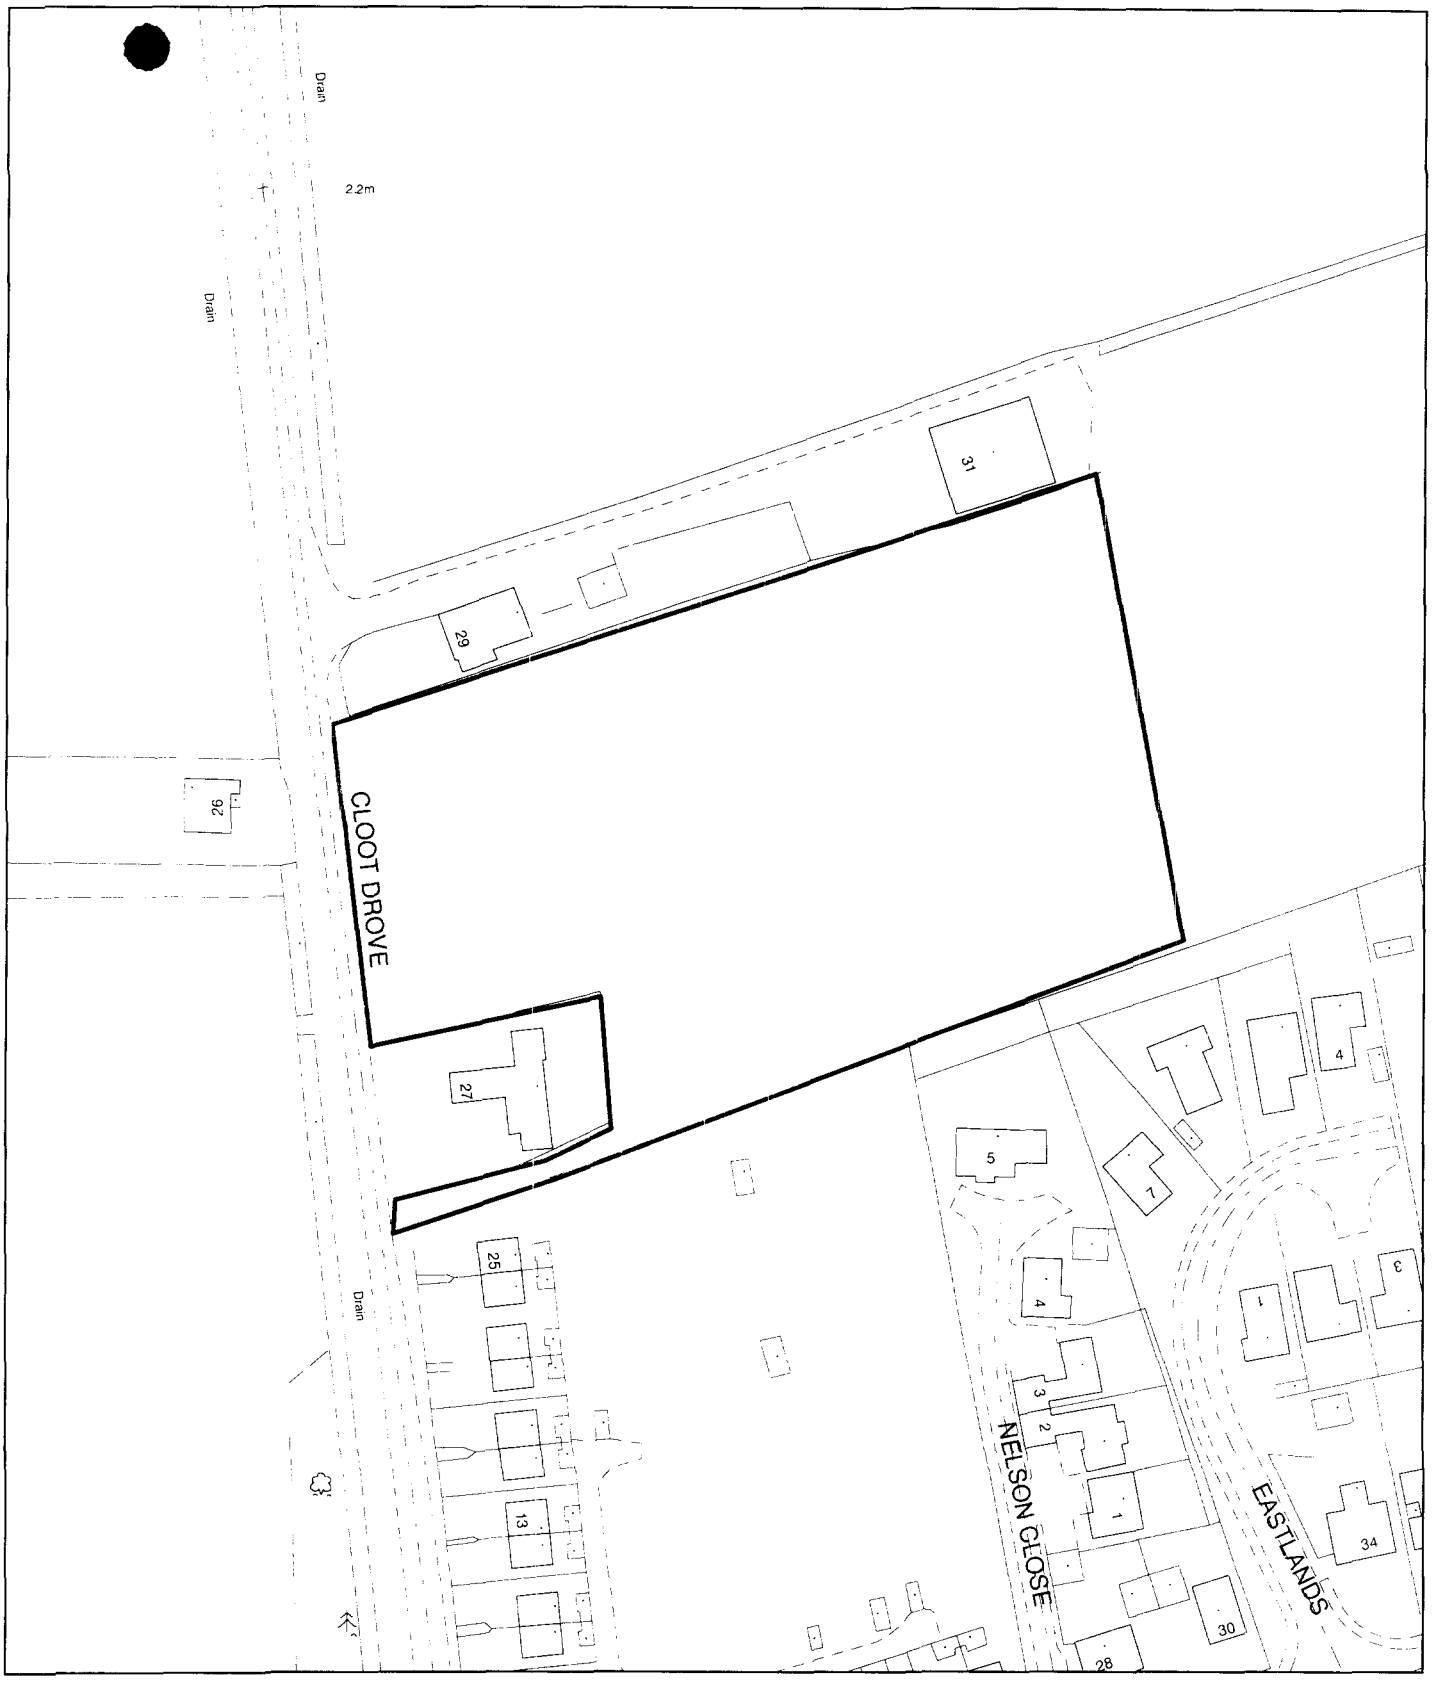

Planning Application Location Plan
Ward Member Notification

FILE COPY

H02/0658/01

Scale: 1:1250

Housing and Planning Services Department

Council Offices, Priory Road, Spalding, Lincolnshire

PLEASE DO NOT COPY THIS PLAN
This map is reproduced from Ordnance Survey material with permission of Ordnance Survey on behalf of Her Majesty's Stationery Office (c) Crown copyright. Unauthorised reproduction infringes Crown copyright and may lead to prosecution or civil

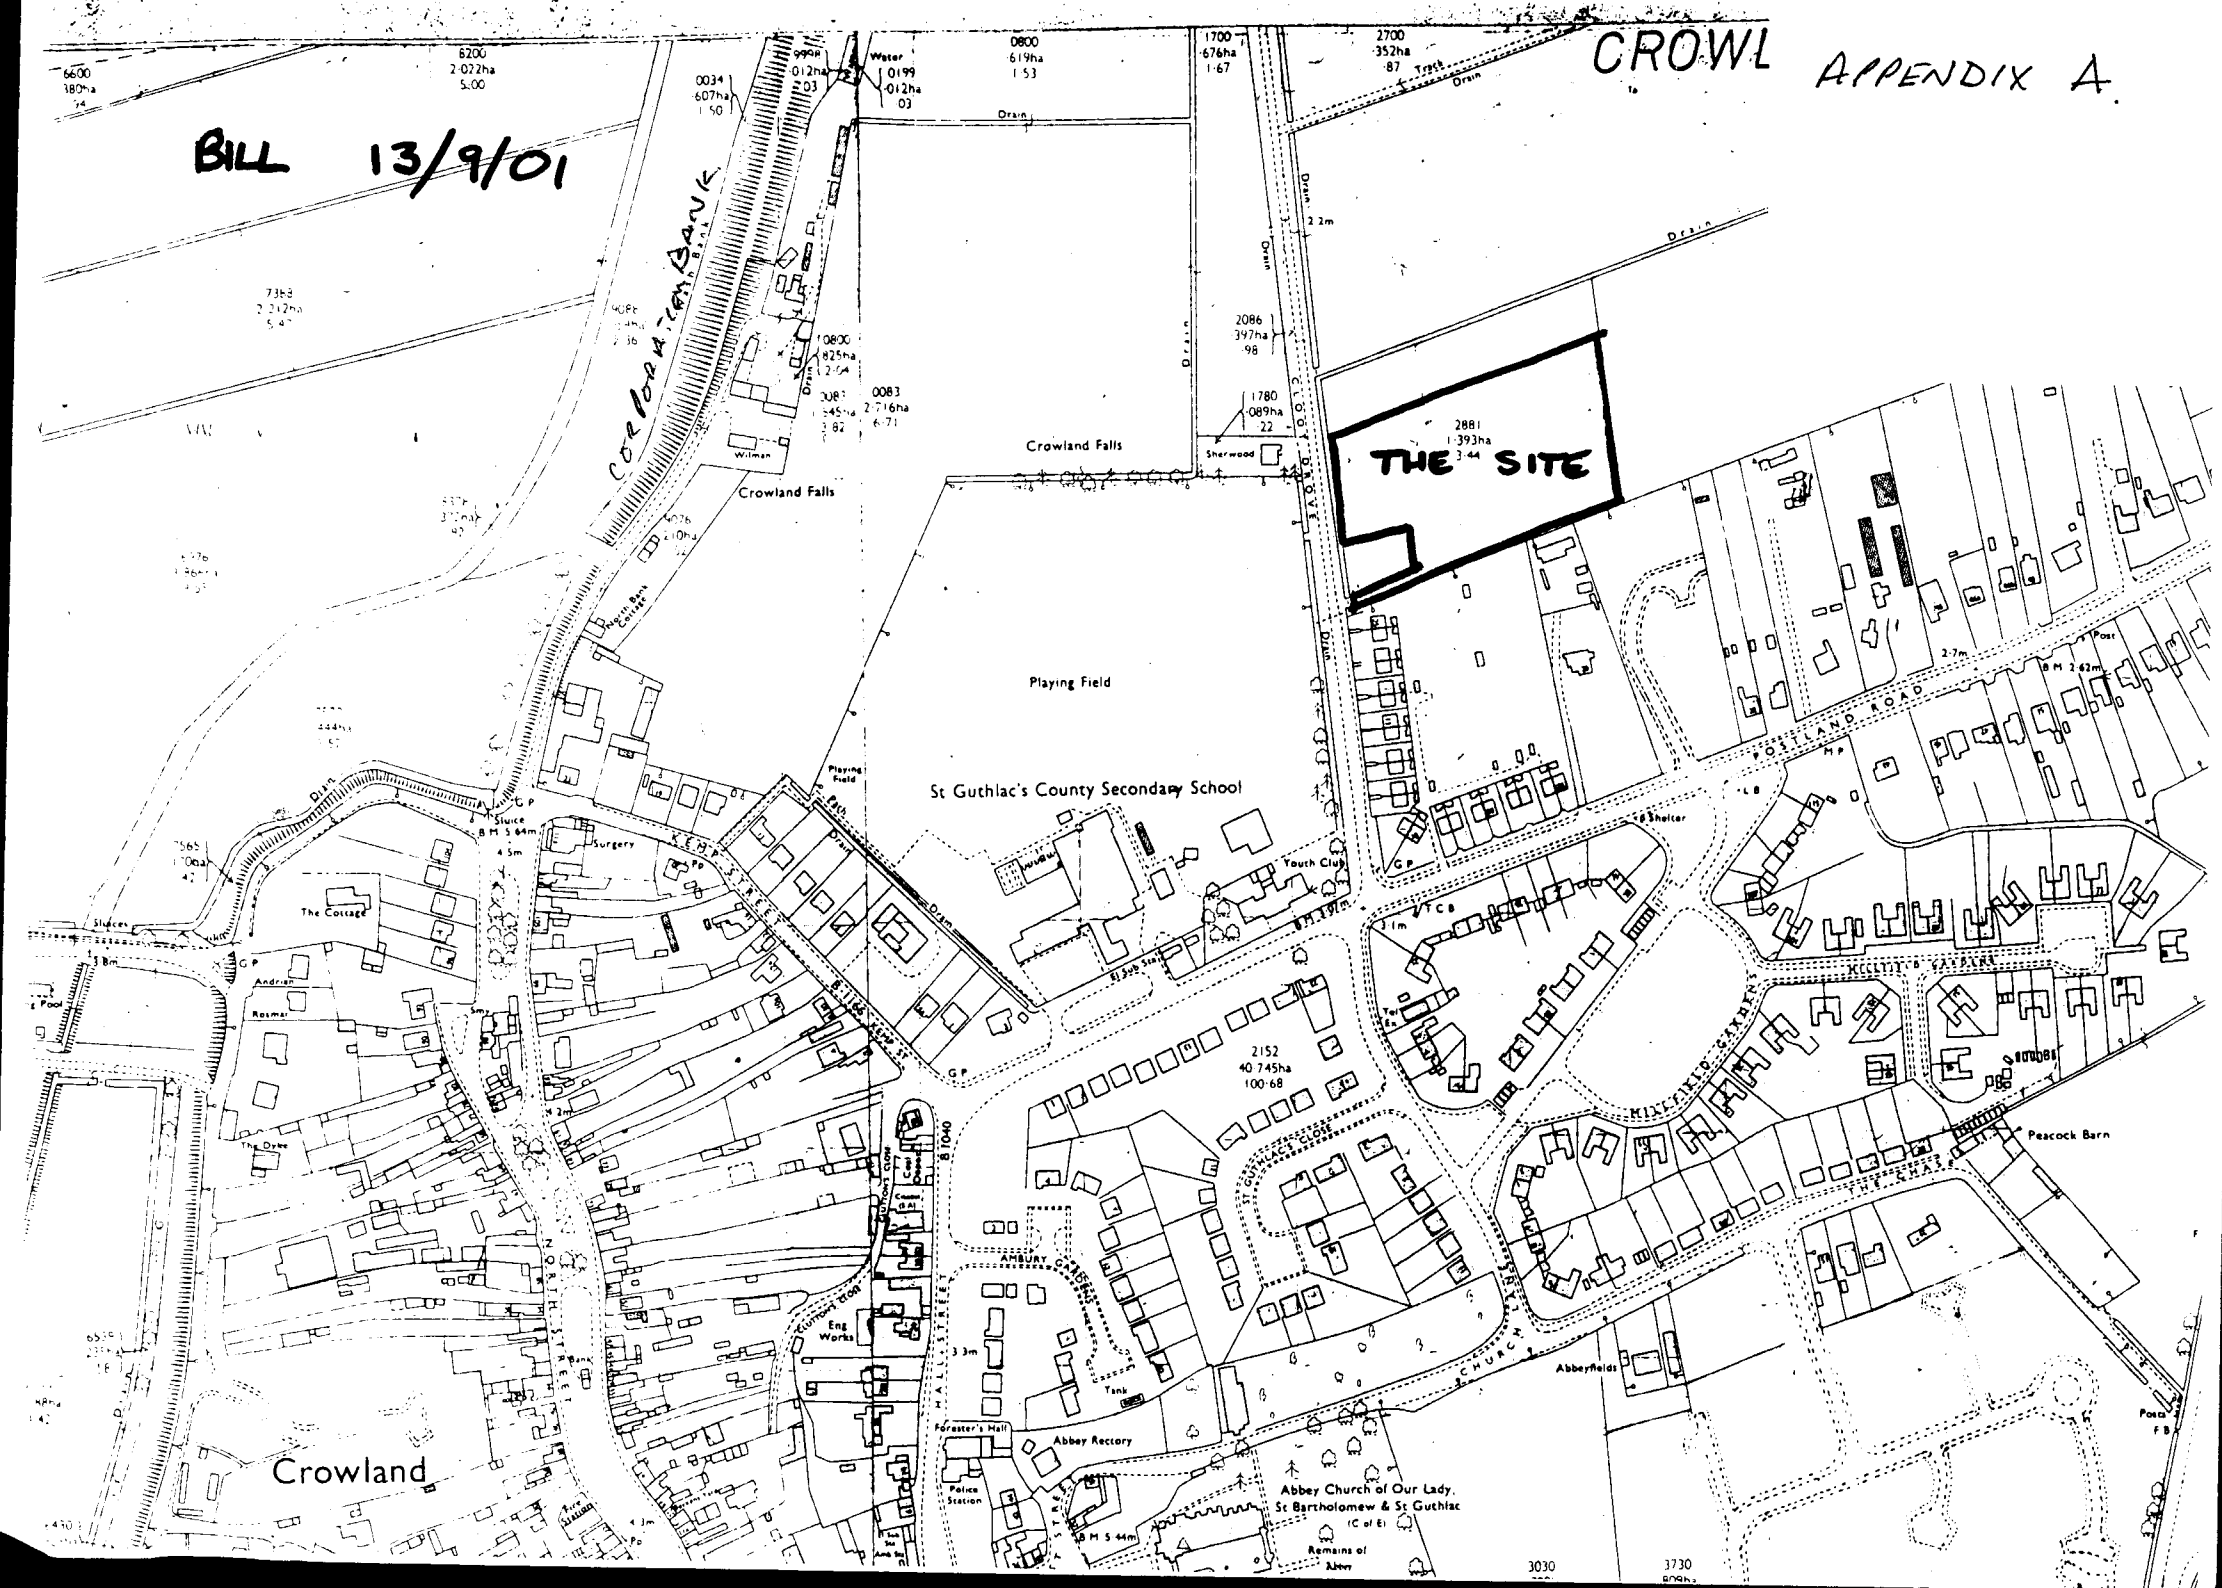
CROWL
APPENDIX A.
BILL 13/9/01
THE SITE
CORPORATION BANK
Crowland Falls
Crowland Falls
Playing Field
St Guthlac's County Secondary School
Youth Club
Sherwood
Wilman
Surgery
The Cottage
Andrian
Rosmar
The Dyke
Eng Works
Forester's Hall
Abbey Rectory
Police Station
Tank
Abbeyfields
Abbey Church of Our Lady, St Bartholomew & St Guthlac
Remains of Abbey
Peacock Barn
Crowland
POSTLAND ROAD
KEMP STREET
NORTH STREET
HALL STREET
CHURCH LANE
AMBURY GARDENS
ST GUTHLAC'S CLOSE
MIXEFIELD GARDENS
THE CHASE
2152
40·745ha
100·68
2881
1·393ha
3·44
2700
·352ha
·87
1700
·676ha
1·67
0800
·619ha
1·53
0199
·012ha
·03
6200
2·022ha
5·00
6600
380ha
0034
·607ha
1·50
0800
·825ha
2·04
0083
2·716ha
6·71
2086
·397ha
·98
1780
·089ha
·22
3030
3730