


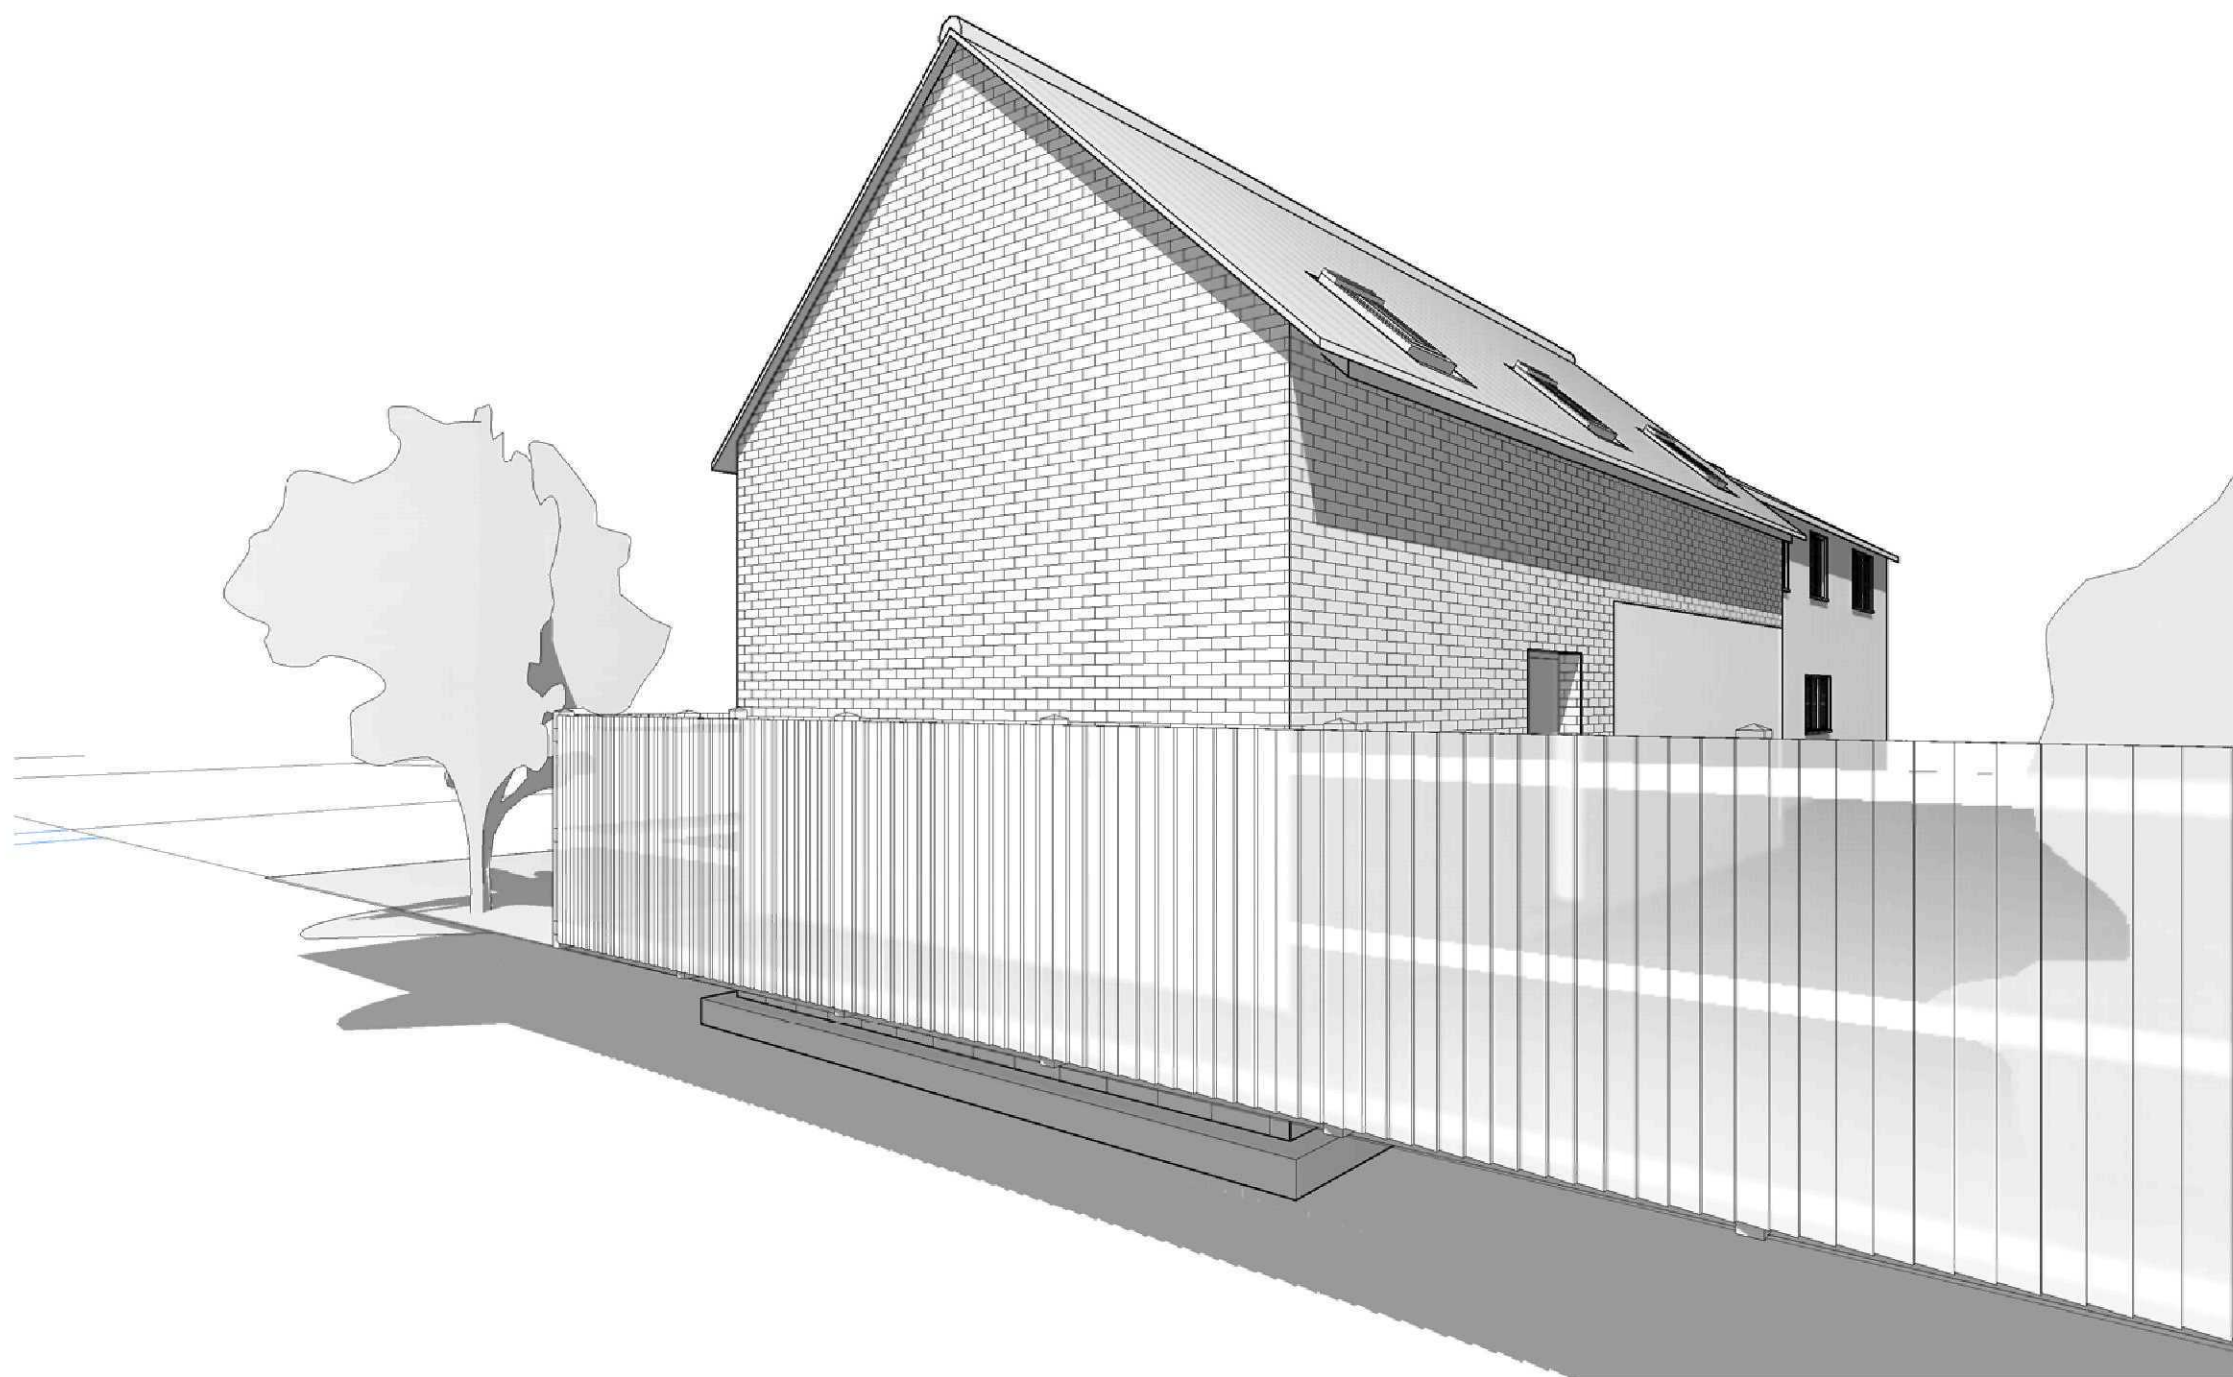

1 3D View Front Right



2 3D View Rear Left



3 3D View Rear Right

GENERAL CONDITIONS
Contractors are responsible for checking all dimensions on site when work commences and before ordering any materials. Any discrepancies should be brought to the attention of the Client for remedial action before commencing further.
All materials not specified to be of a standard suitable for the work proposed and be fit for purpose. All work to be in accordance with good building practise and all necessary BS codes for Workmanship on Building Sites.

A - 24.08.11 - Amended to suit Clients comments
Revisions

Client: **Mr & Mrs J Tansley**

Site: **First Floor Extension
above Existing Garage
with Garage Alterations**

Drg Title: **3D Views**



2nd Floor - 5B Sheepmarket
Spalding
P E 1 1 1 B H
Tel : 01775 768 921
e-mail: enquiries@remwaydesign.co.uk

Drawing Number	Revision:
a1 2042-06	A