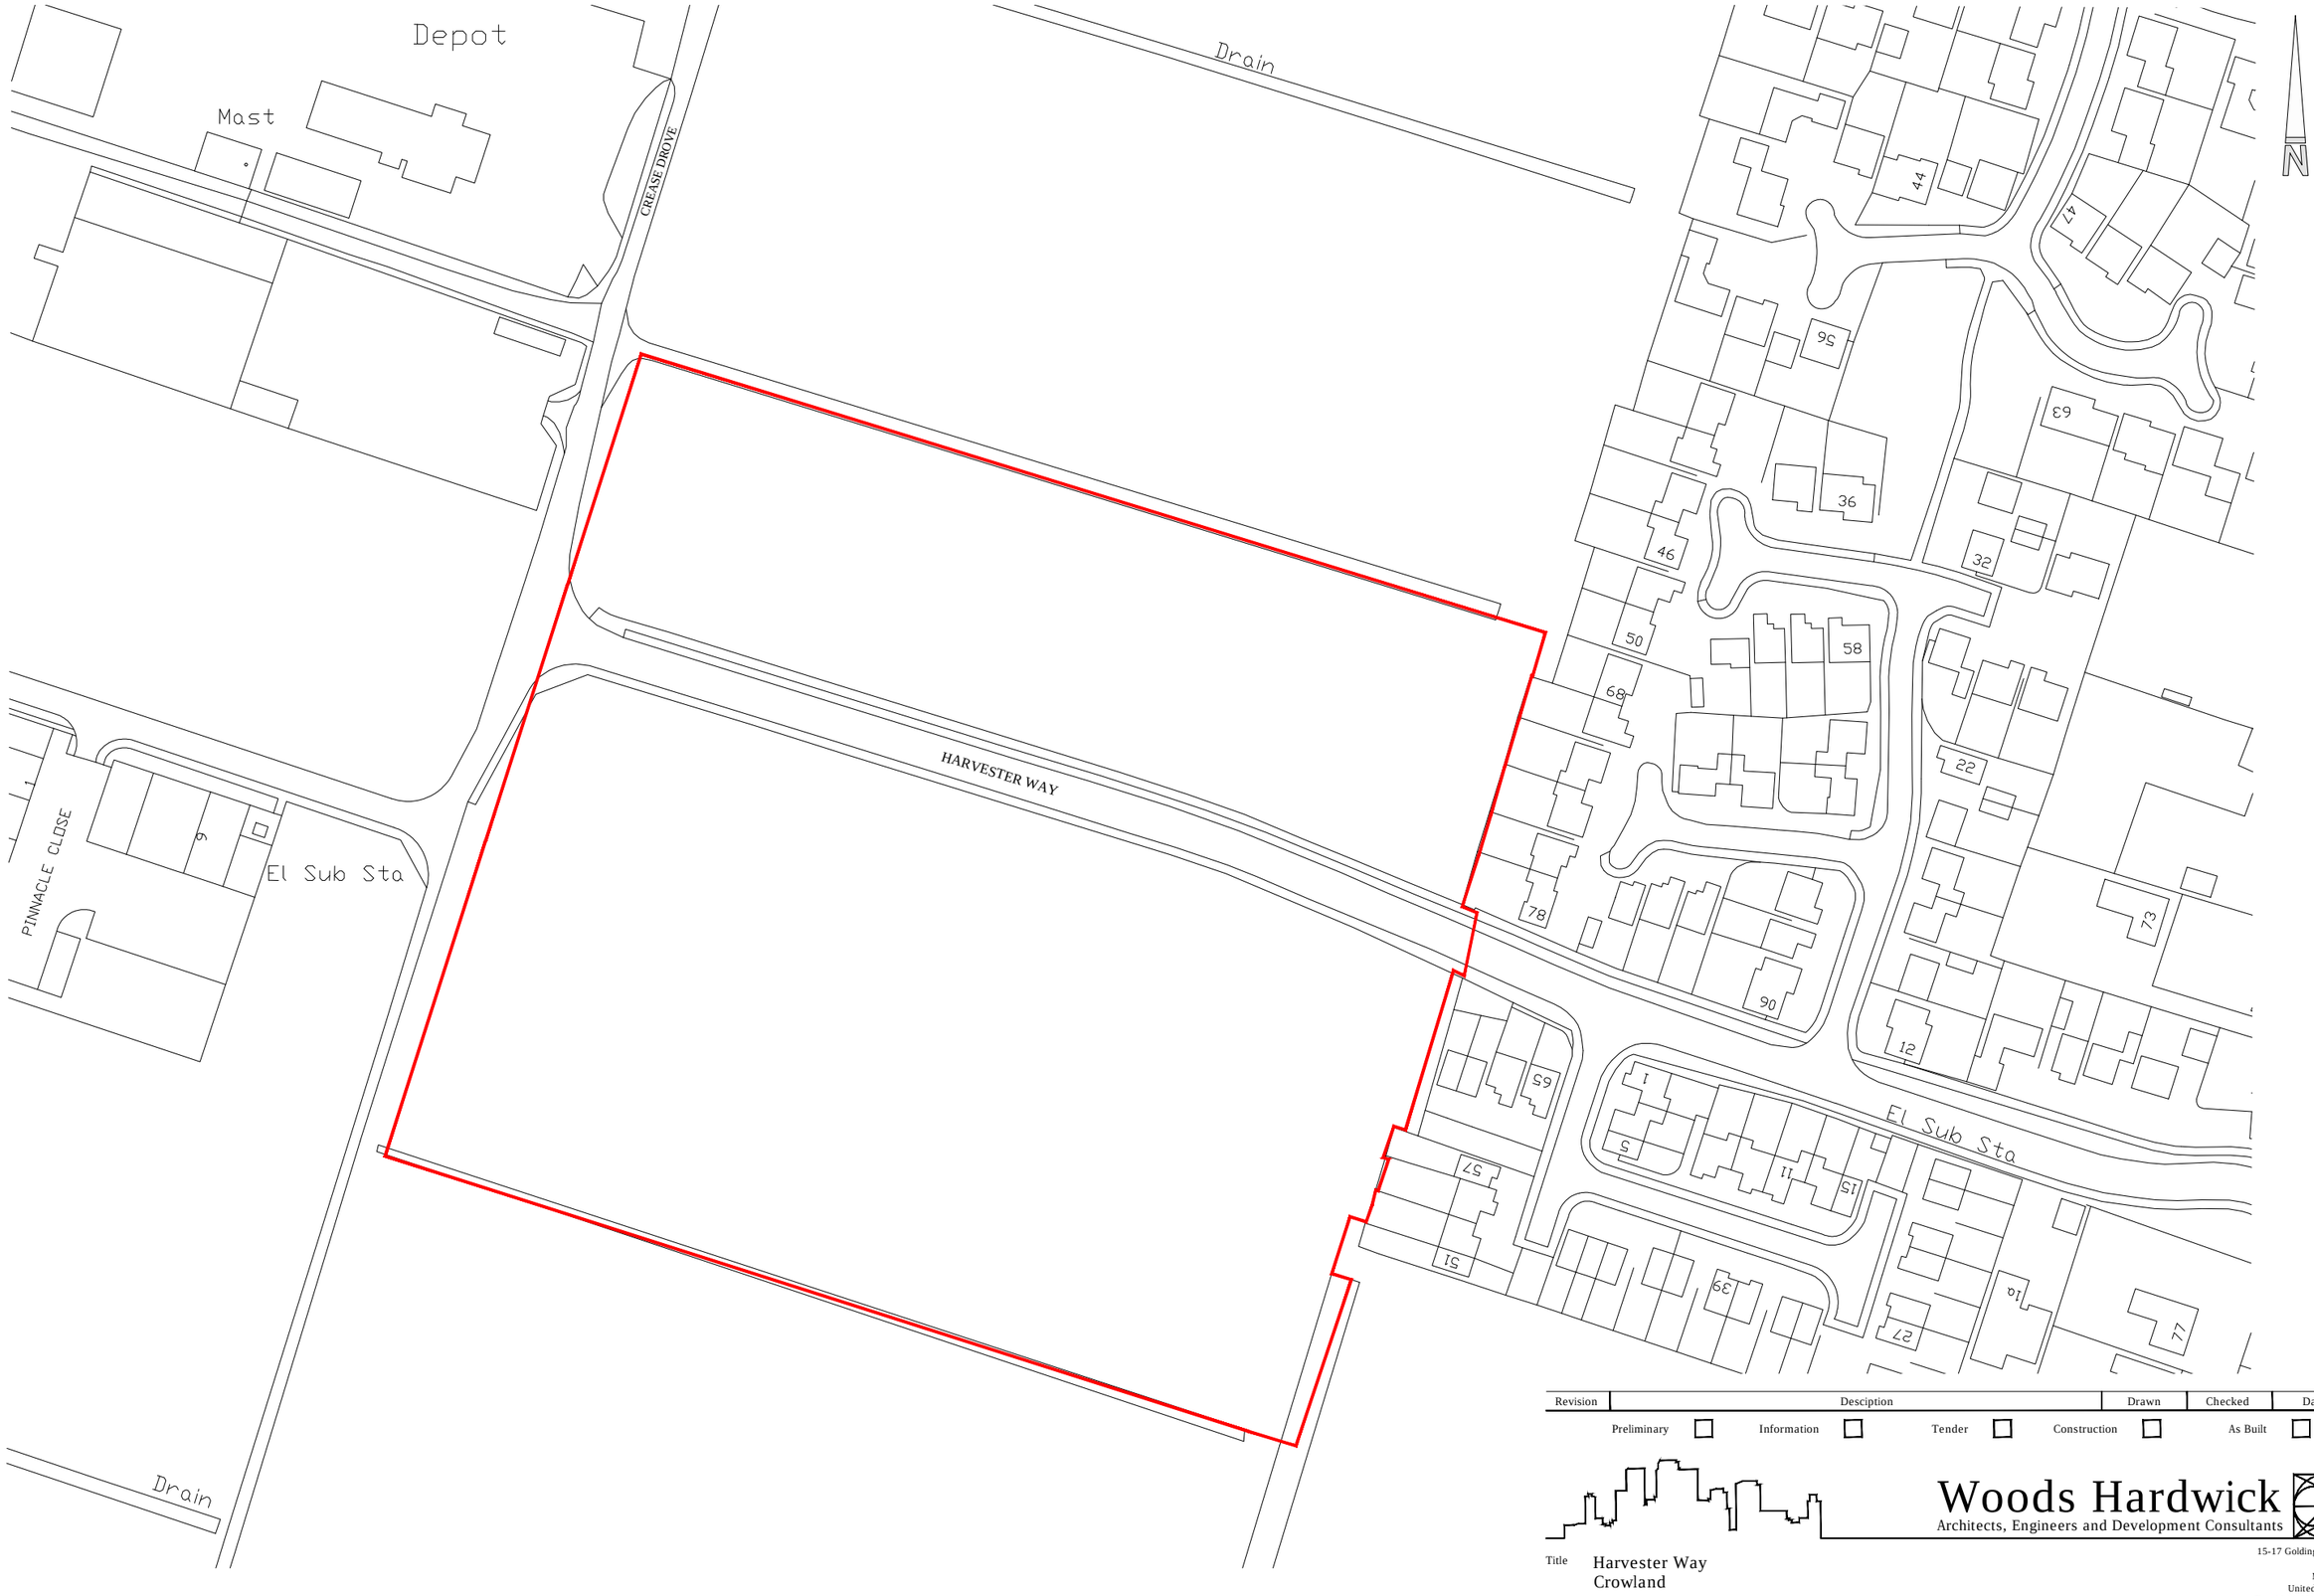


0m 12.5m 25m 50m 75m 125m

1:1250

Revision	Desciption	Drawn	Checked	Date

Preliminary ☐ Information ☐ Tender ☐ Construction ☐ As Built ☐

Woods Hardwick
Architects, Engineers and Development Consultants

Title Harvester Way
Crowland

Details Location Plan

15-17 Goldington Road
Bedford
MK40 3NH
United Kingdom
T. +44 (0)1234 268862
F. +44 (0)1234 353034
mail@woodshardwick.com
www.woodshardwick.com

Scale 1:1250@A3 Date Oct 2014 Drawn CM Chk GS

17239/1002

Please consider the environment before printing this drawing