
Notes

1. Contractors must check all dimensions on site. Only figured dimensions are to be worked from. Discrepancies must be reported to the Architect or Engineer before proceeding. © This drawing is copyright
2. Reproduced from OS Sitemap ® by permission of Ordnance Survey® on behalf of The Controller of Her Majesty's Stationery Office. © Crown copyright 2008. All rights reserved. Licence number 100007126.

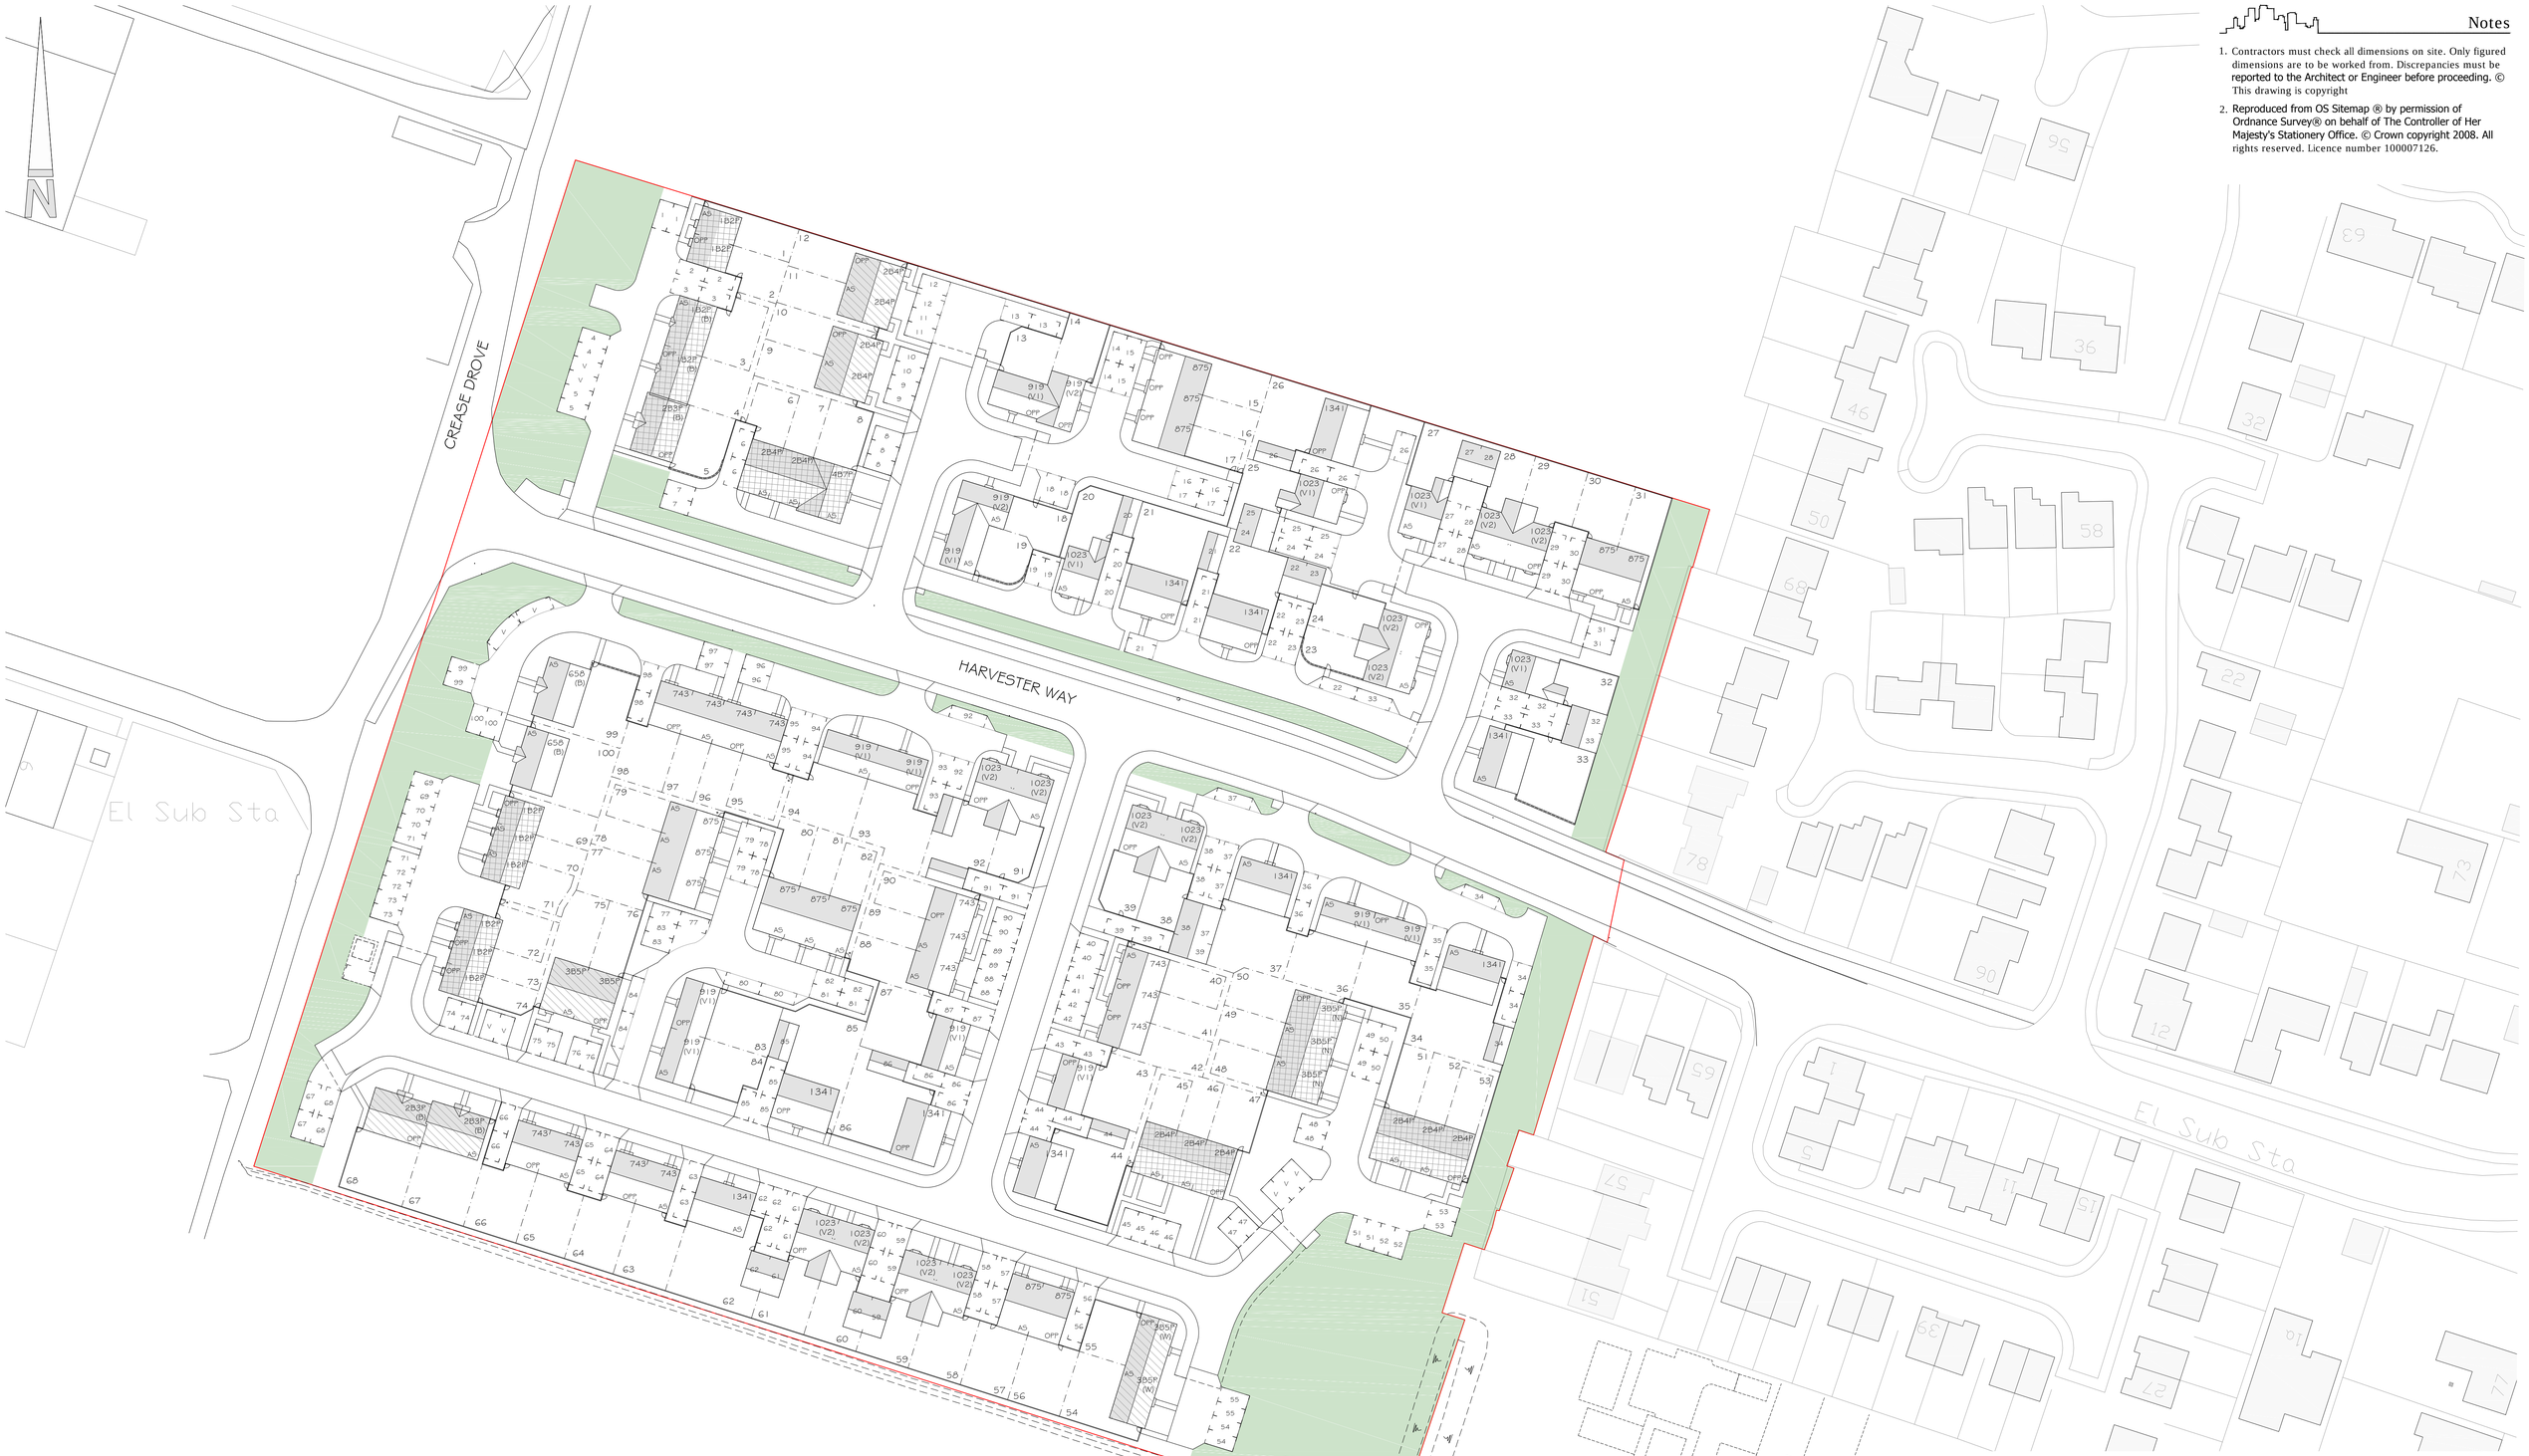

Total Open Space
Required = 0.44 Ha

Total Open Space
Provided = 0.45 Ha

0m 5m 10m 20m 30m 50m

1:500

Revision	Desciption	Drawn	Checked	Date

Preliminary ☐ Information ■ Tender ☐ Construction ☐ As Built ☐

Woods Hardwick
Architects, Engineers and Development Consultants

Title: Land off Harvester Way
Crowland

Details: Open Areas Plan

15-17 Goldington Road
Bedford
MK40 3NH
United Kingdom
T. +44 (0)1234 268862
F. +44 (0)1234 353034
mail@woodshardwick.com
www.woodshardwick.com

Scale 1:500@A1 Date May 2018 Drawn CM Chk GS

17239/1011

Please consider the environment before printing this drawing