
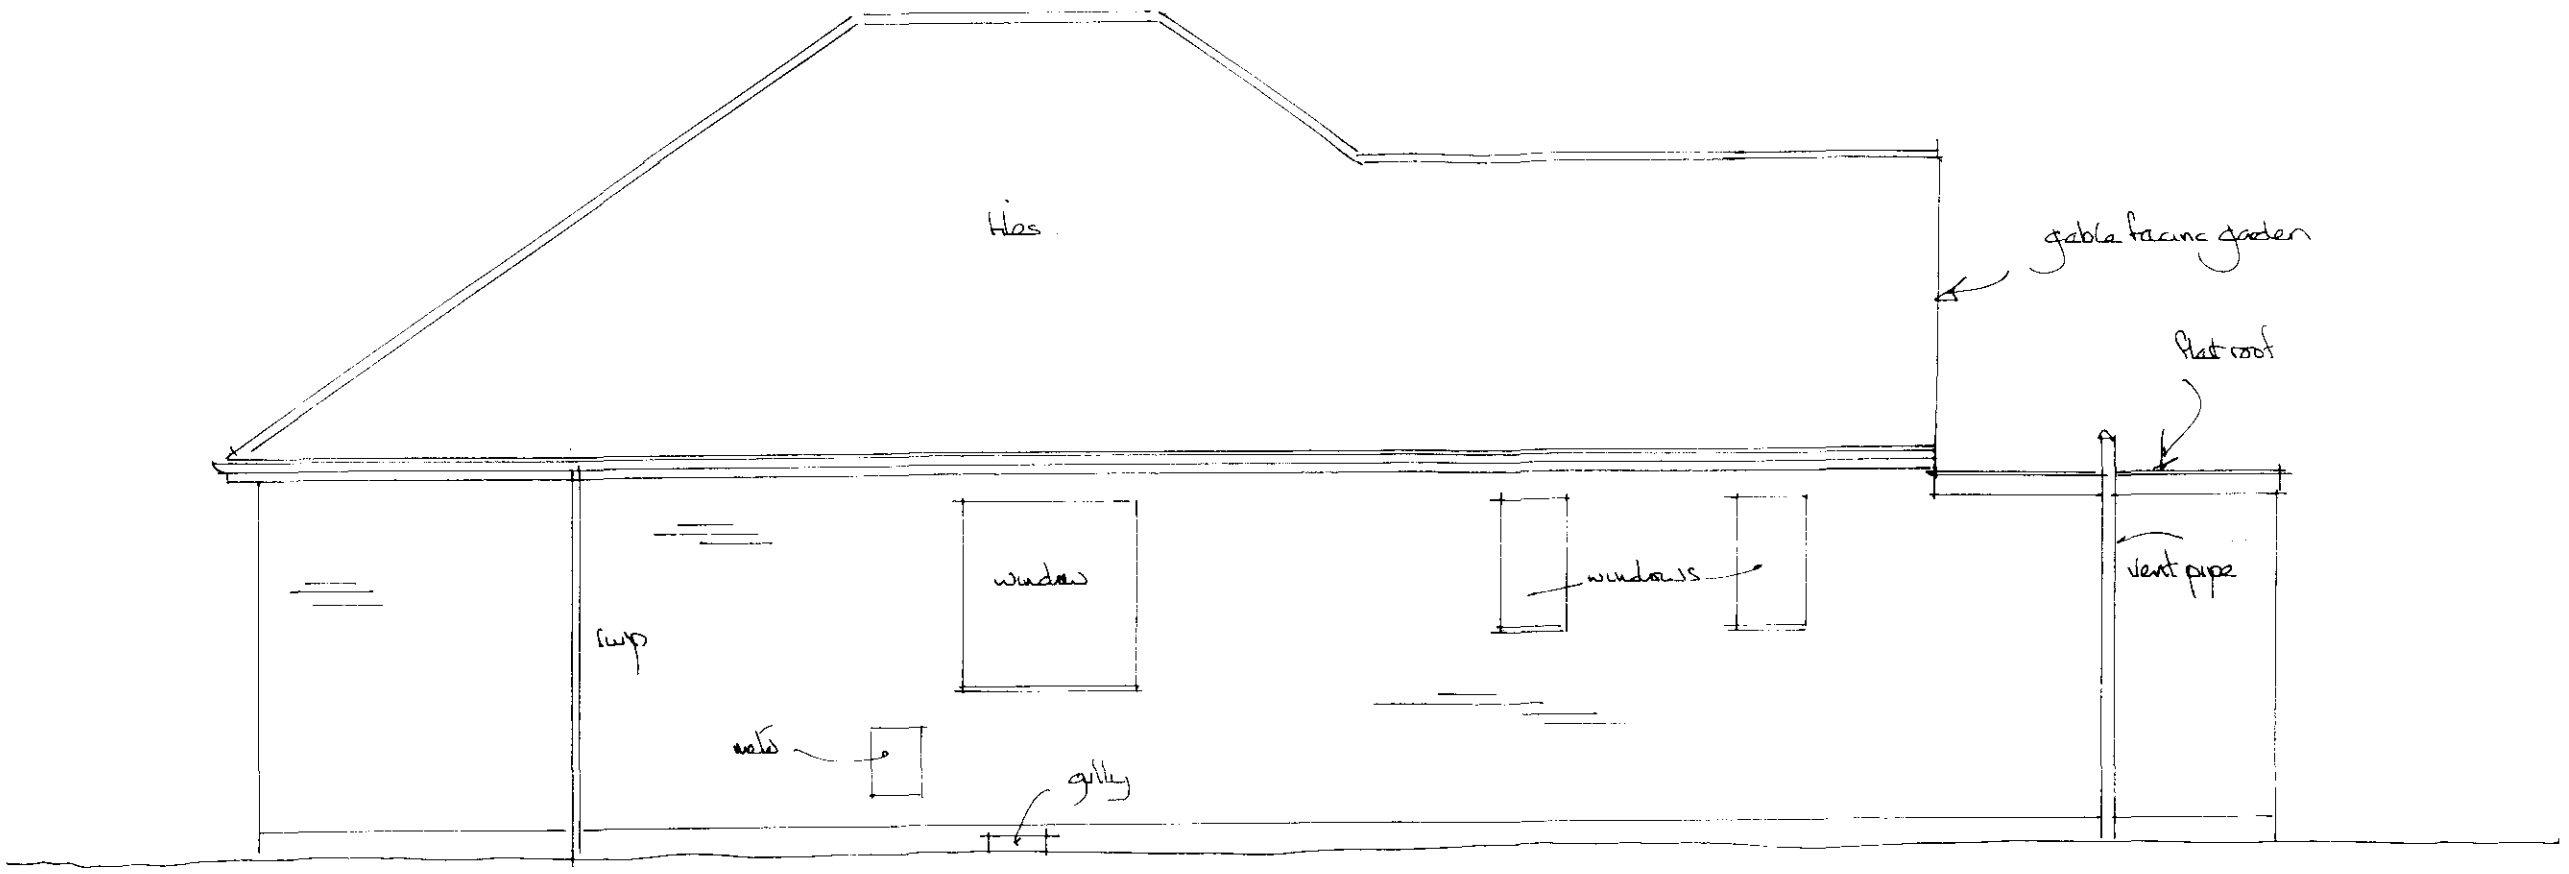


Side – to boundary.

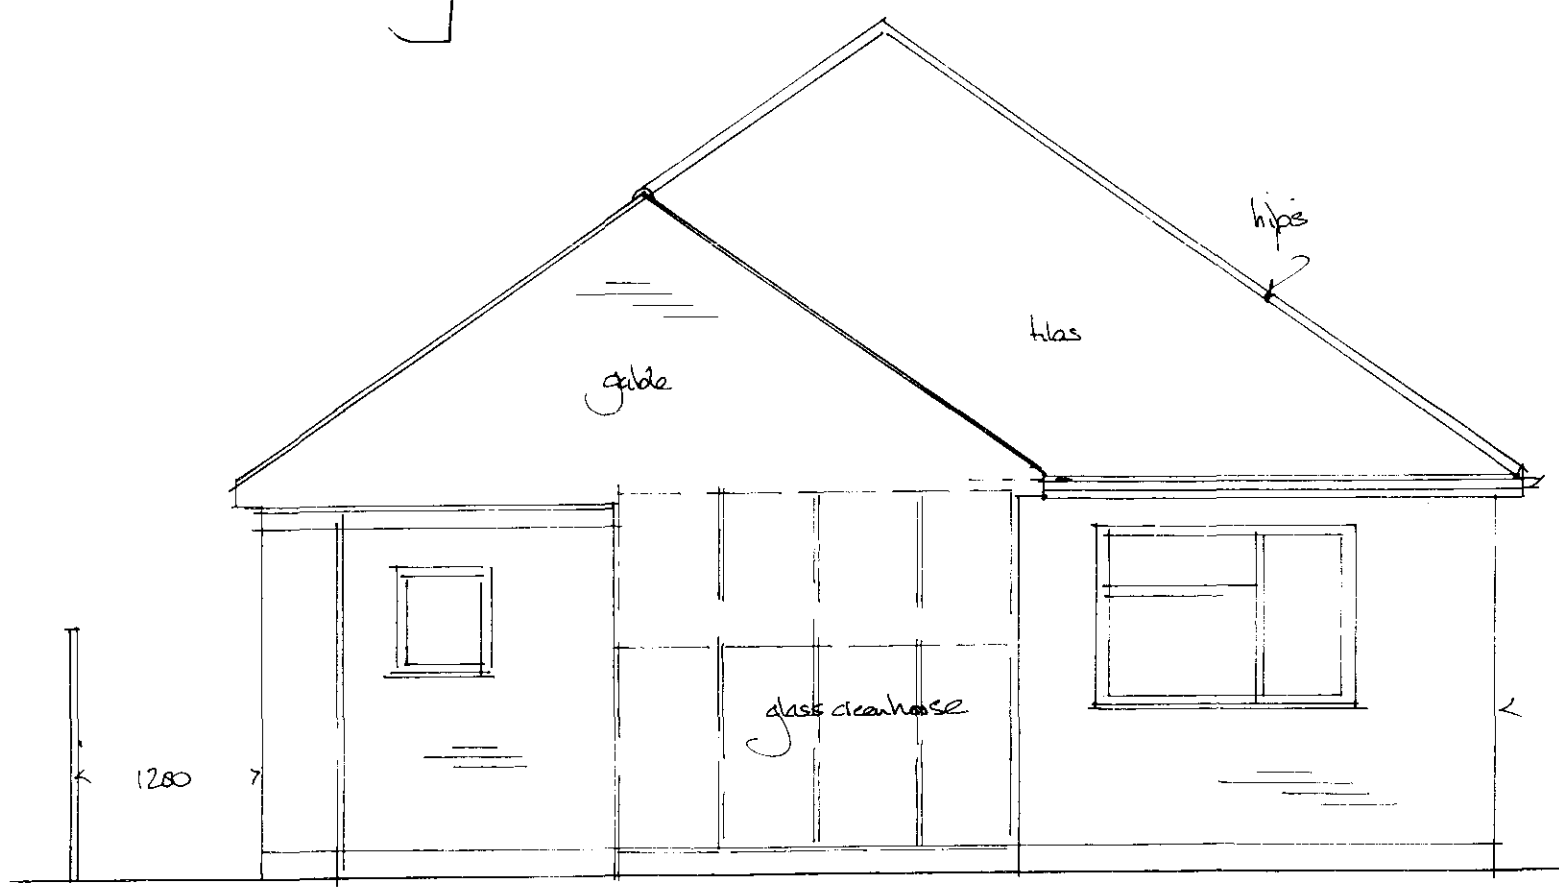

Rear Elevation


DETERMINED PLAN

EXISTING ELEVATIONS scale 1/50

Dwg 04.

Planning & Development
11 JUN 2002
06/1/02


SECTIONAL DETAILS 1/50

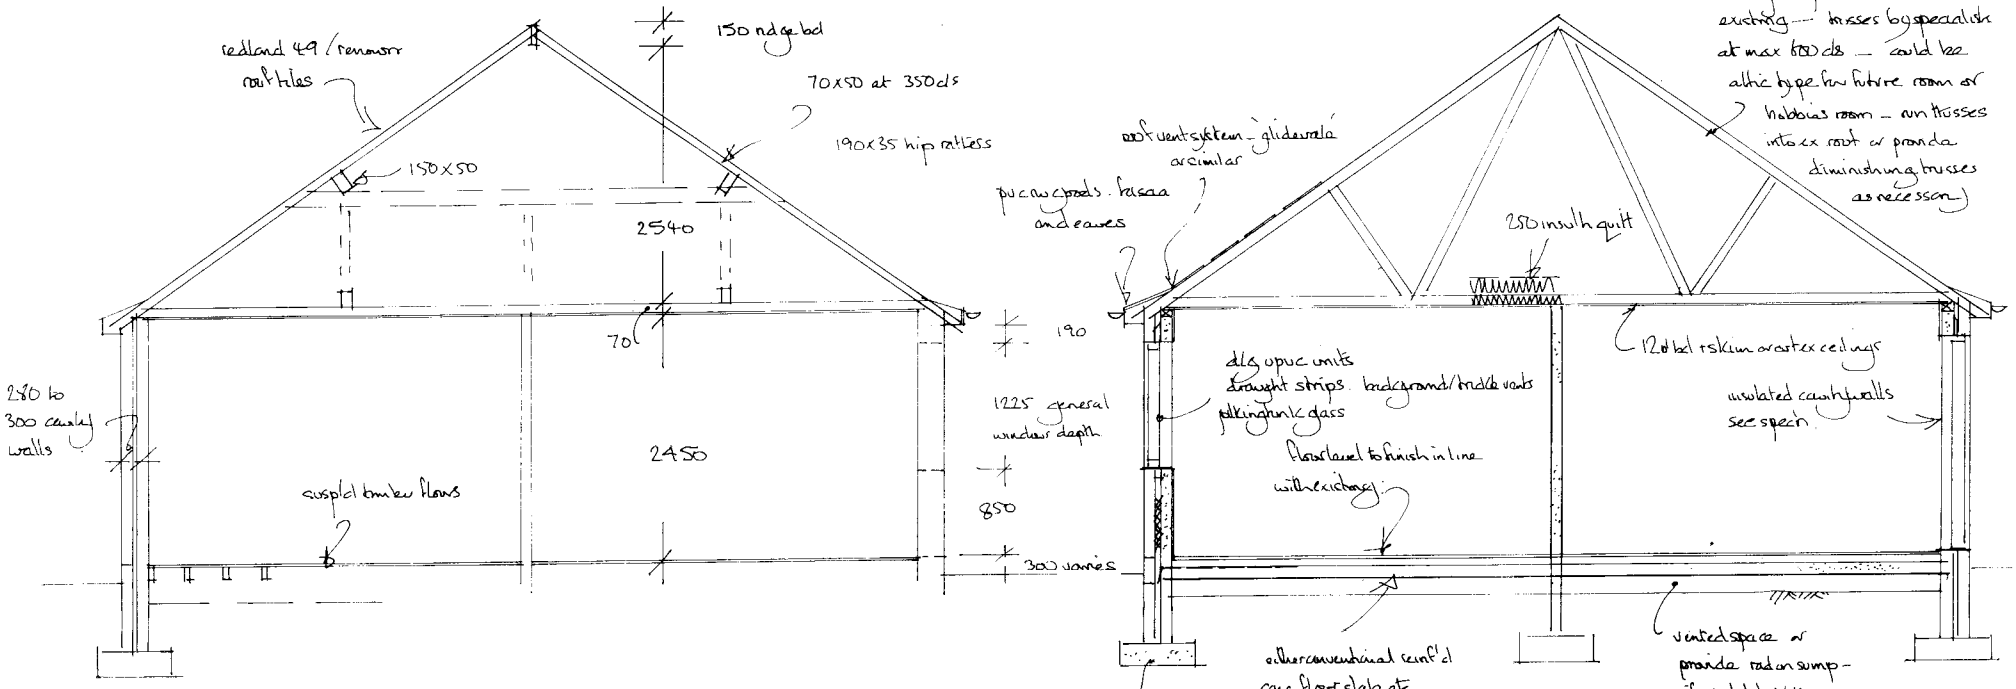

EXISTING

Planning Department
11 JUN 2002
CK/1/02
DETERMINED
PLAN

Dwg 03.

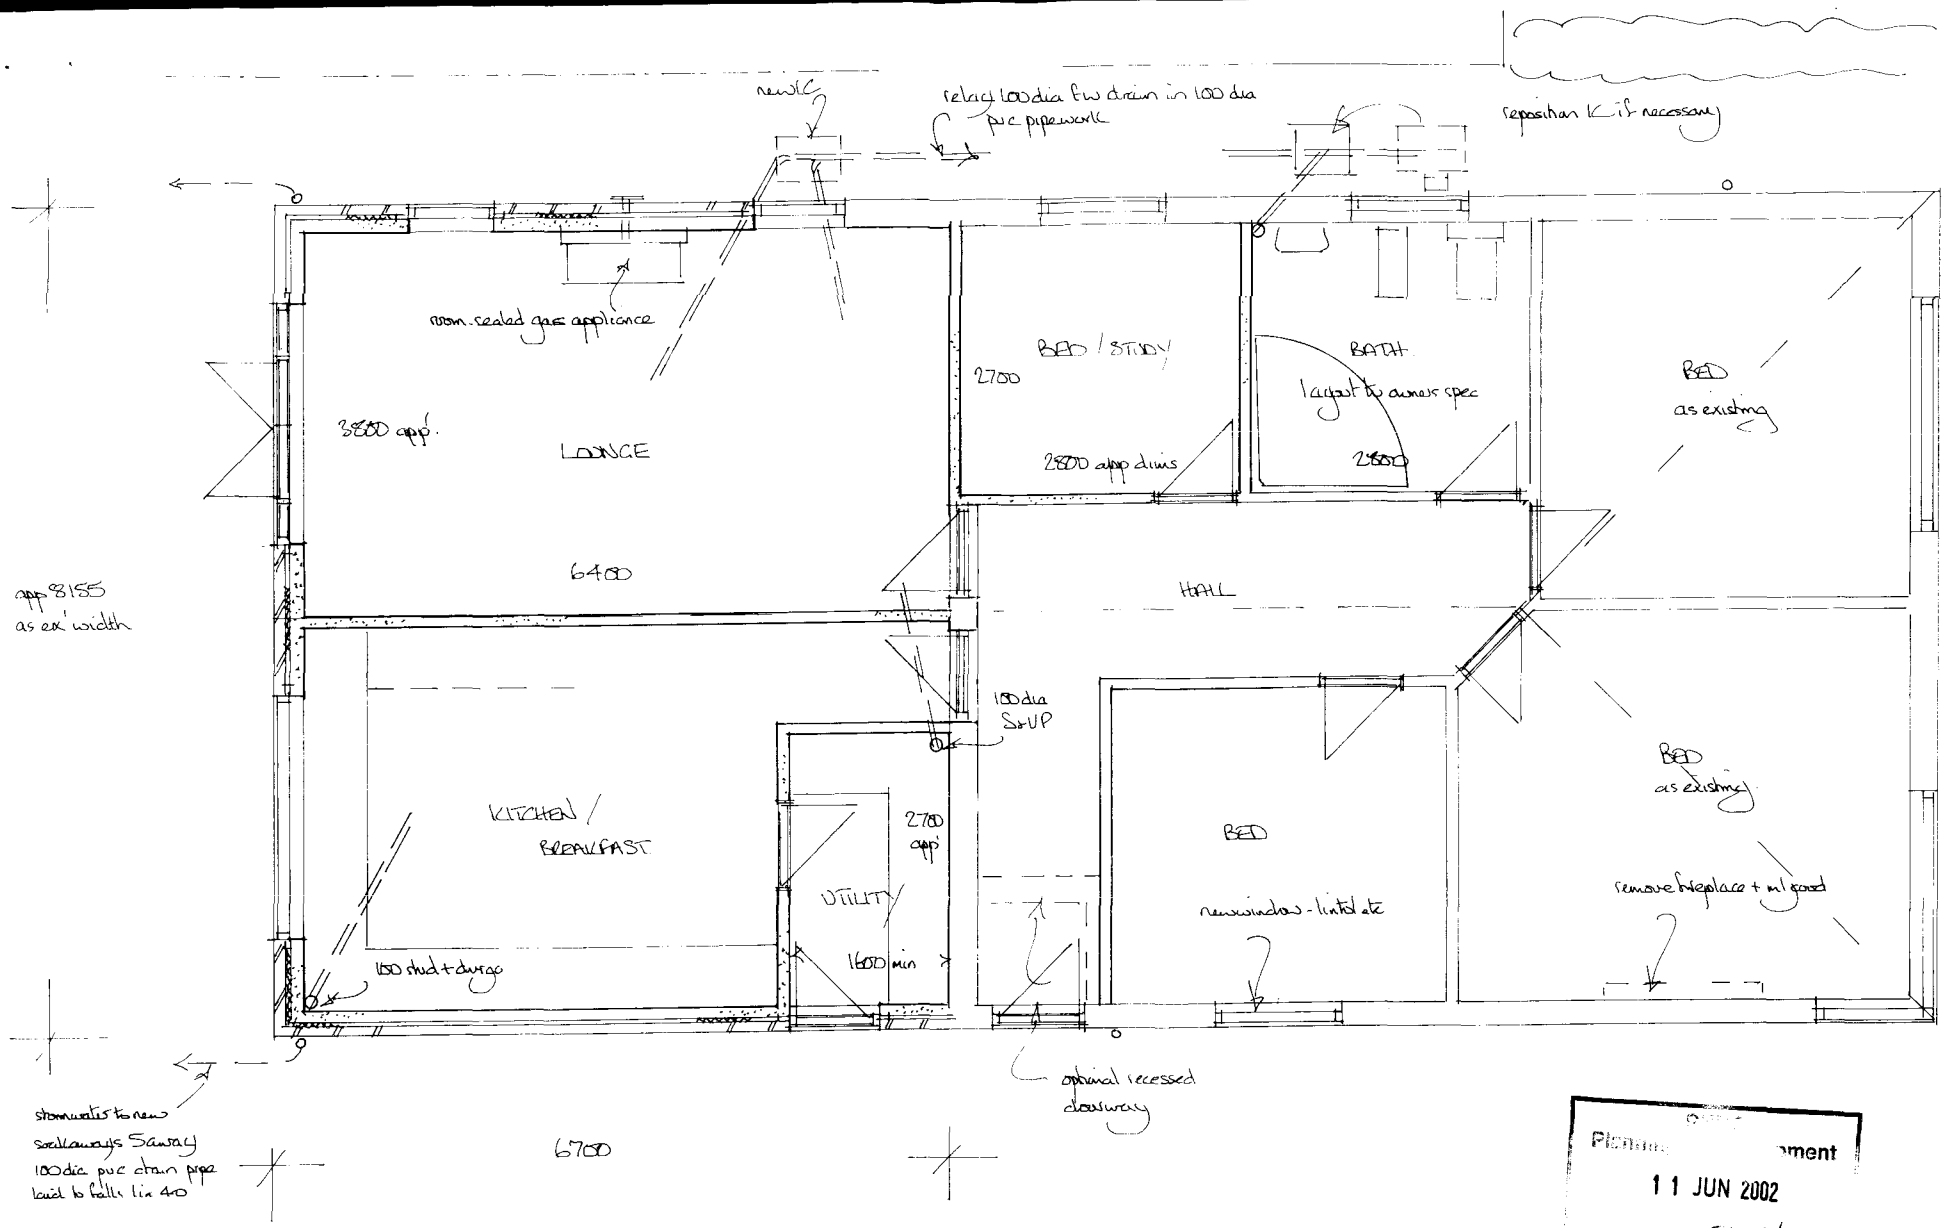


Planning Department
11 JUN 2002
Ref C06/1062

PROPOSED LAYOUT ~~Scale 1/50~~

APPROVED PLAN

Dwg 02.

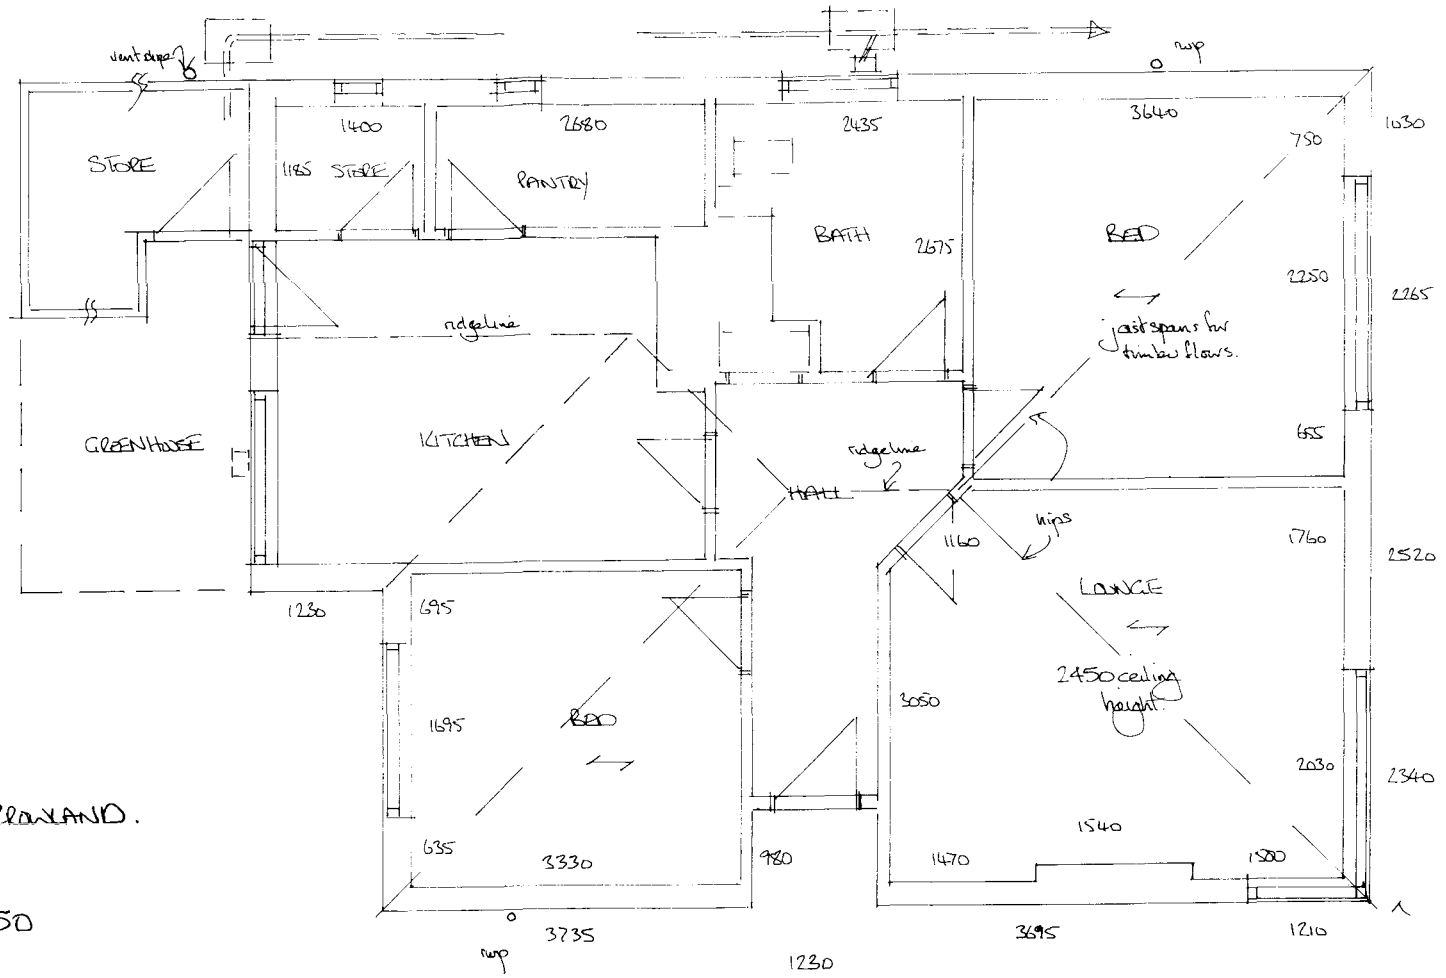

EXTENSION & ALTERATIONS :—

No 55 PETERBOROUGH ROAD, CRANLAND.


FOR MR & MRS. M. GAFFNEY.

EXISTING LAYOUT. Scale 1/50

SHDC
Planning Department
11 JUN 2002
Ref Sheets 1 to 2


DETERMINED PLAN


Drwg 01.

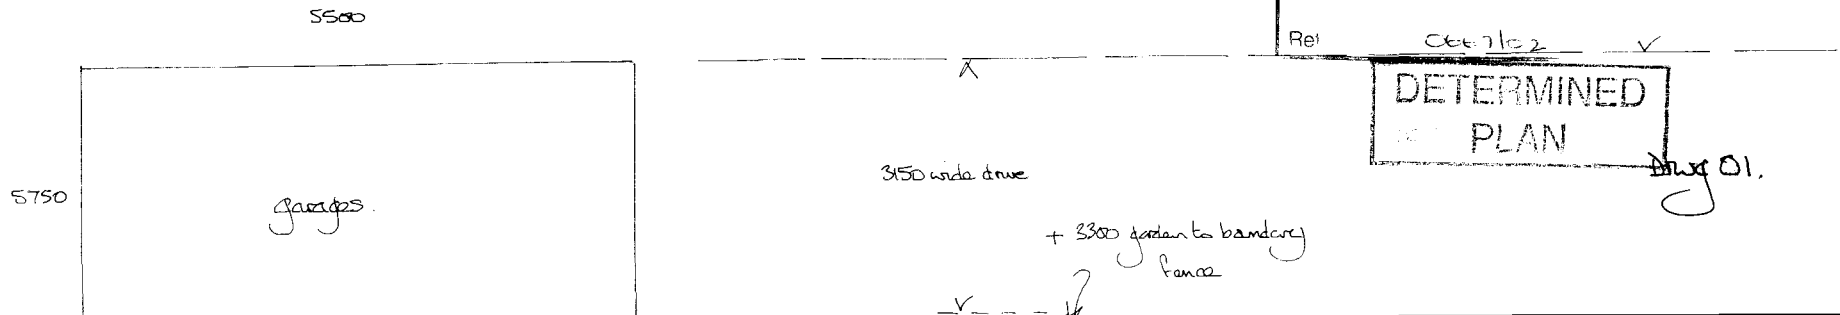


GARAGE DETAILS scale 1/50.

EX. SECTION

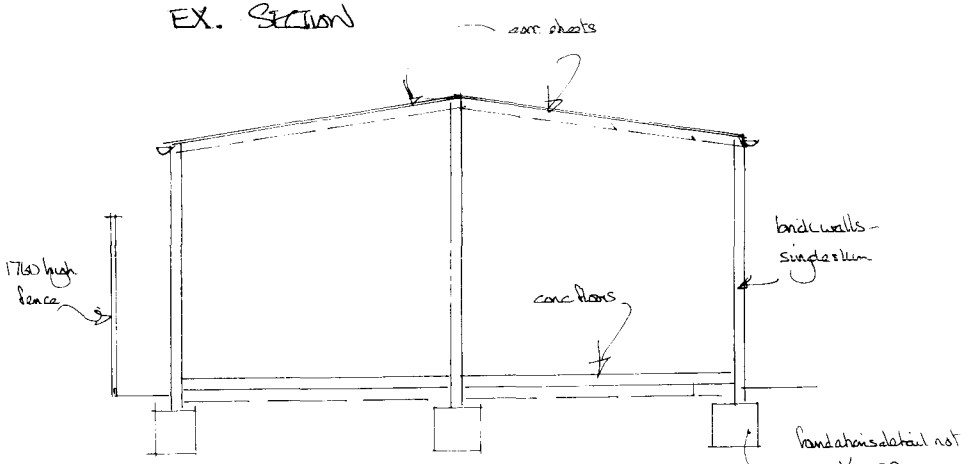


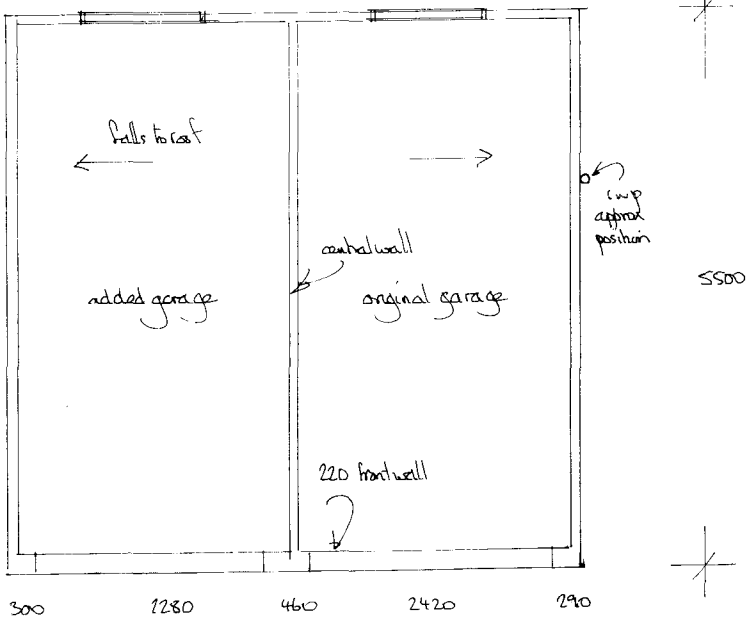

EX PLAN

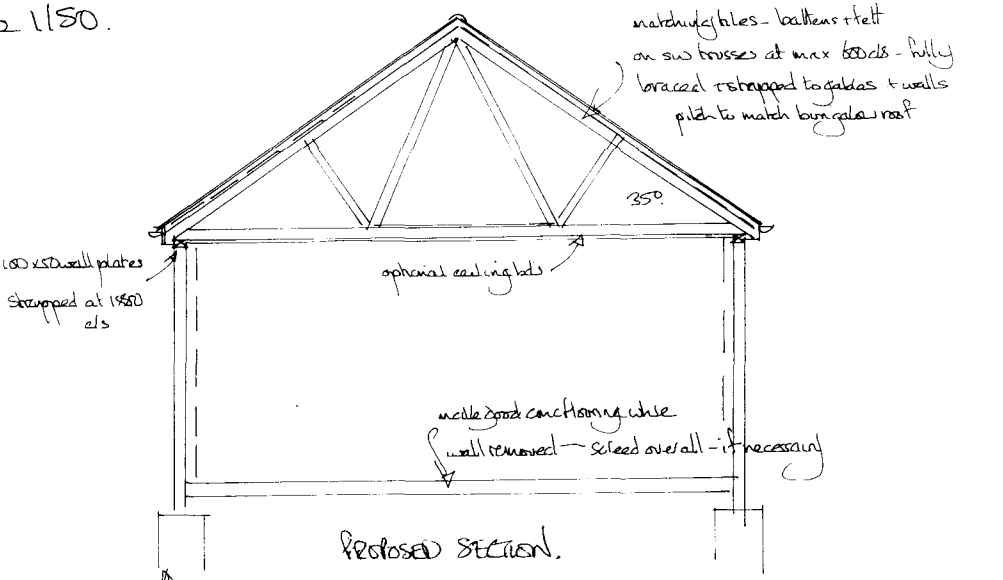

PROPOSED SECTION.

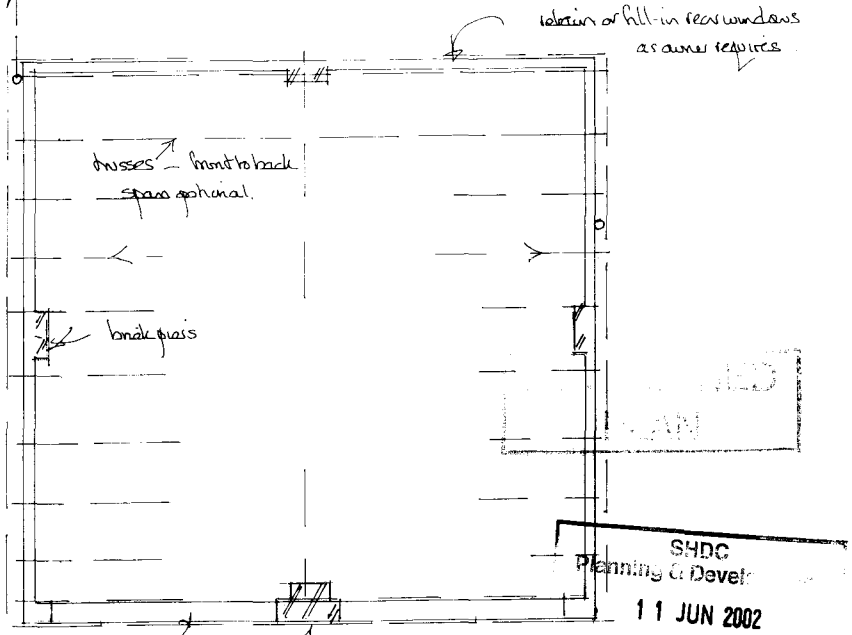

SHDC
Planning & Devel
11 JUN 2002


06/1102

PROPOSED PLAN

Dwg 07.

ELEVATIONS 1/50.


DETERMINED PLAN

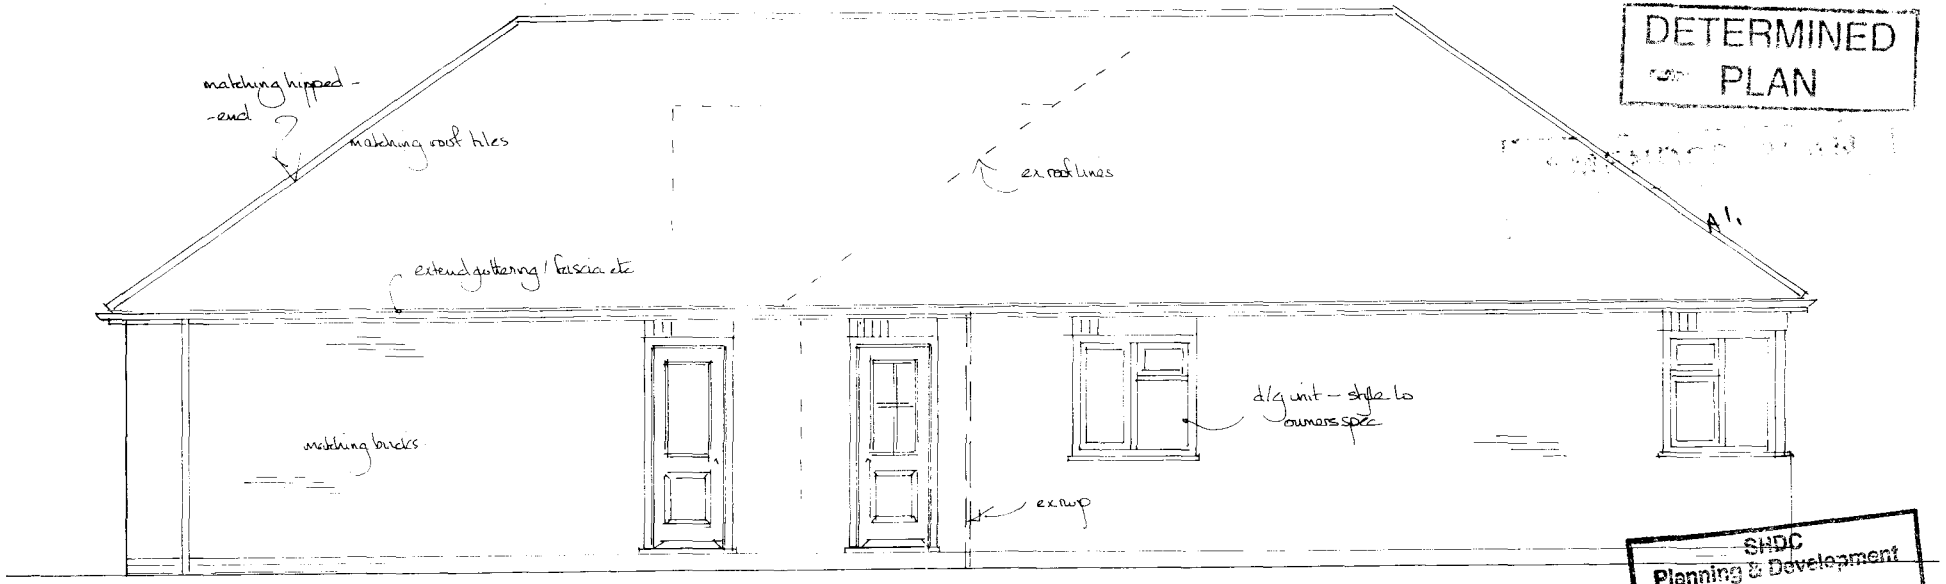


extension

PROPOSED SIDE ELEVATION

SHDC
Planning & Development
12 AUG 2002
Ref 667/02

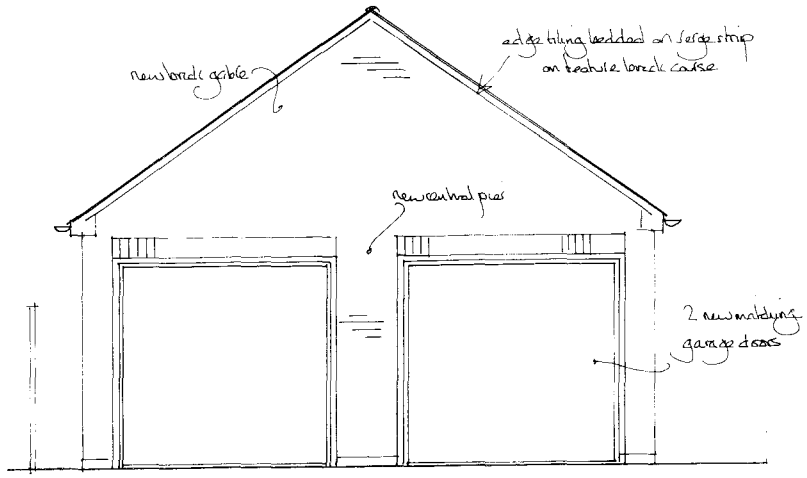


GARAGE — PROPOSED FRONT

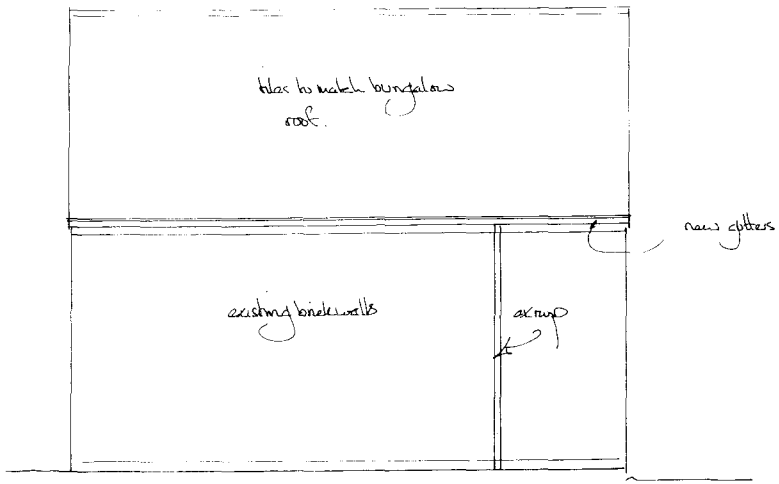

PROPOSED SIDES.

Drwg 06 'A'

DETERMINED
PLAN
AMENDED PLAN
Ref A1

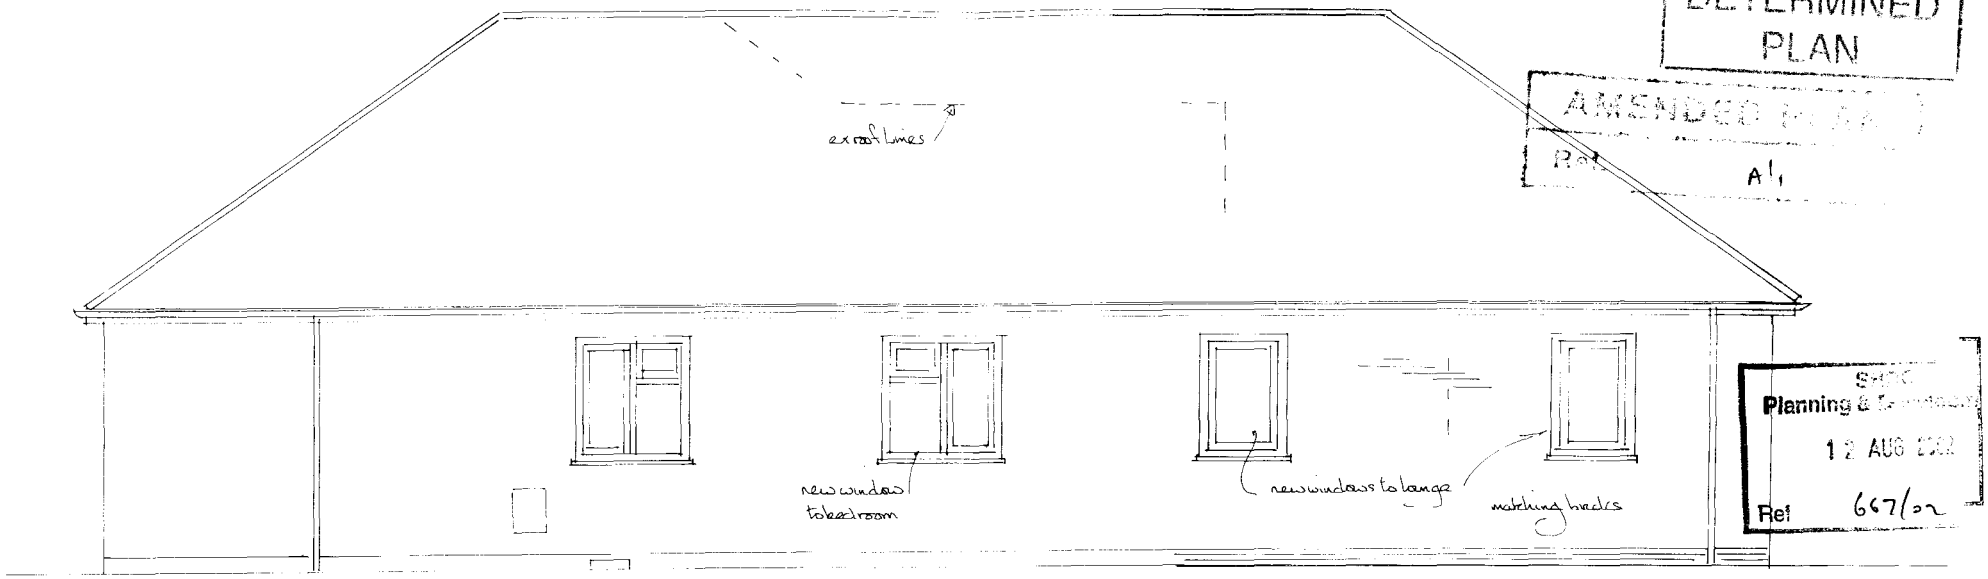

Planning & Development
12 AUG 2002
Ref 667/02

extension

PROPOSED SIDE ELEVATION



PROPOSED REAR ELEV'S.

Dwg 05 'A'