





Ordnance Survey, (c) Crown Copyright 2014. All rights reserved. Licence number 100022432

Location Plan 1:1250

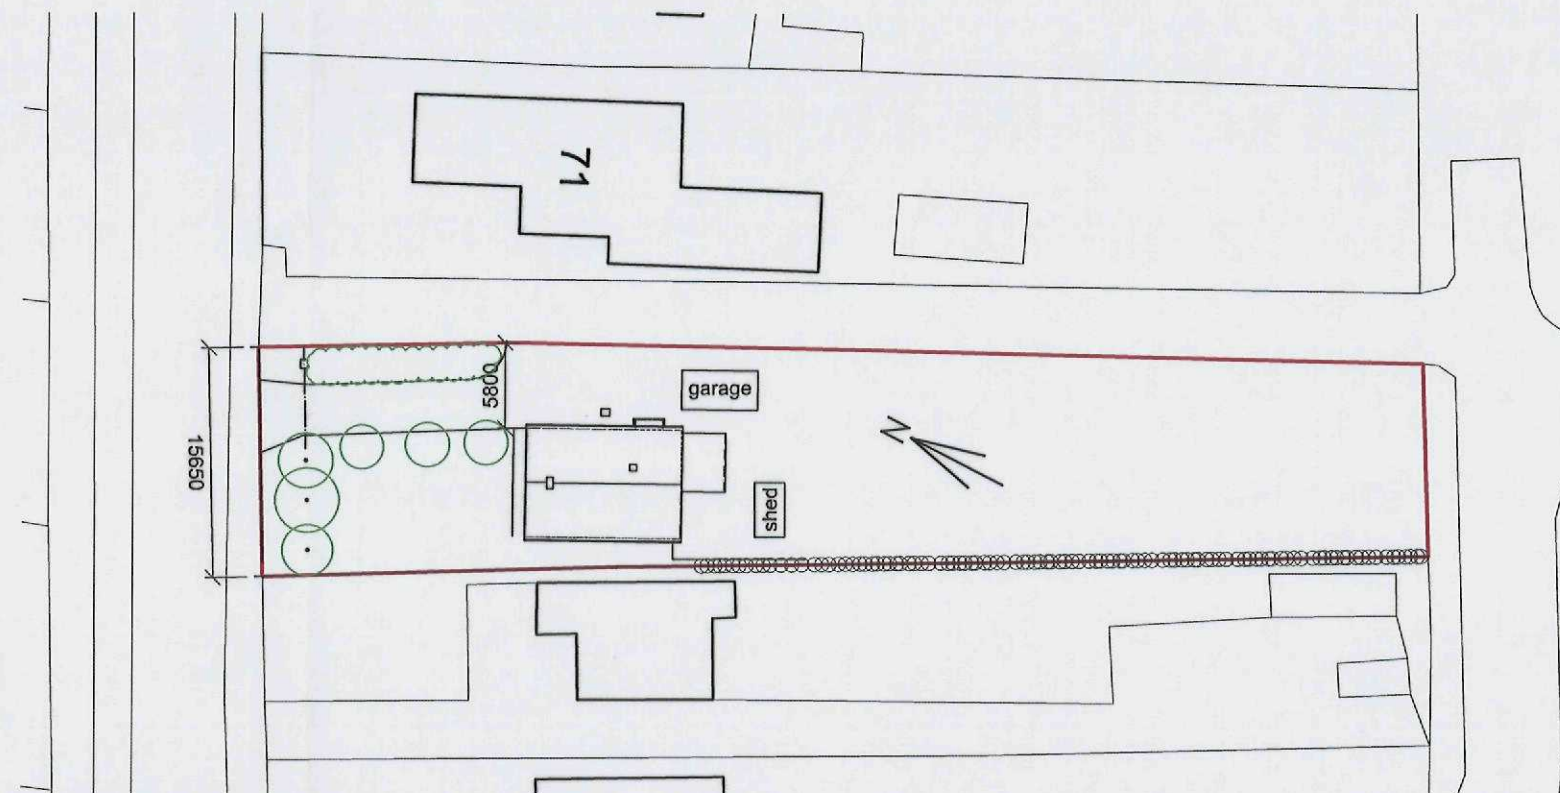

Existing Site Plan 1:500

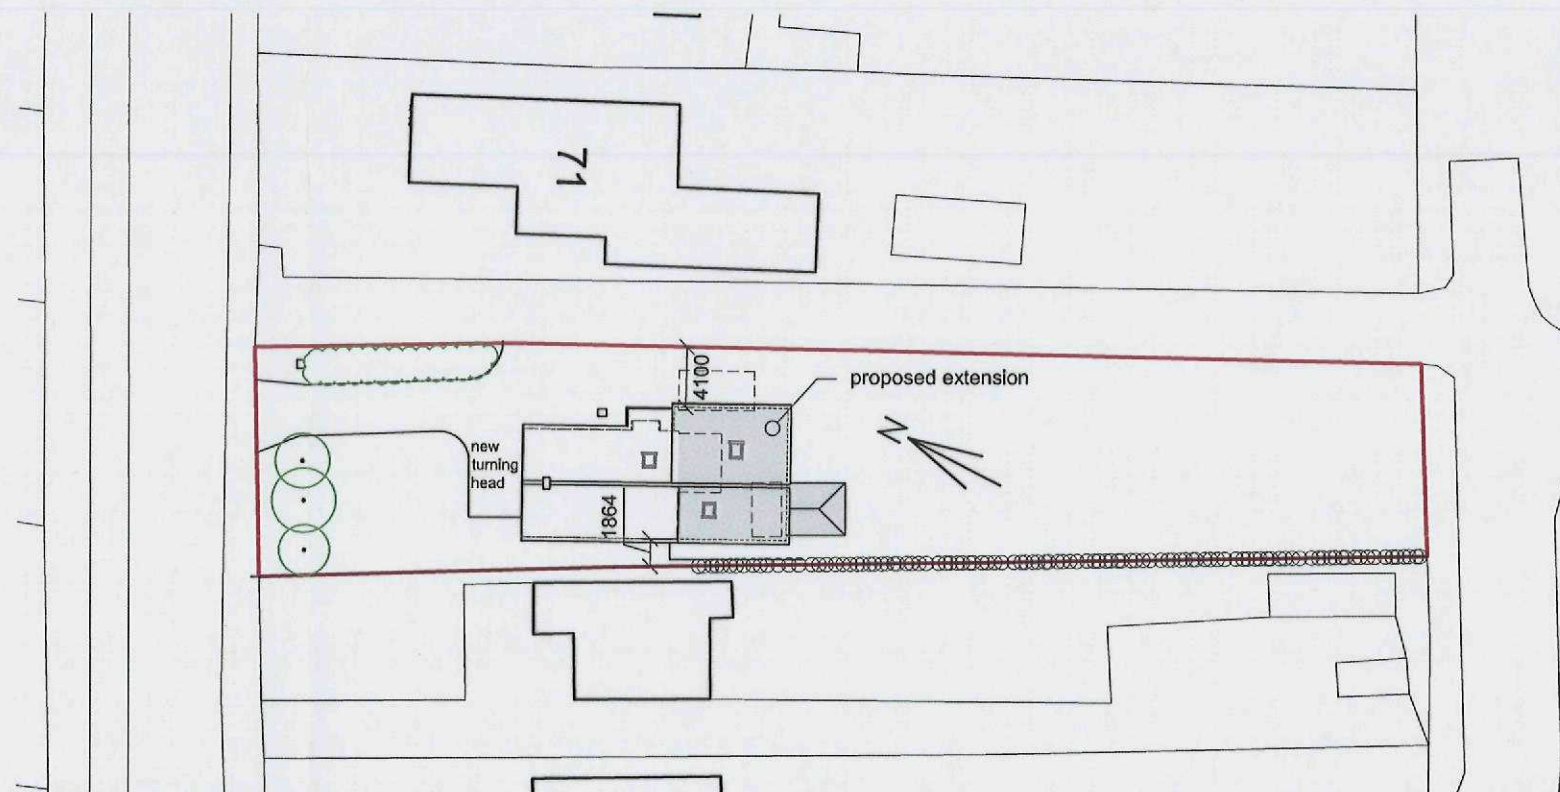

Proposed Site Plan 1:500

