


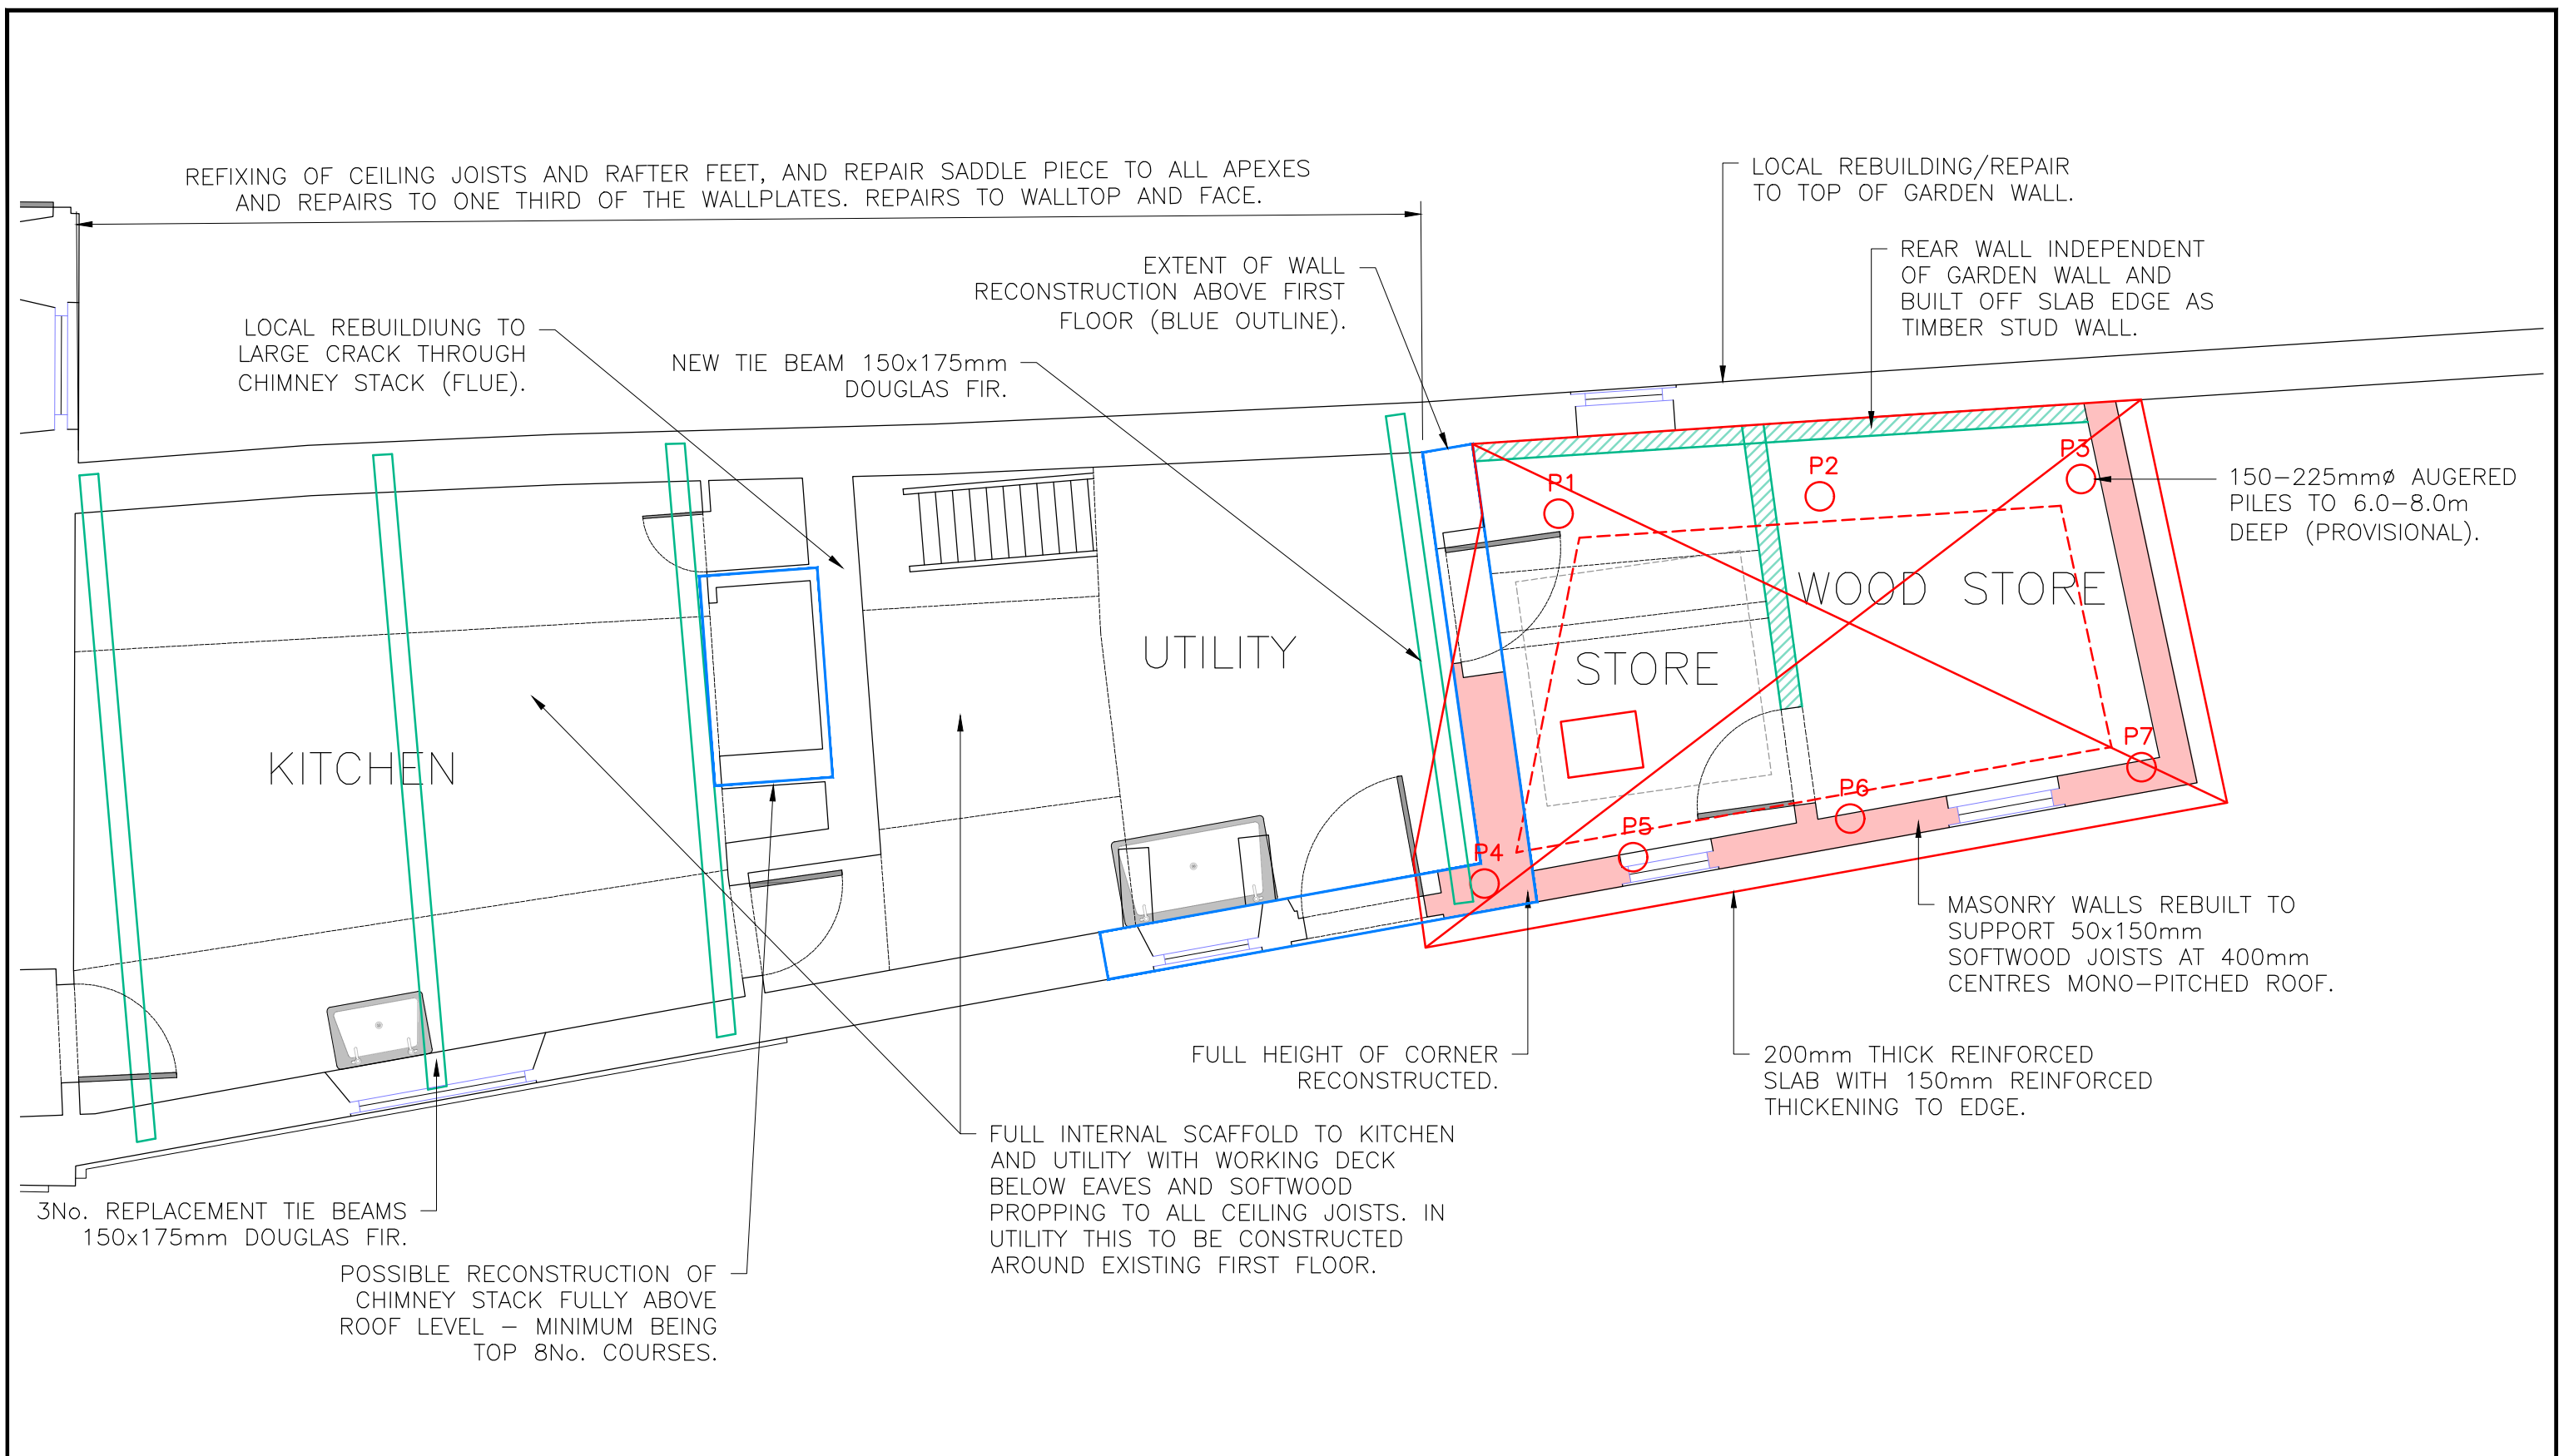

NOTES:- 1. ALL DIMENSIONS TO BE CHECKED ON SITE AND NO MEASUREMENTS TO BE SCALED OFF THIS DRAWING. 2. IN CASE OF ANY DISCREPANCY THE ENGINEERS ARE TO BE NOTIFIED IMMEDIATELY. 3. THIS DRAWING IS TO BE READ IN CONJUNCTION WITH ALL RELEVANT ARCHITECT'S AND SERVICE ENGINEER'S DRAWINGS AND SPECIFICATIONS.	PLANNING				The Morton Partnership Structural Engineers OLD TIMBER YARD HOUSE 55 THE TIMBER YARD DRYSDALE STREET, LONDON N1 6ND TELEPHONE: 0207 324 7270 EMAIL: london@themortonpartnership.co.uk BRUNEL HOUSE NORWICH ROAD HALESWORTH, SUFFOLK, IP19 8HX TELEPHONE: 01986 875651 EMAIL: halesworth@themortonpartnership.co.uk 8 CHURCH STREET COGGESHALL ESSEX CO6 1TU TELEPHONE: 01376 563883 EMAIL: coggeshall@themortonpartnership.co.uk		PROJECT: THE MANOR CROWLAND	
	TITLE: REAR RANGE OUTLINE REPAIRS							
	SCALE: NTS (A3) DATE: JUNE 2025 DRG No. 22757/R/30 (REV -) DRAWN BY: CJS CHECKED BY: SJA							
	— FOR PRICING				SJA	14.05.26		
	REV	AMENDMENT	CHK	DATE				