
2069:2



SITE LAYOUT/LANDSCAPING
Scale 1:100



LOCATION PLAN
Scale 1:1250

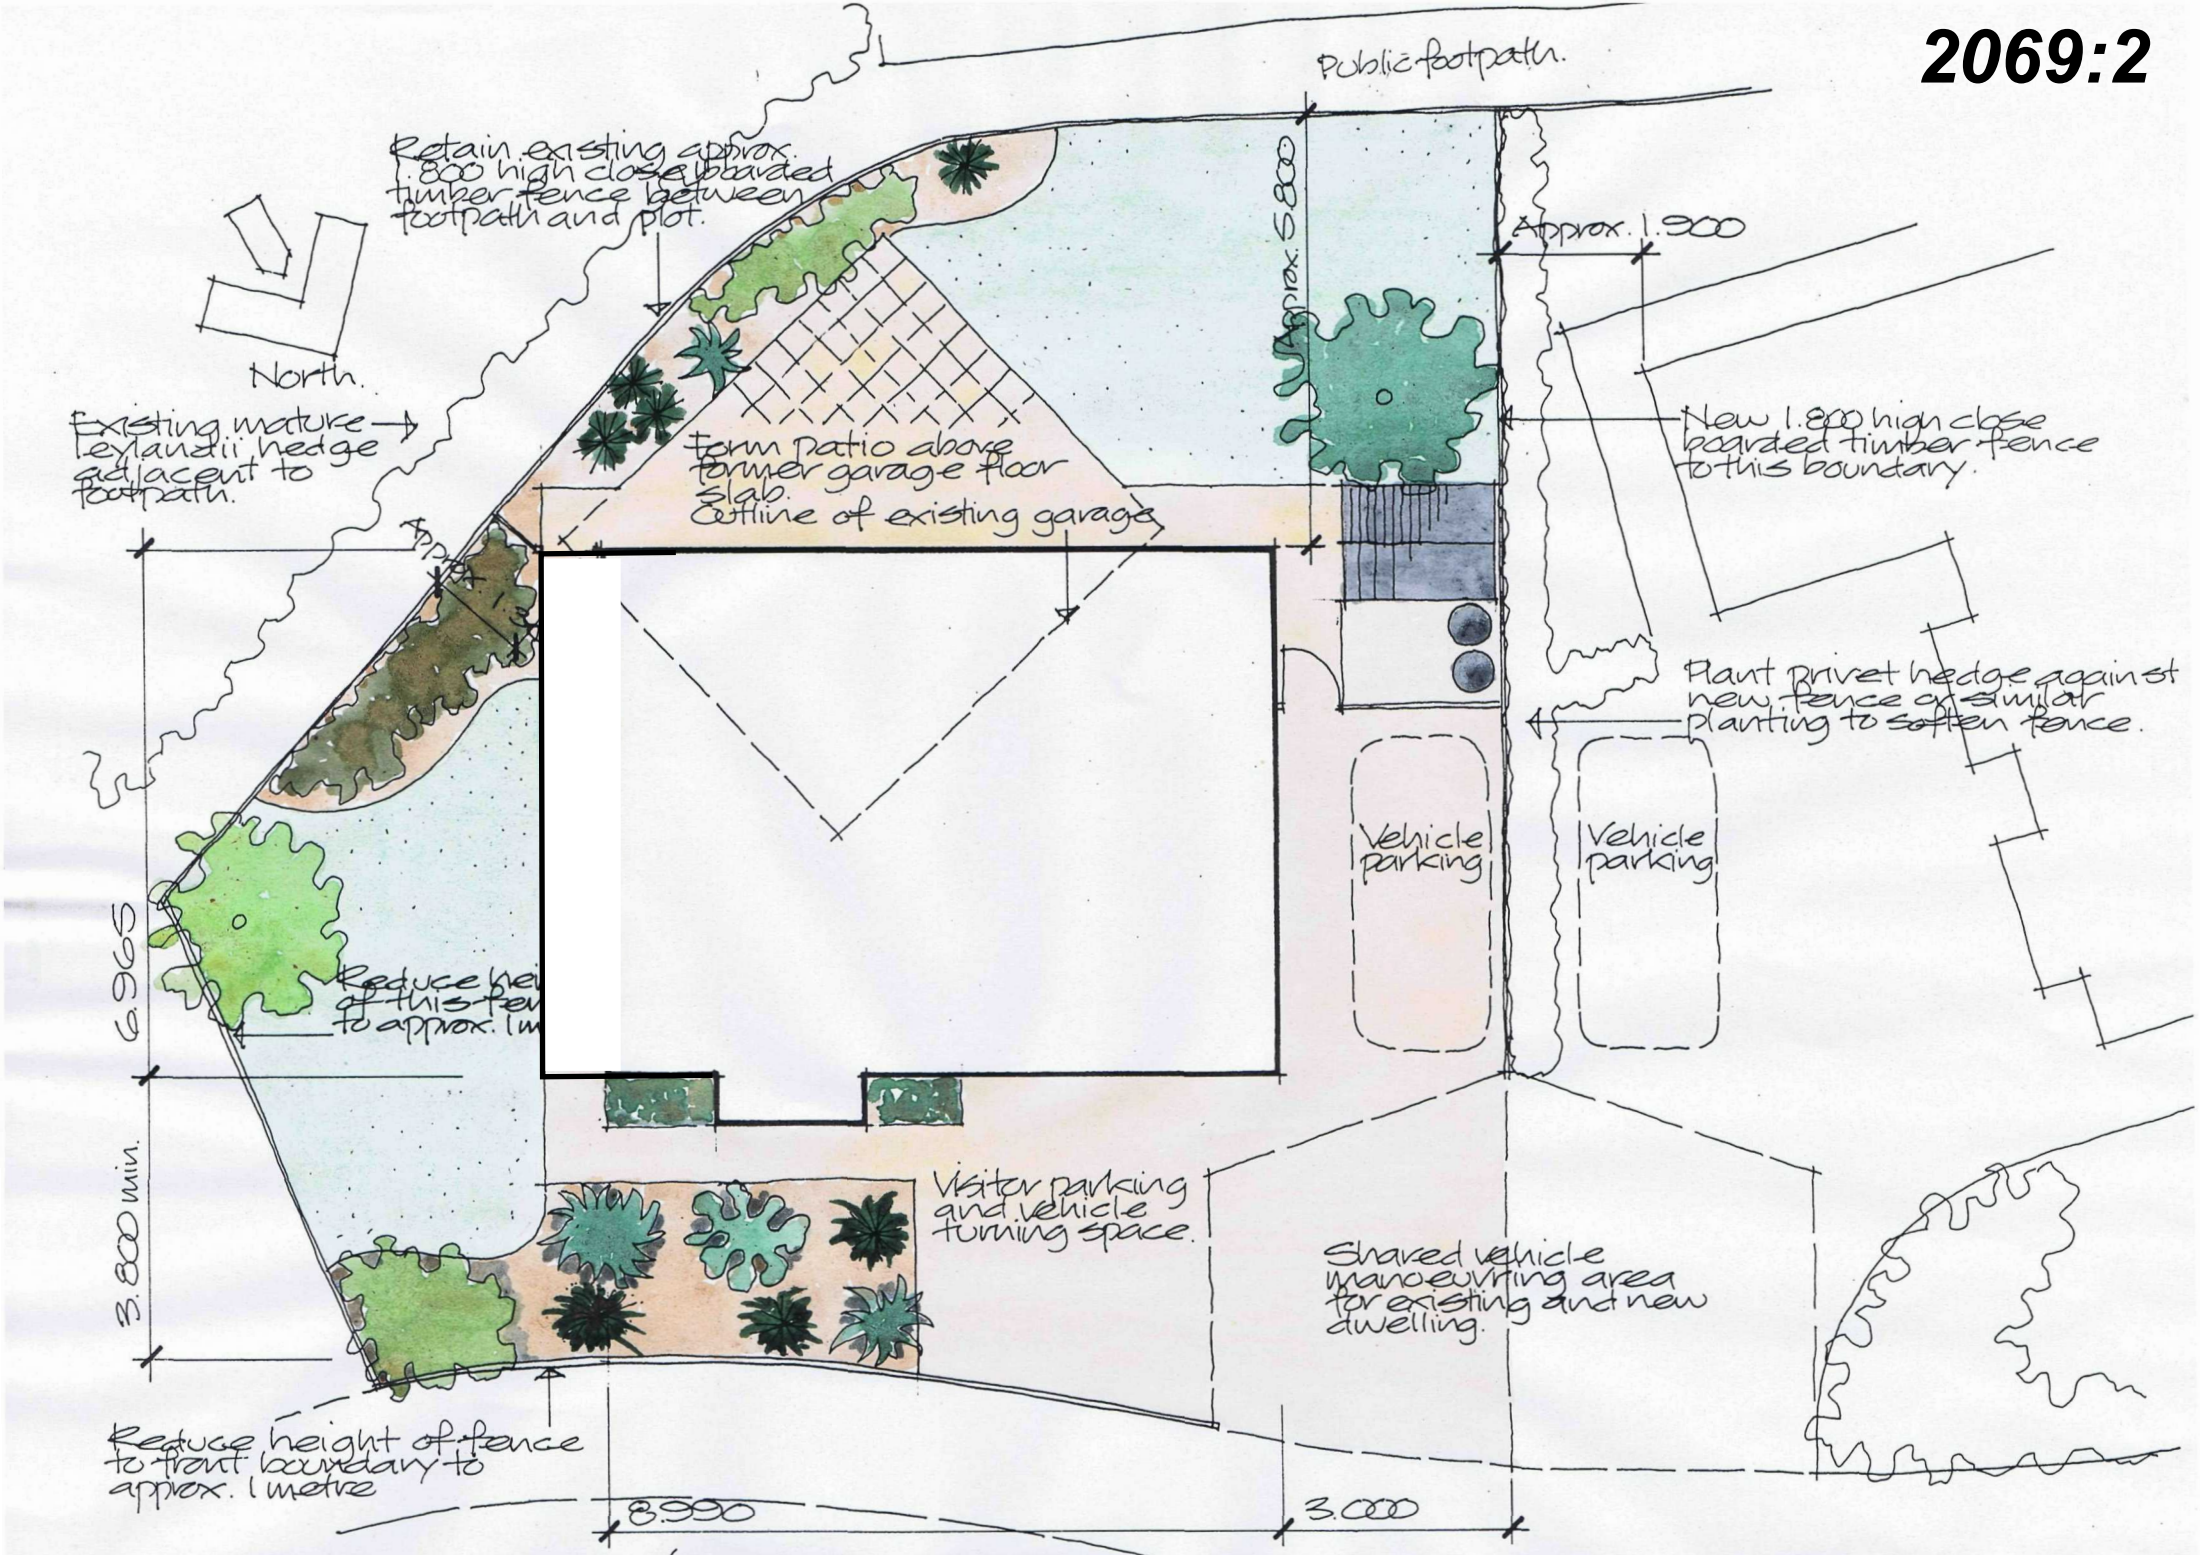

BLOCK PLAN
Scale 1:500