Ordnance Survey®

OS Sitemap®




Produced 16.10 2009 from the Ordnance Survey National Geographic Database and incorporating surveyed revision available at this date. © Crown Copyright 2009.

Reproduction in whole or part is prohibited without the prior permission of Ordnance Survey.

Ordnance Survey, the OS Symbol and OS Sitemap are registered trademarks of Ordnance Survey the national mapping agency of Great Britain.

The representation of a road, track or path is no evidence of a right of way

The representation of features as lines is no evidence of a property boundary.

Part or all of this OS Sitemap is enlarged from mapping produced at one or more of the following scales: 1:1250, 1:2500, 1:10000.


Metres
0 5 10 15 20
Scale 1:500


Planning
21 OCT 2009
Ref: 672-09

Supplied by Latitude - Southampton
Serial number: 02607200
Centre coordinates: 523900.25 310461

Further information can be found on the OS Sitemap Information leaflet or the Ordnance Survey web site: www.ordnancesurvey.co.uk

©CROWN COPYRIGHT. Produced by HMLR. Further reproduction in whole or in part is prohibited without the prior written permission of Ordnance Survey. Licence Number GD 272728.

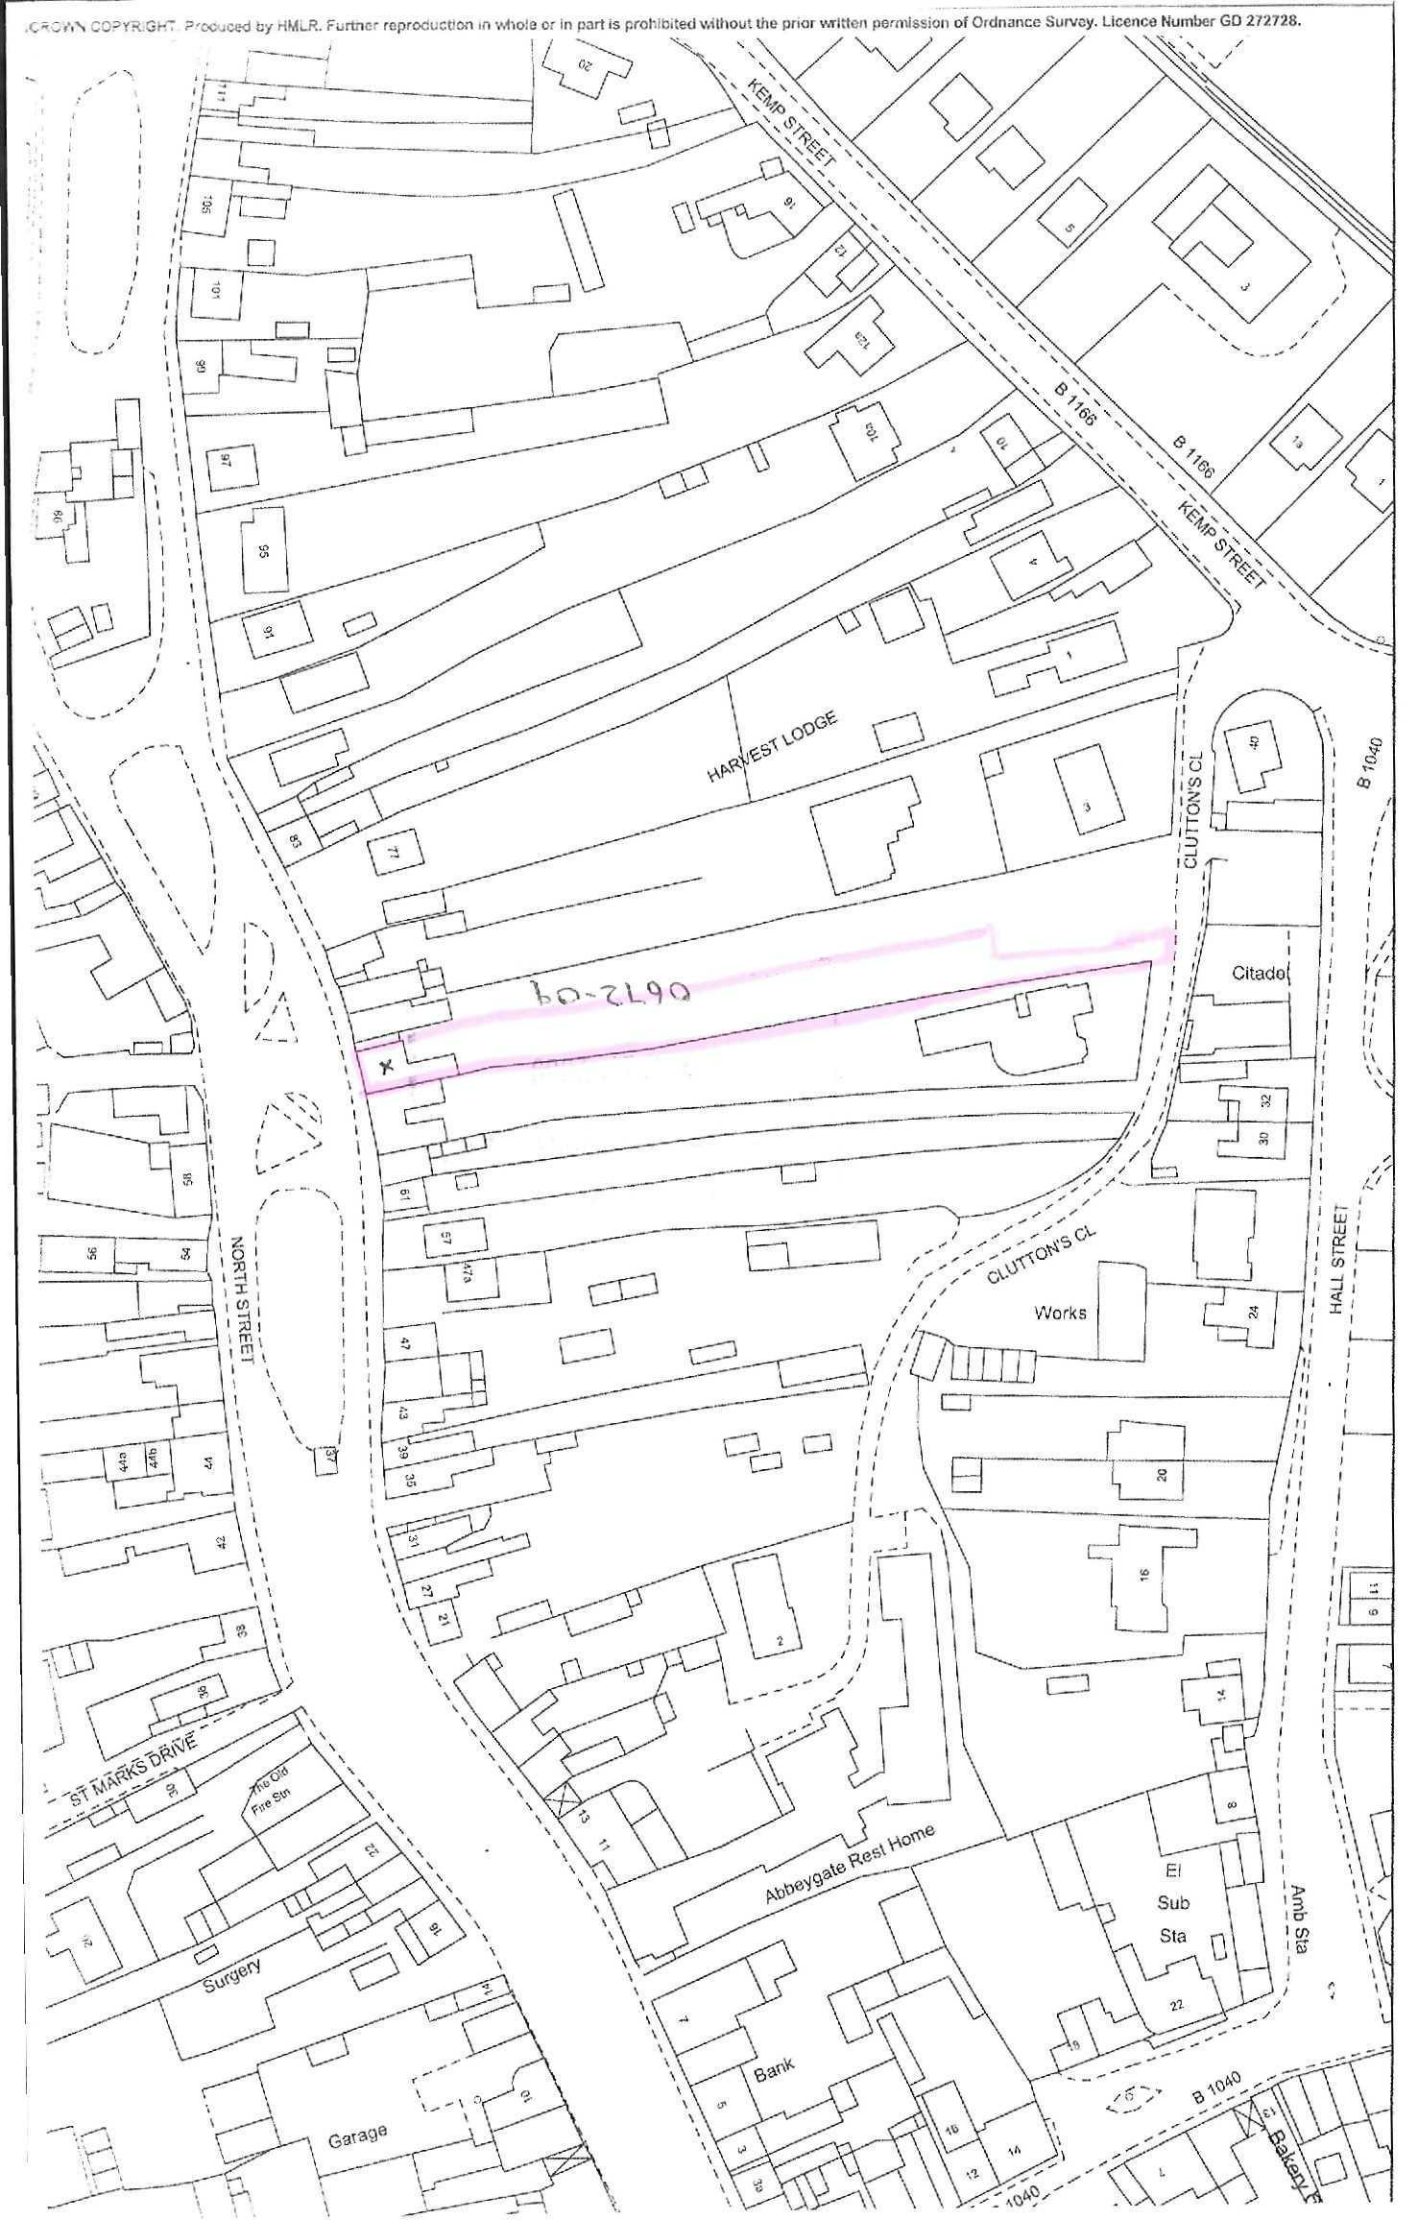


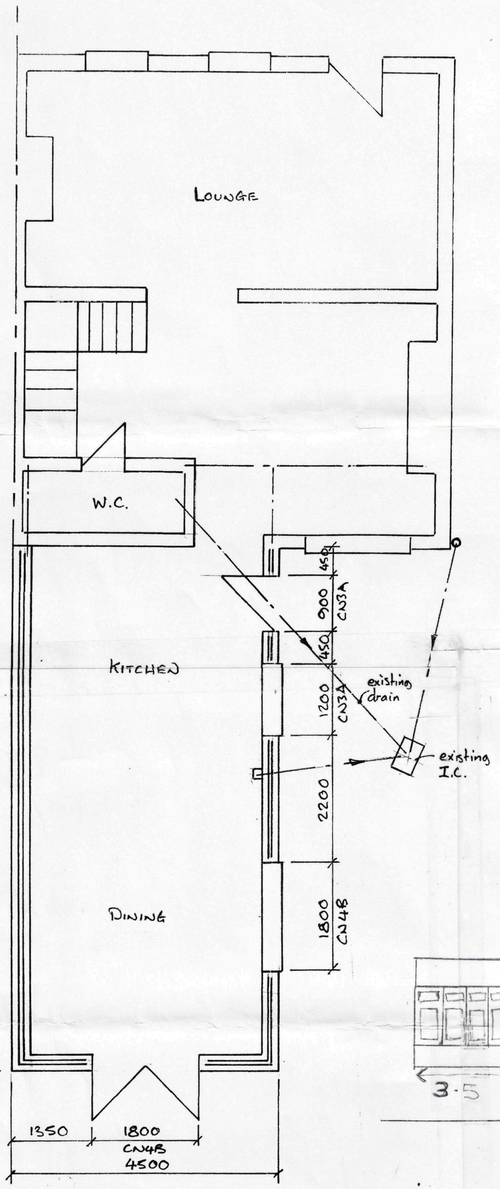



EXISTING GROUND FLOOR PLAN




PROPOSED REAR ELEVATION

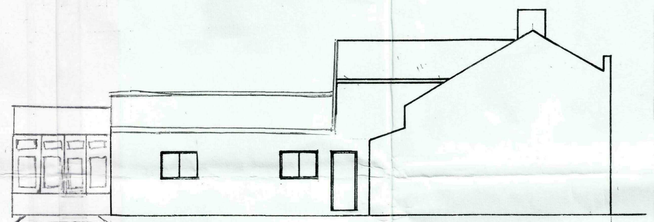



PROPOSED SIDE ELEVATION

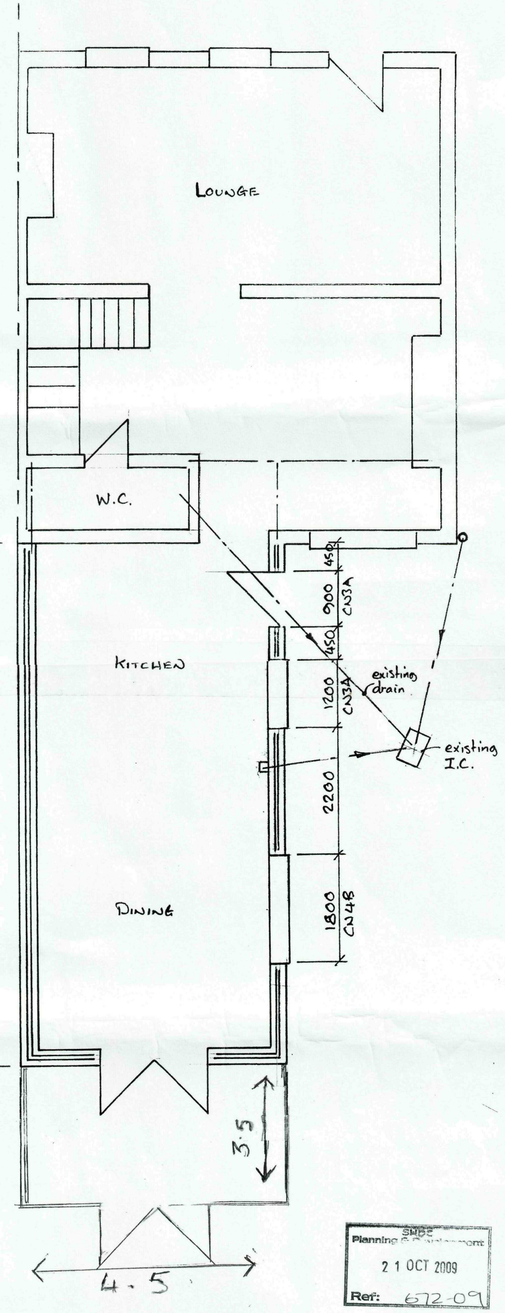



PROPOSED GROUND FLOOR PLAN

SMDC
Planning
21 OCT 2009
Ref: 672-09

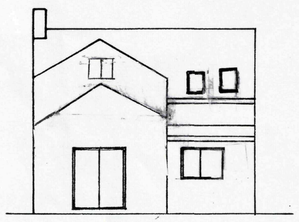

EXISTING REAR ELEVATION

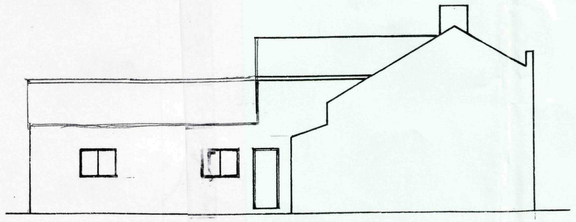

EXISTING SIDE ELEVATION

1:100
+
1:50.