


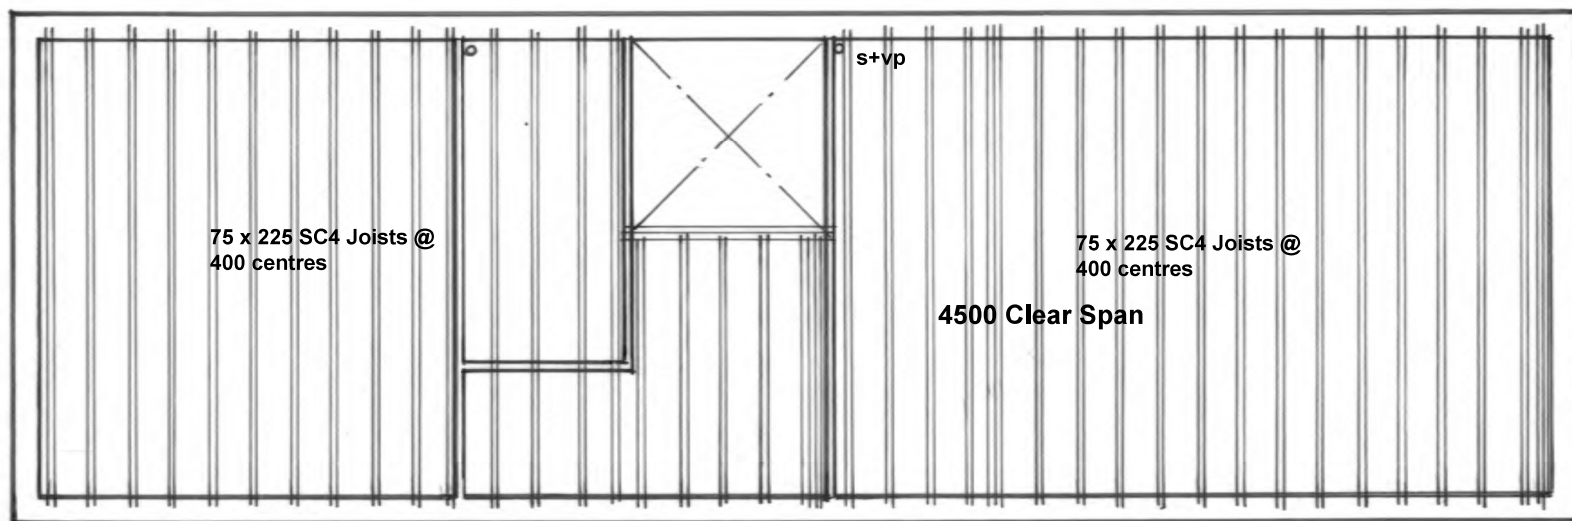

First Floor Structural Plan

**Proposed Dwelling
Land to Rear of
21 South Street
Crowland
for L Johnson**

First Floor Structure

Scale 1:50 @ A3

Drawing No. 2055:13

H A Architectural Services