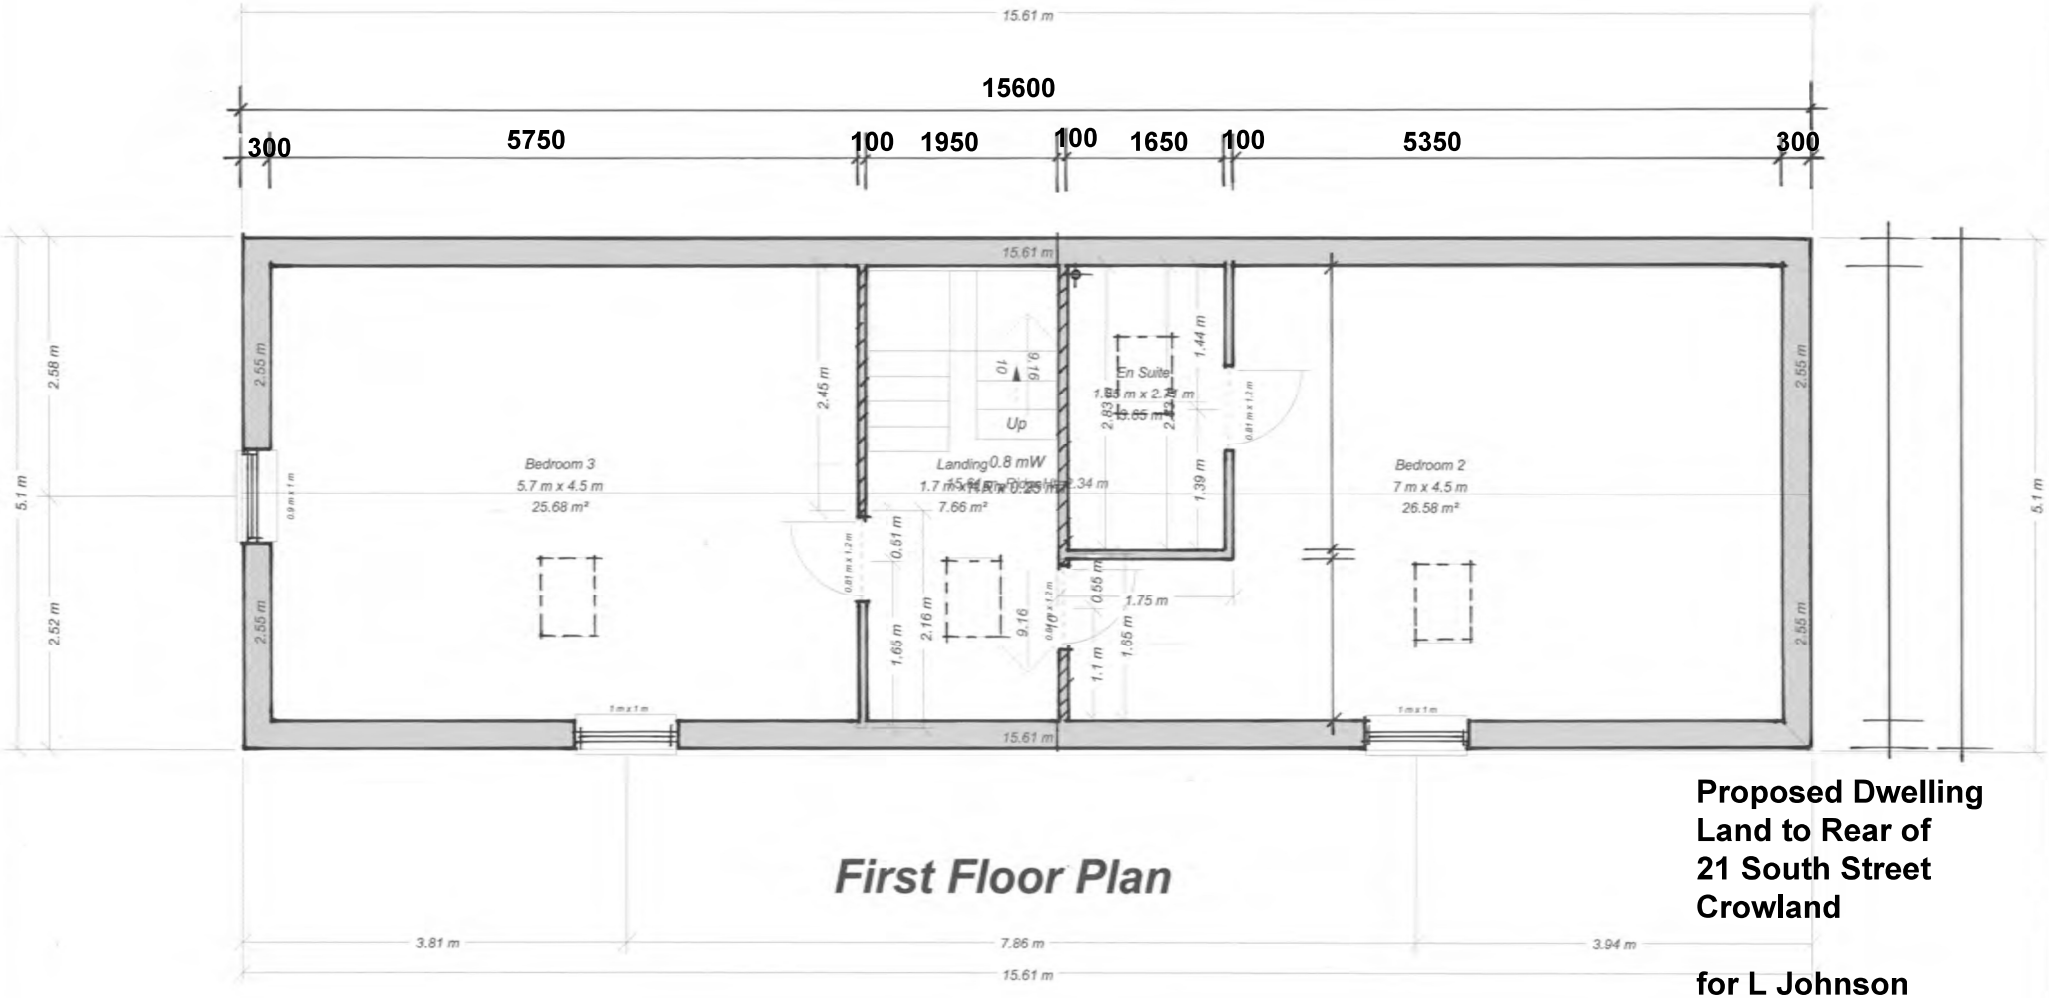

First Floor Plan

Proposed Dwelling
Land to Rear of
21 South Street
Crowland

for L Johnson

First Floor Plan

Scale 1:50 @ A3

Drawing No. 2055:14

H A Architectural Services