
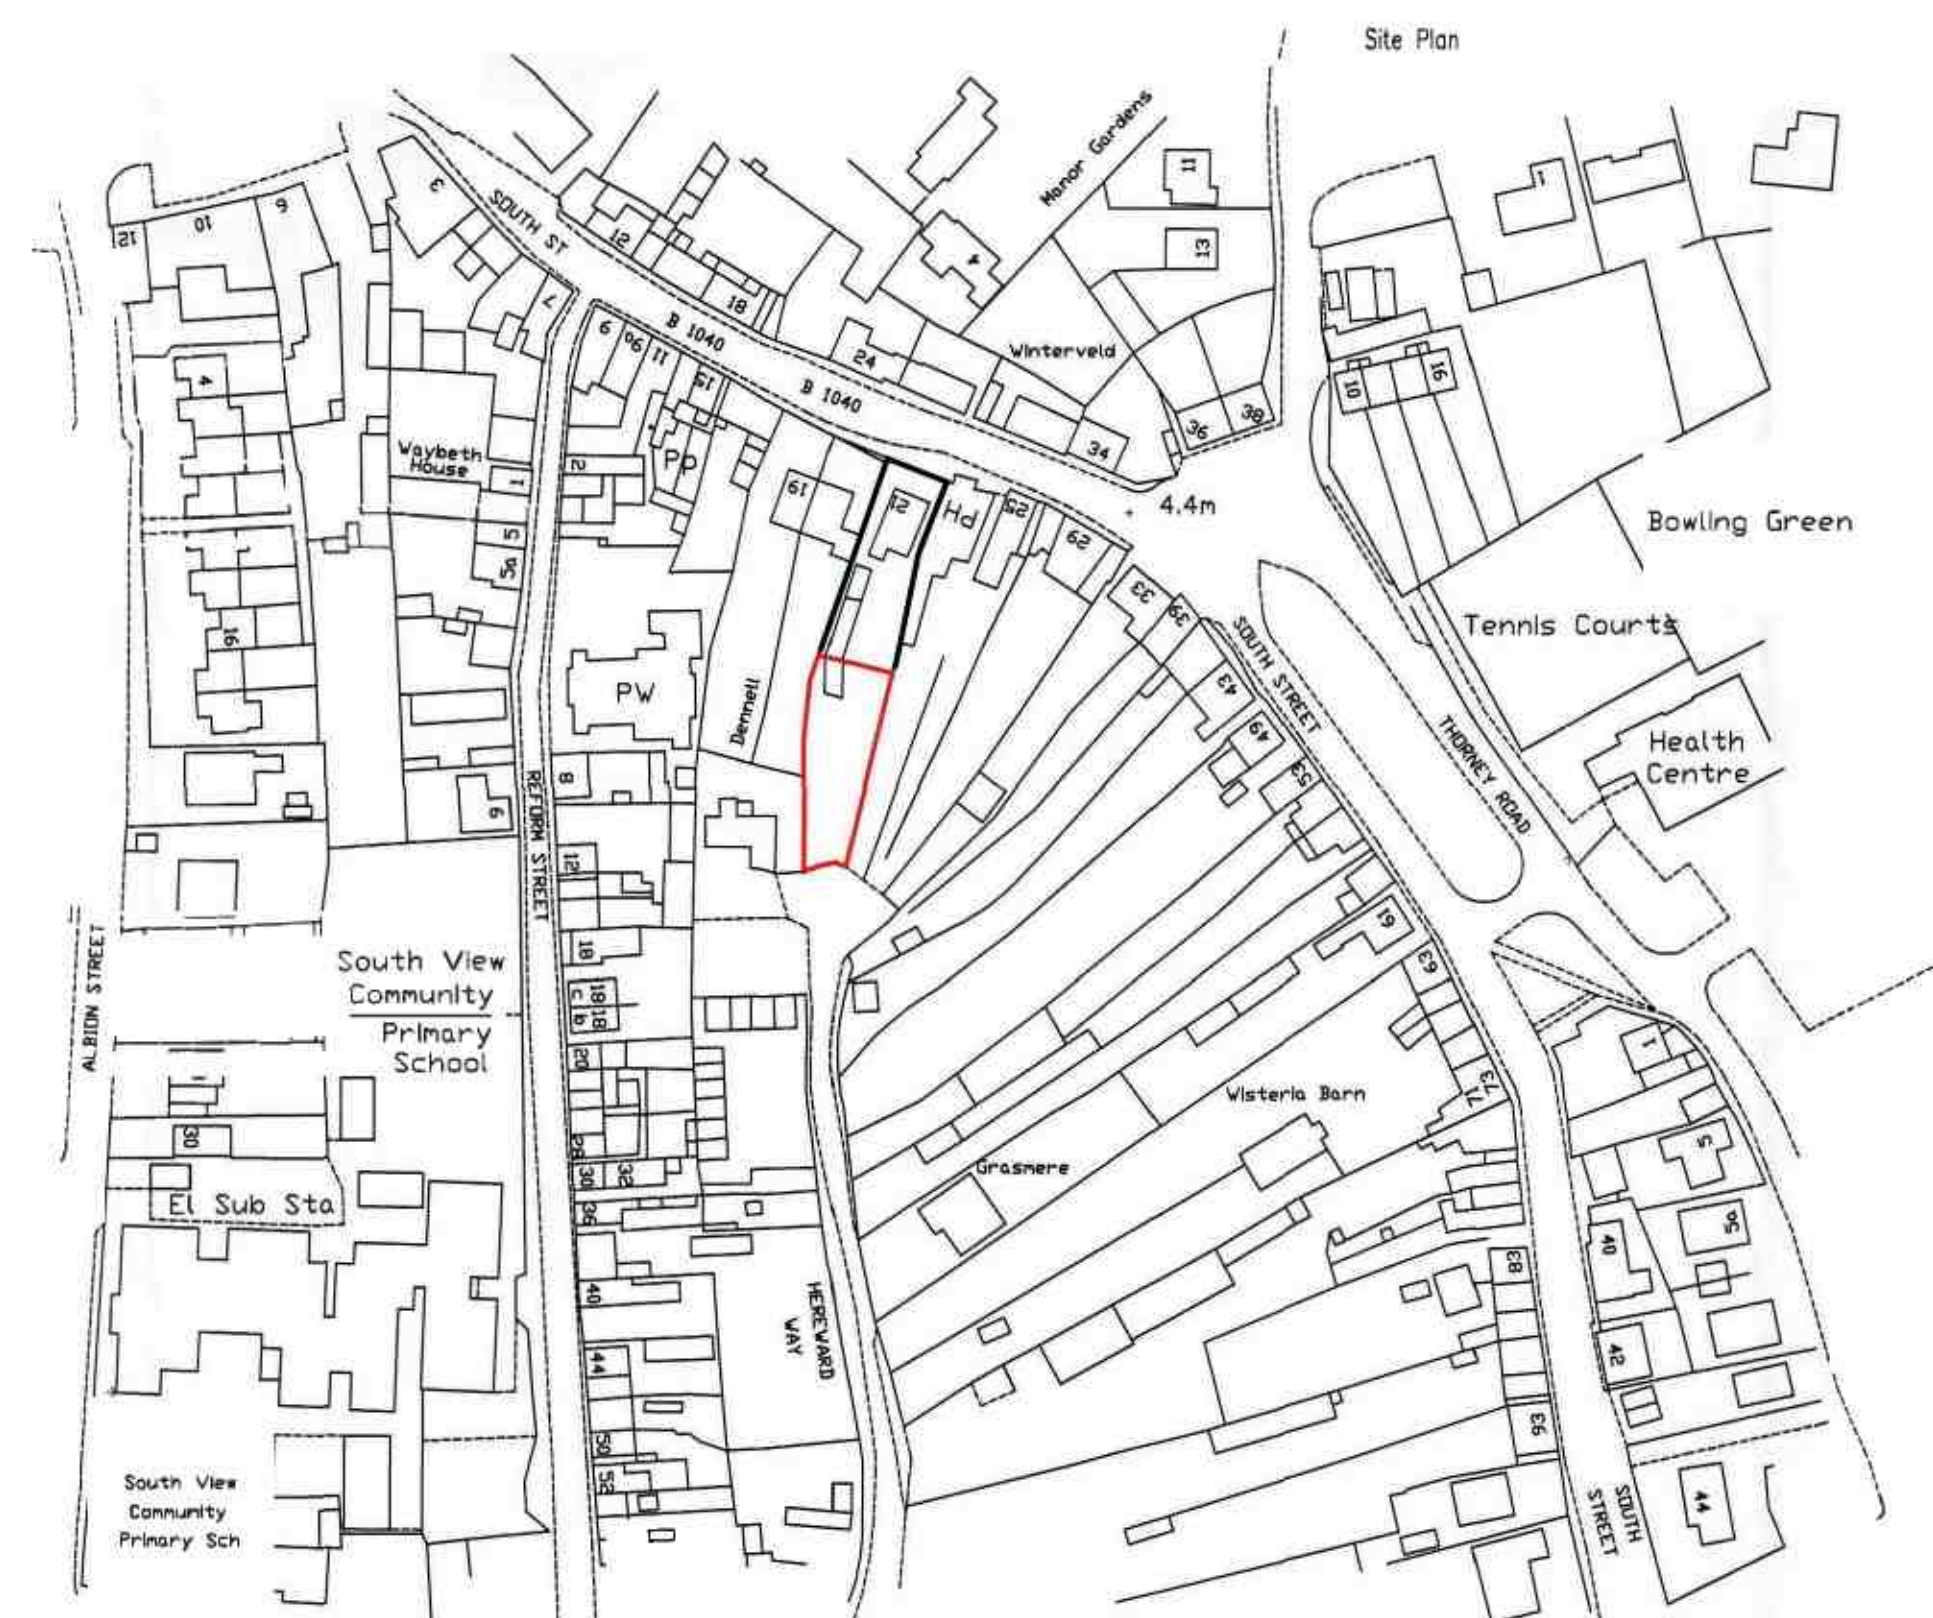


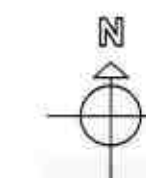

Crown Copyright 2009. All rights reserved. Licence number 100020449

SITE PLAN - 1:1250