
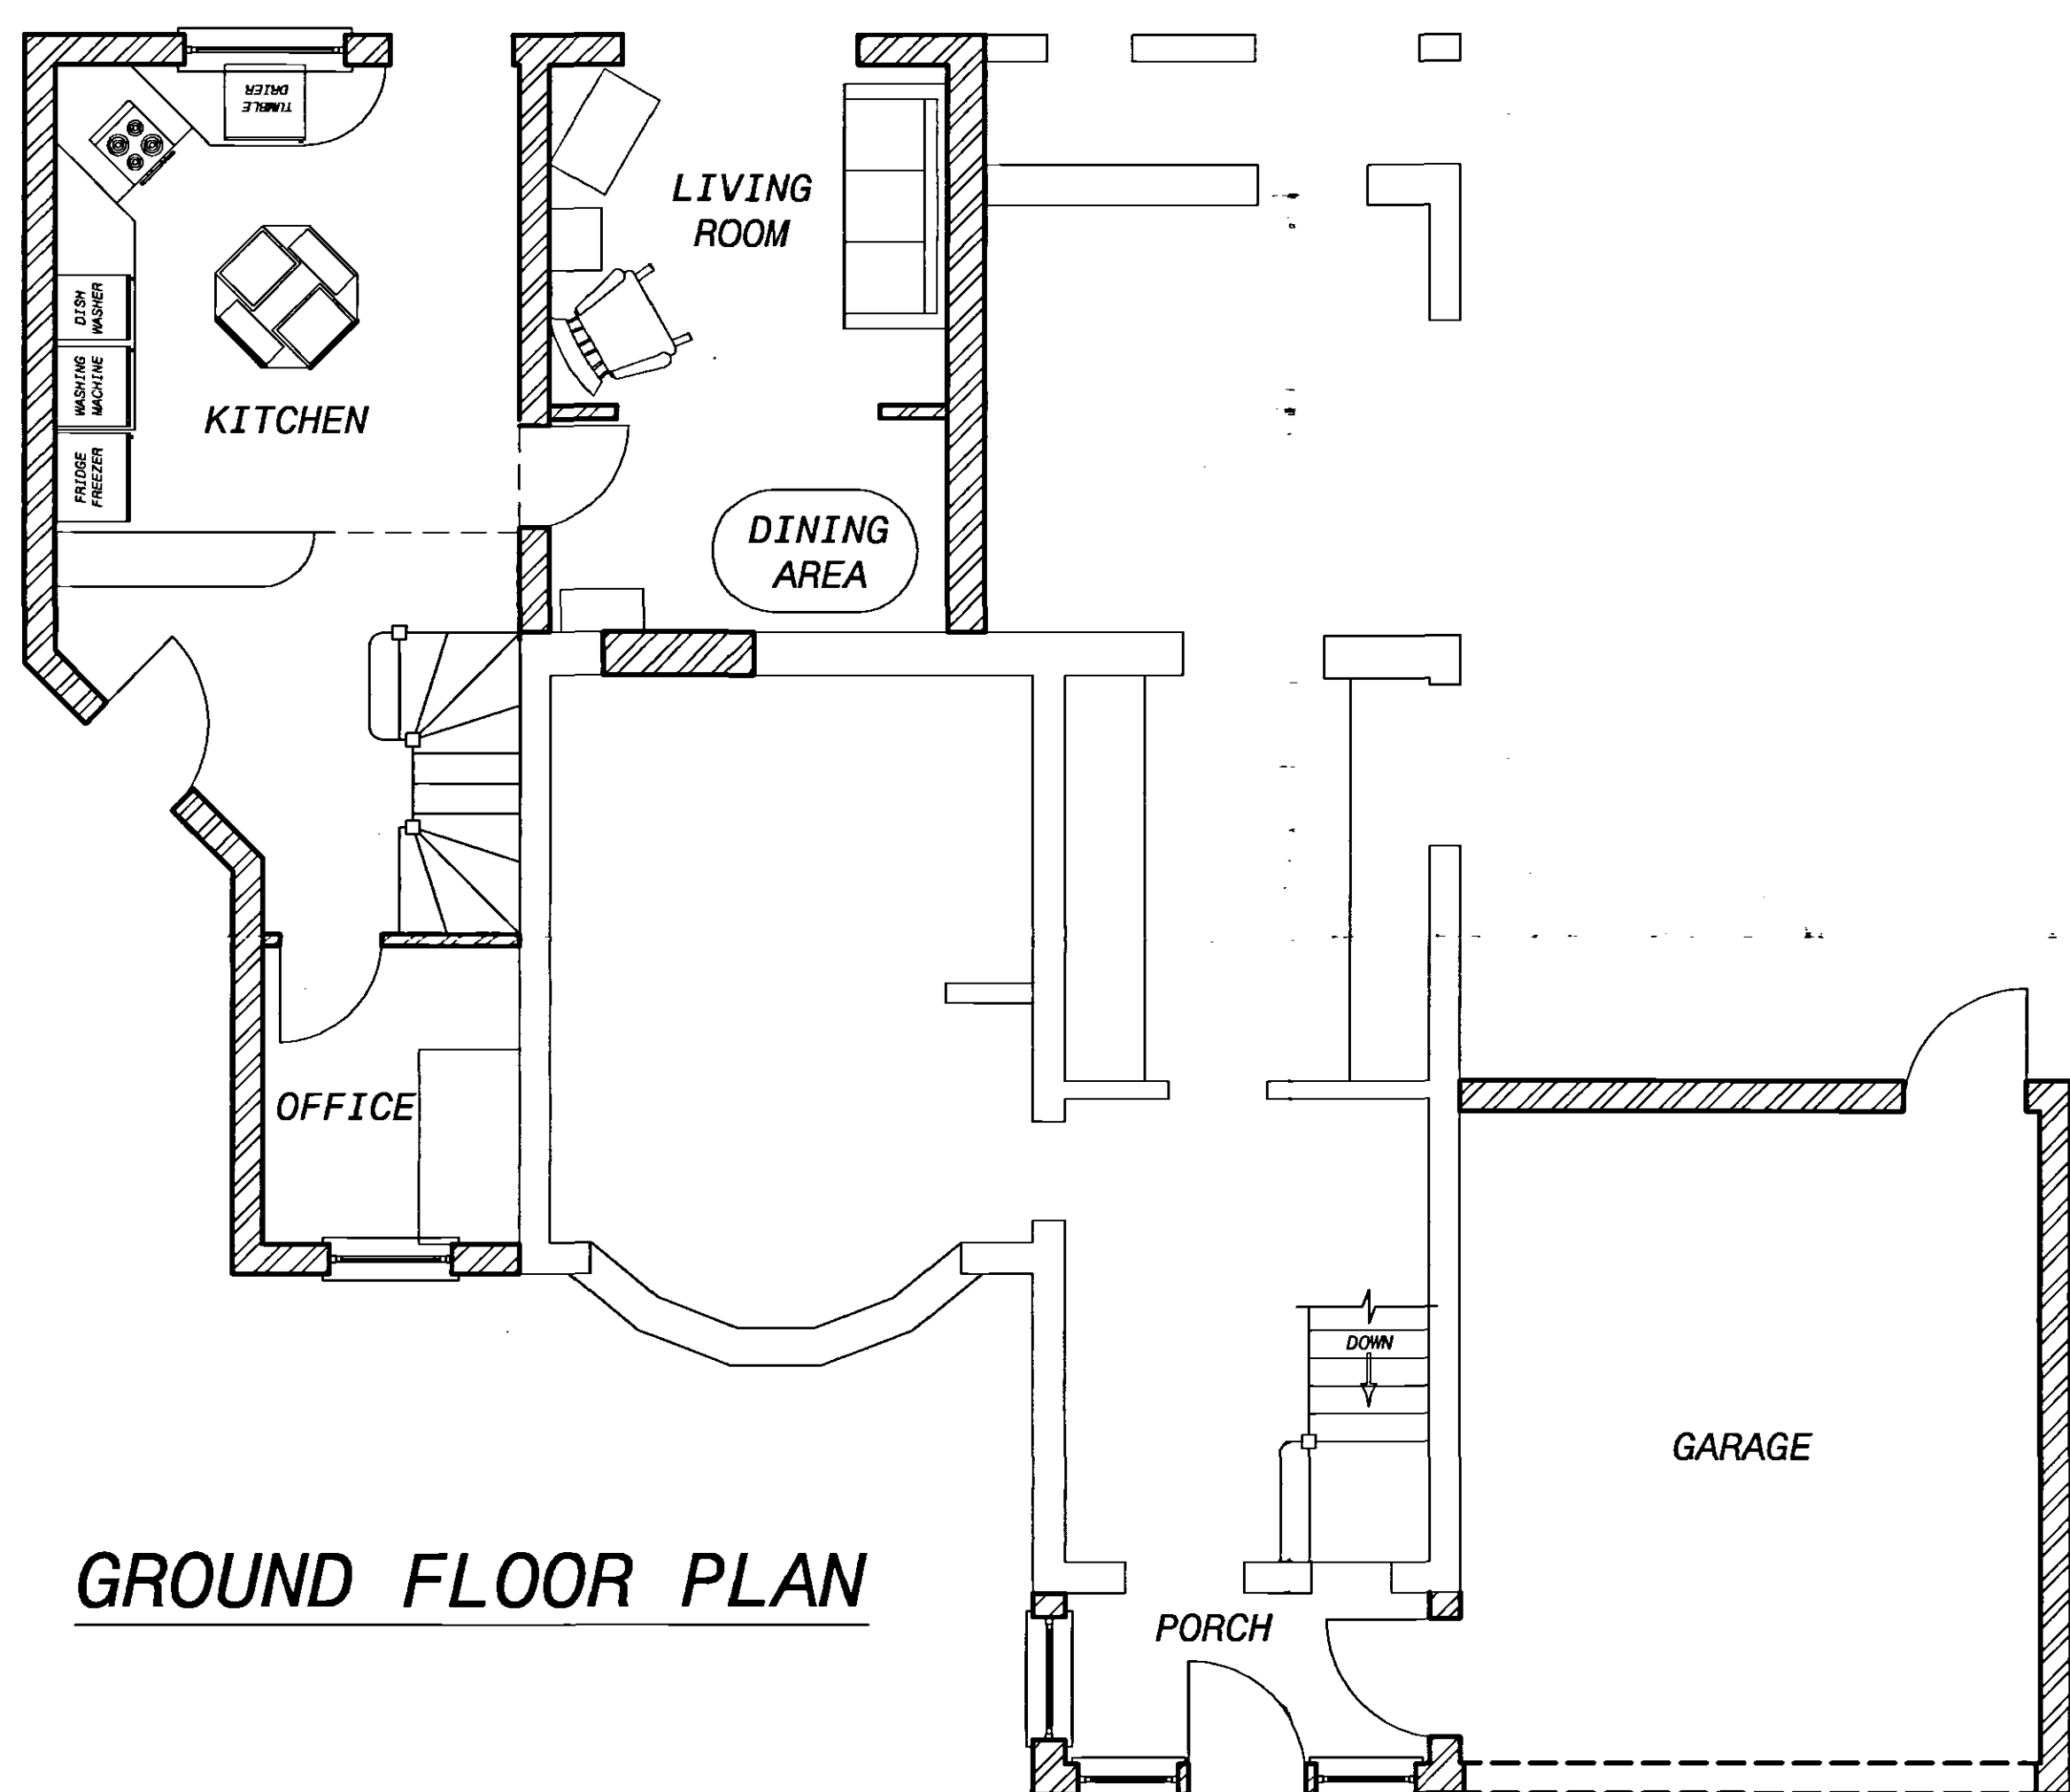


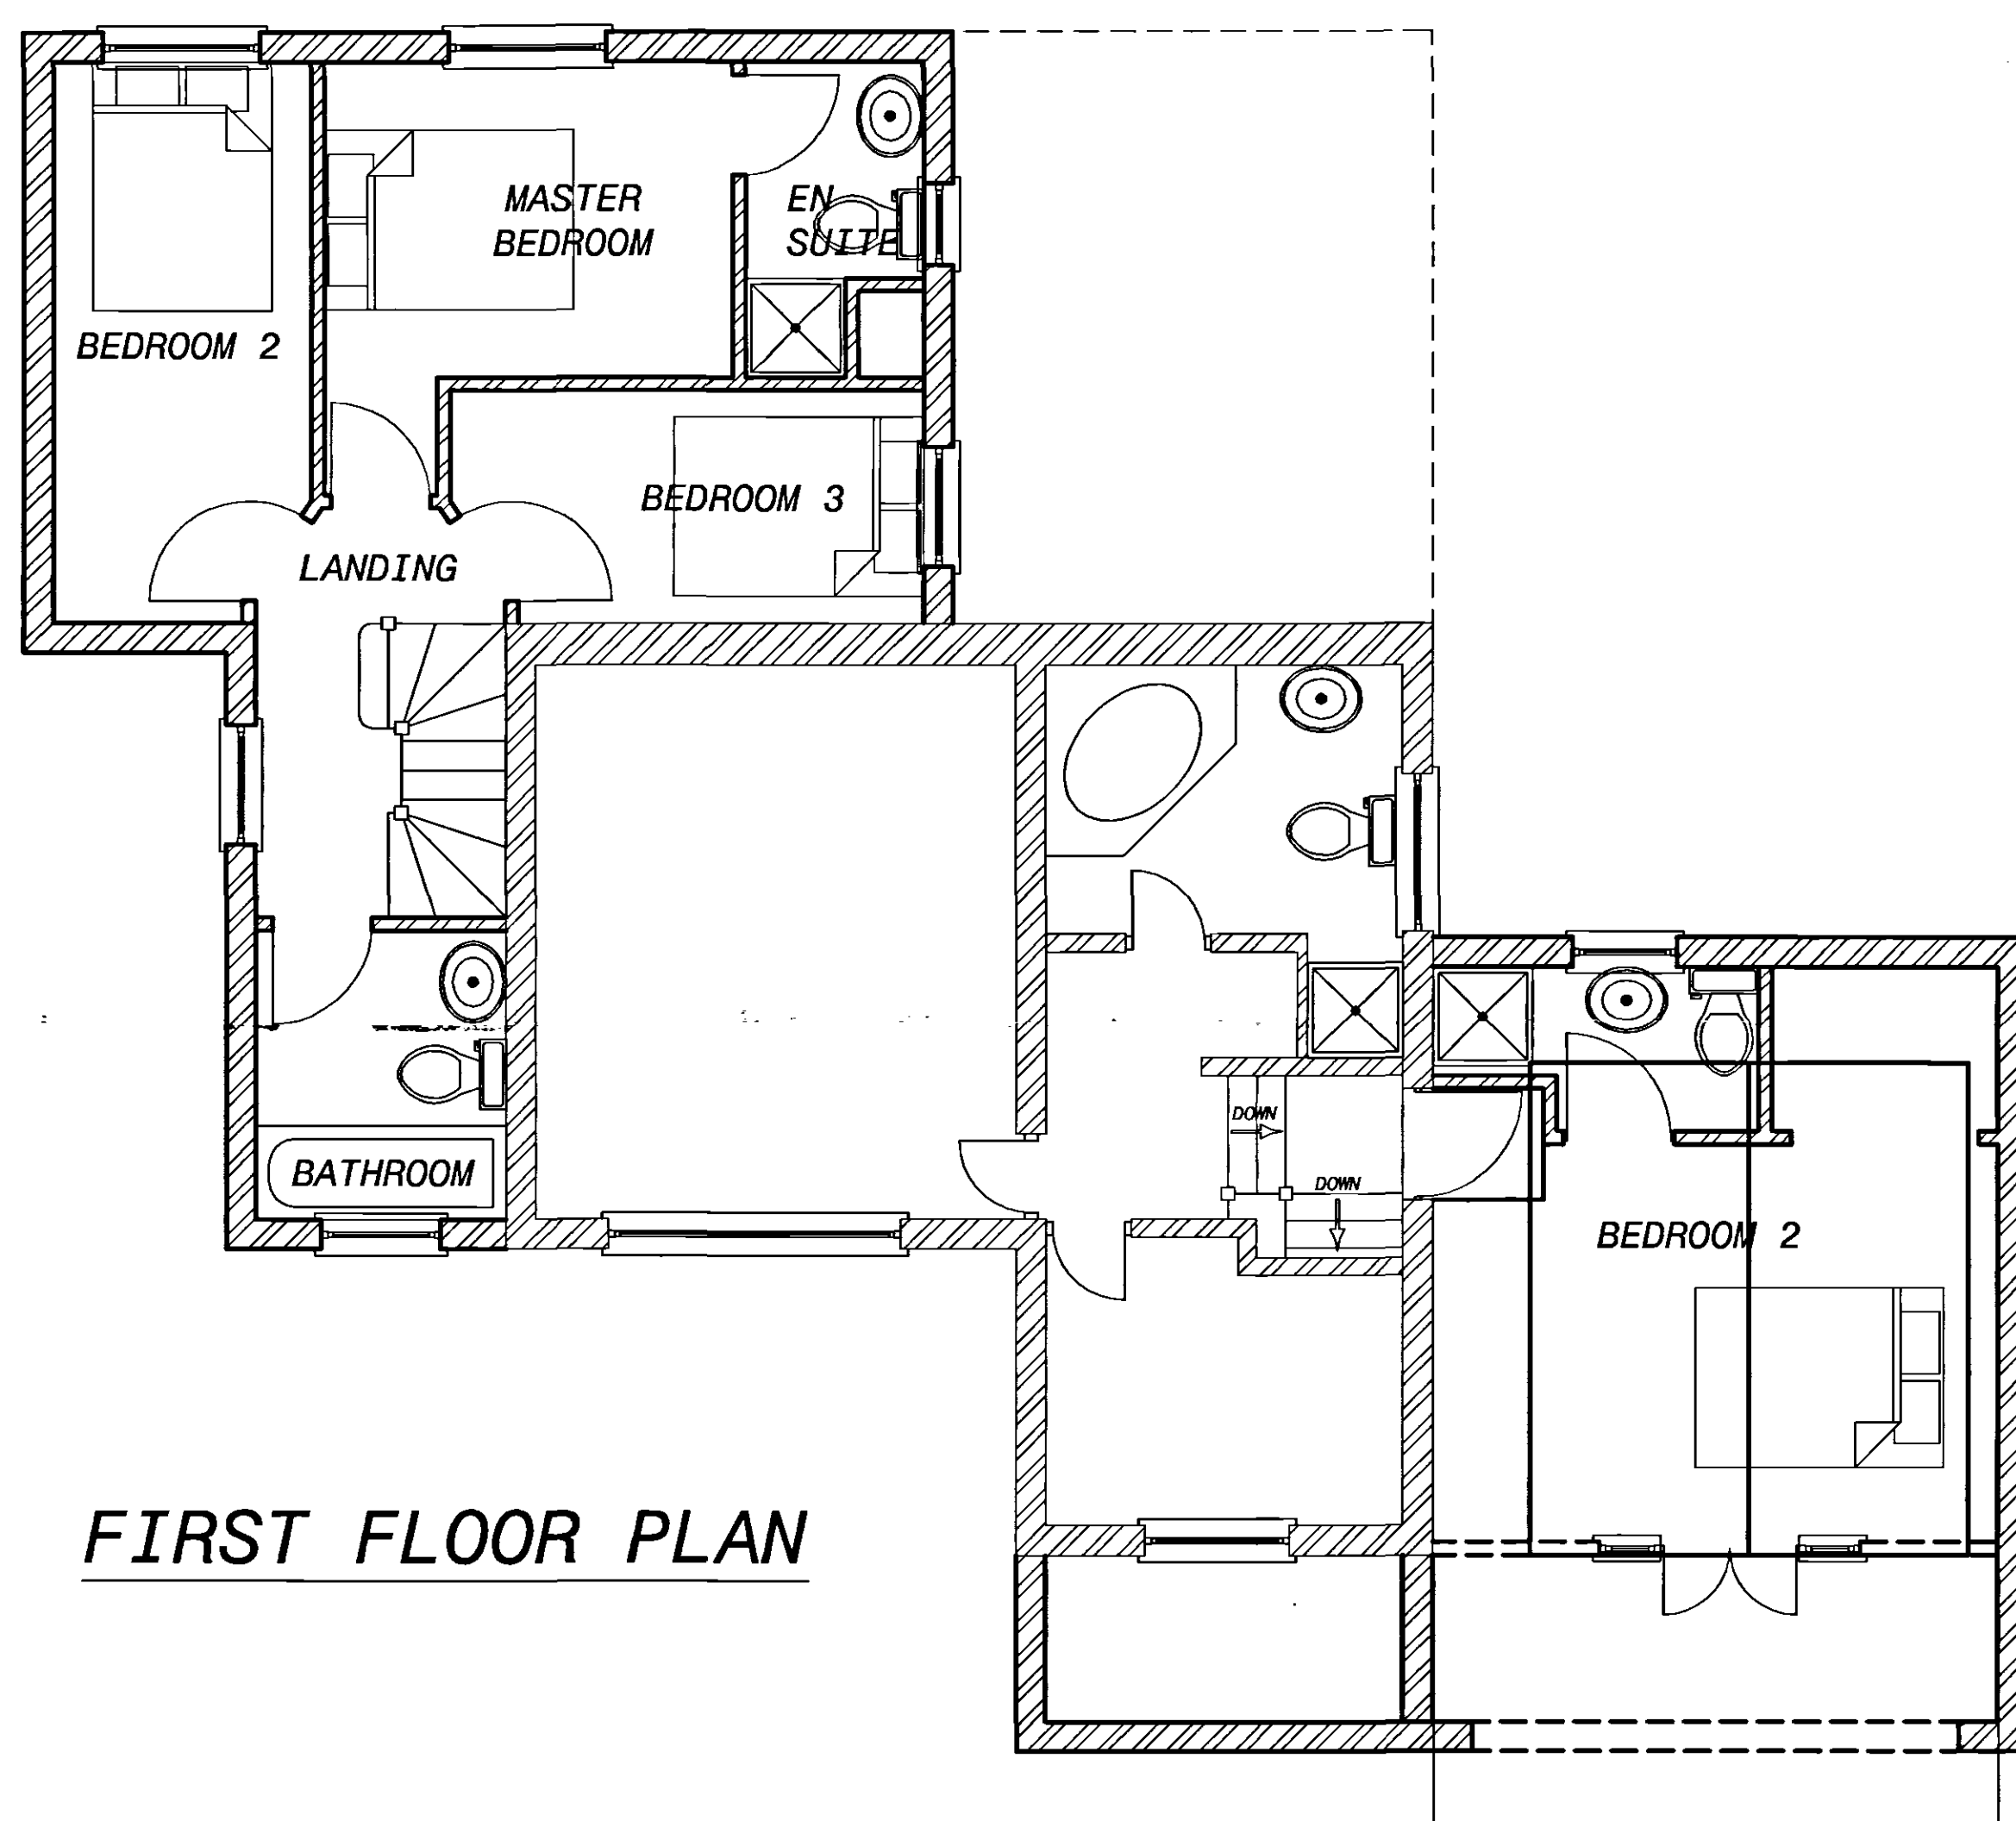

SHDC
Planning & Development
21 MAY 2004
Ref: 67704

<u>Revisions</u>					
<u>Rev</u>	<u>By</u>	<u>Date</u>	<u>Appvd</u>	<u>Description</u>	
<u>Designed</u>	<u>DF/AH</u>	<u>05/04</u>	<u>Eng. Chk</u>	<u>.</u>	<u>.</u>
<u>Drawn</u>	<u>DF/AH</u>	<u>05/04</u>	<u>Approved</u>	<u>.</u>	<u>.</u>

T.J. Designs
D. Finbow 07939 283936

Project

Mr & Mrs Minton
44 POSTLAND ROAD
CROWLAND, PETERBOROUGH
LINCOLNSHIRE. PE6 0JB

PROPOSED LAYOUT

Scale 1:50	Drawing No TJ/GM04/03	Rev.
----------------------	---------------------------------	------