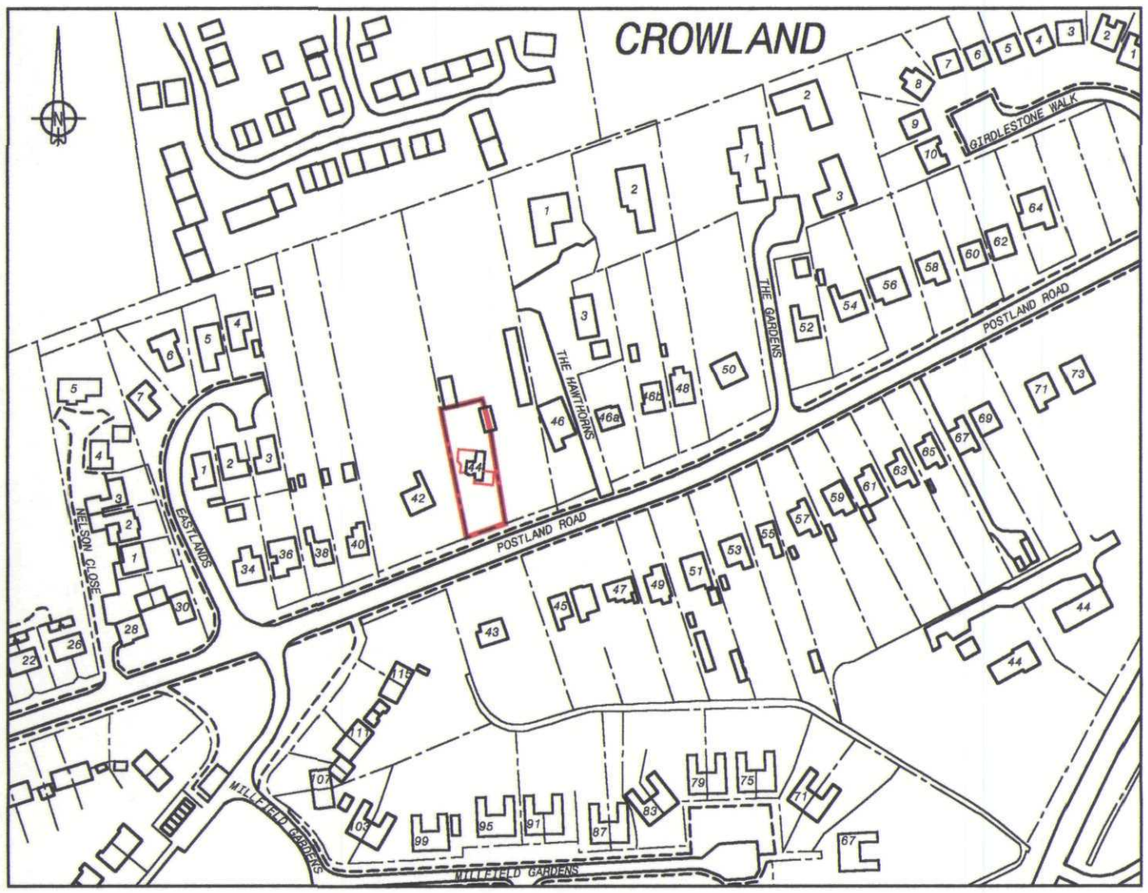

Location Plan

Scale 1:2500

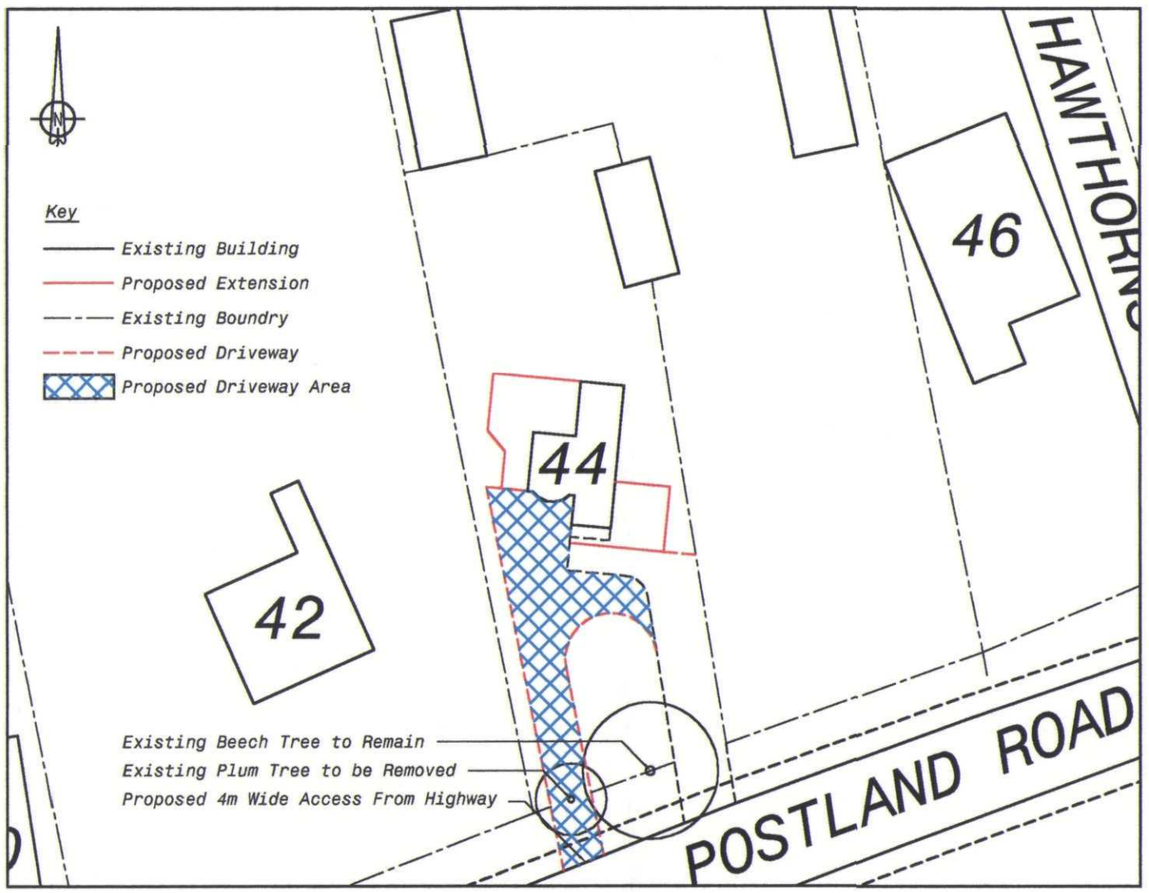

Block Plan

Scale 1:500

SHDC
Planning & Development
2 1 MAY 2004
Ref: 677/04

DETERMINED PLAN

Revisions					
Rev	By	Date	Aprvd	Description	
Designed	DF/AH	05/2004	Eng. Chk		
Drawn	DF/AH	05/2004	Approved		

Project
Mr & Mrs G. V. Minton
44 Postland Road
Crowland

Title
LOCATION & BLOCK PLAN

T.J. Designs
D. Finbow 07939 283936

Scale	Drawing No	Rev.
AS SHOWN	TJ/GM04/05	