


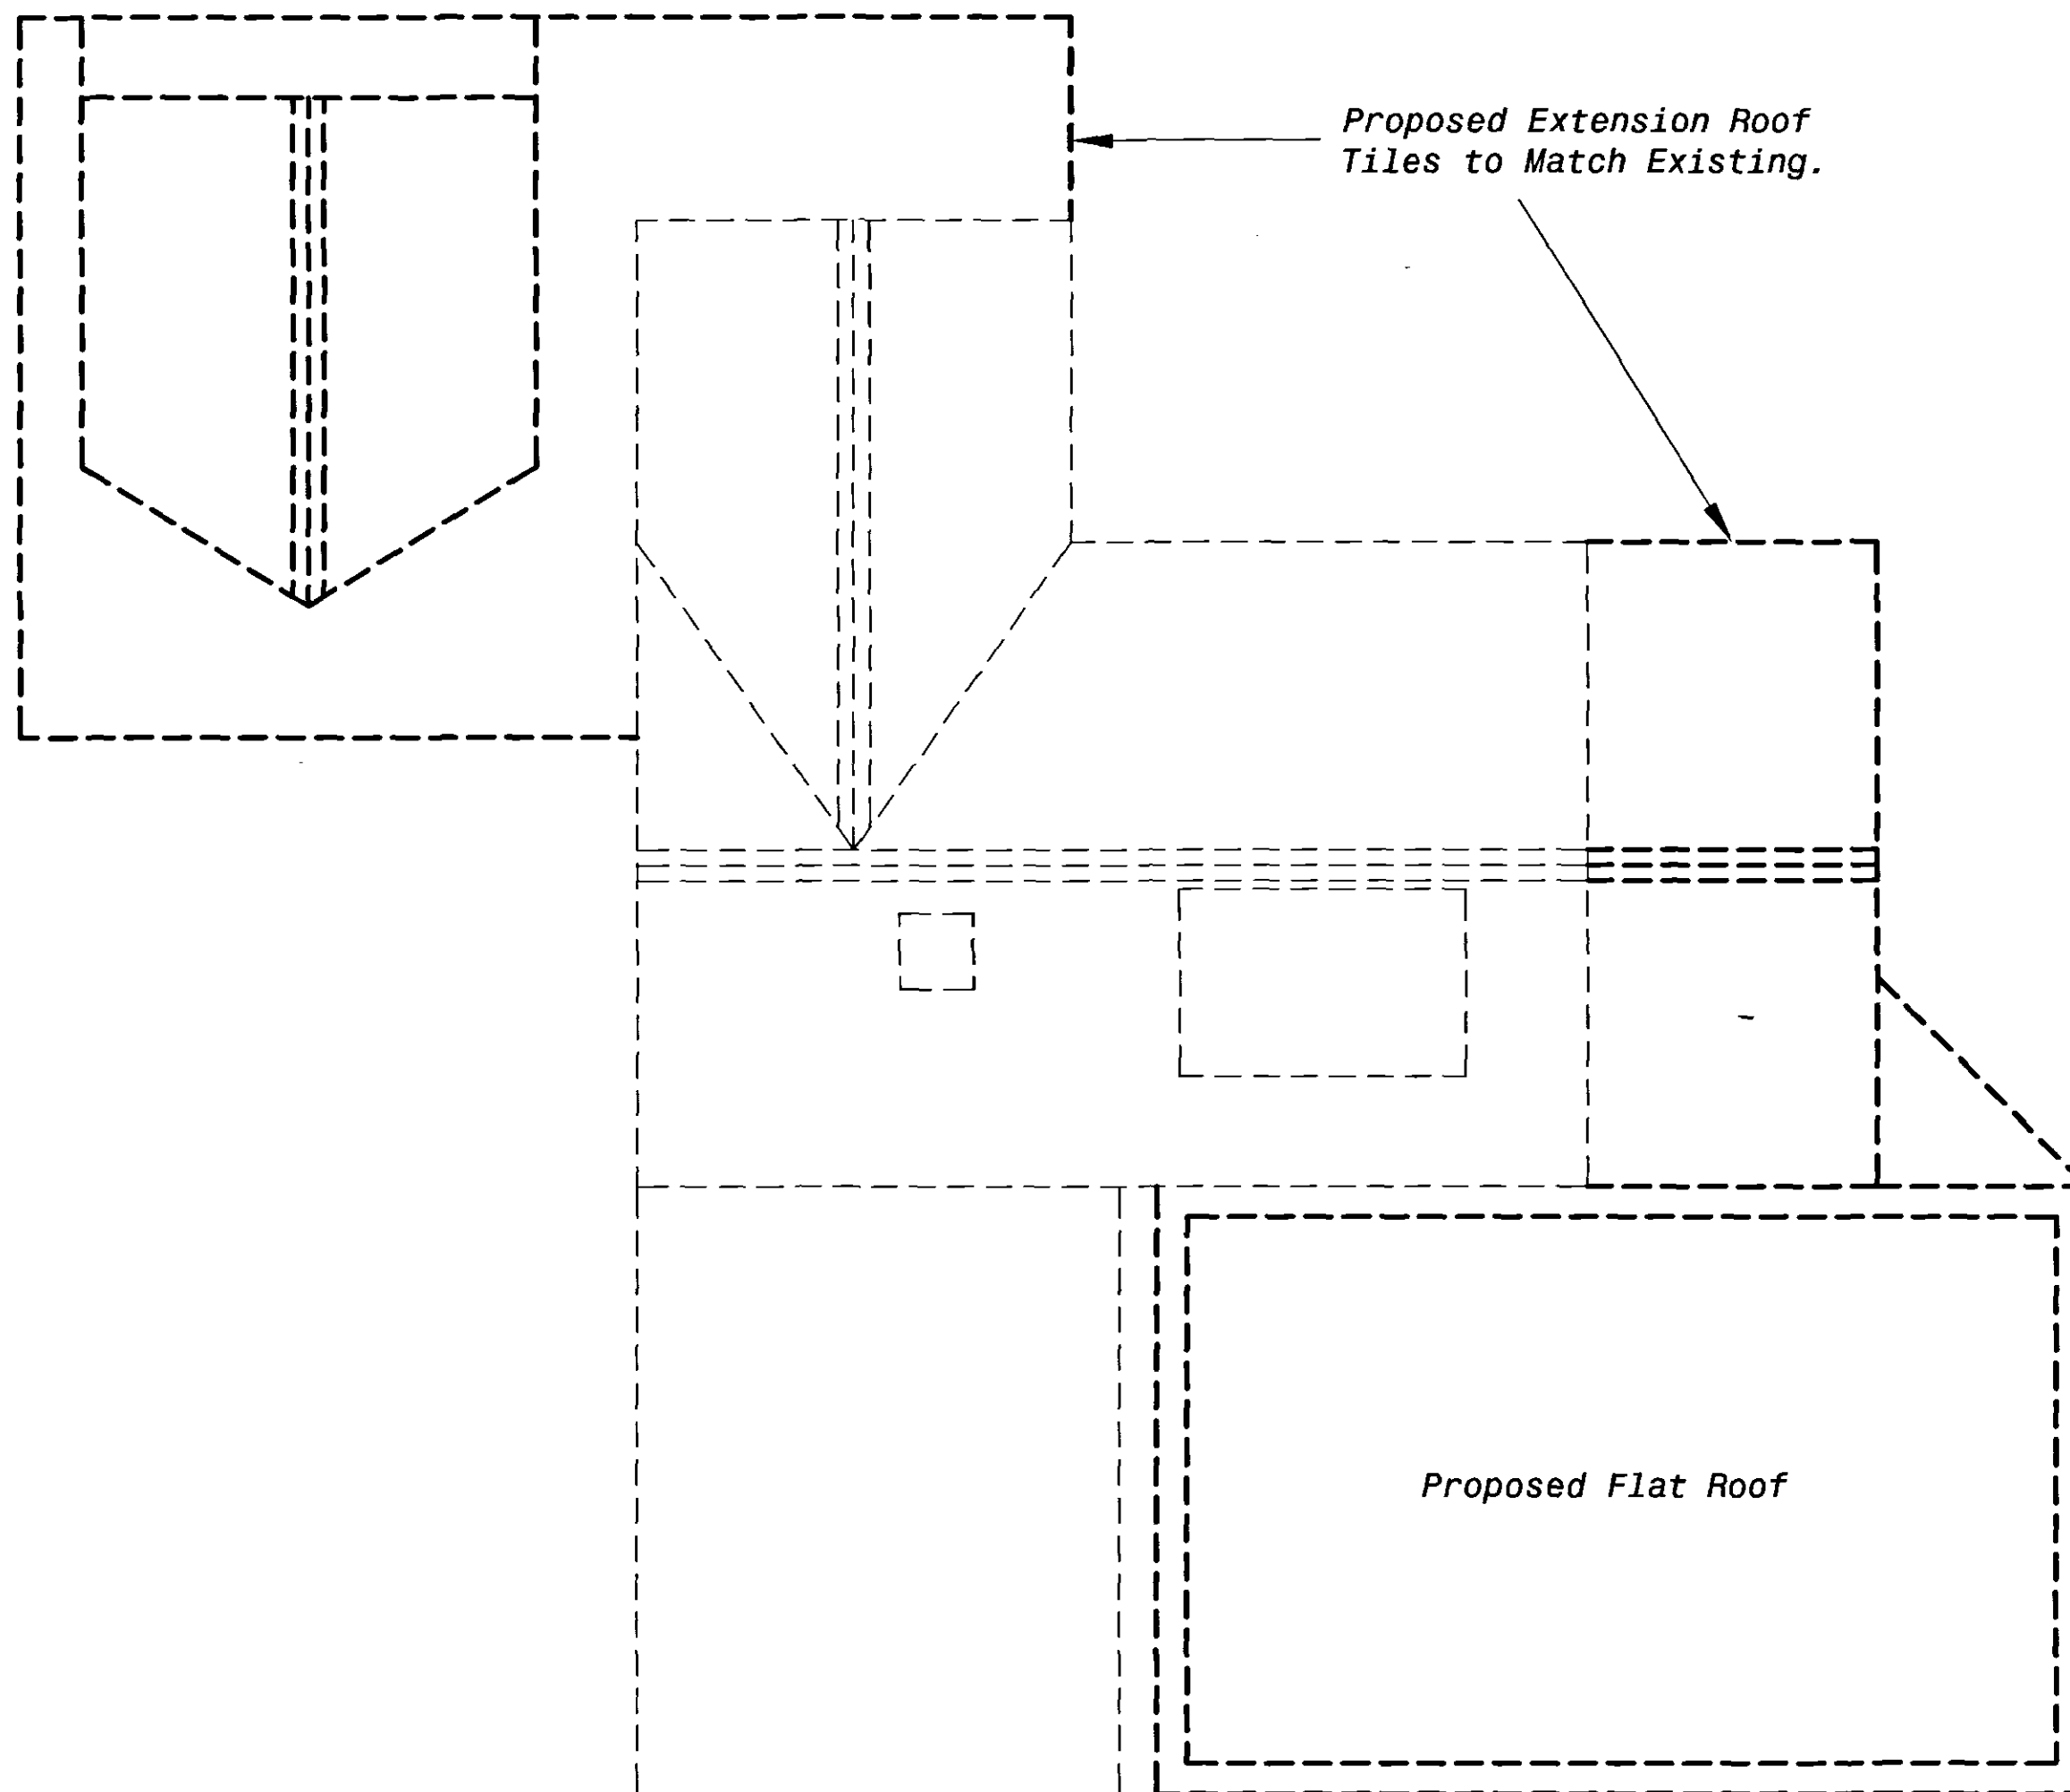

ROOF LAYOUT

SHDC
Planning & Development
21 MAY 2004
Ref: 677/04

**DETERMINED
PLAN**

Revisions					
Rev	By	Date	Aprvd	Description	
Designed	DF/AH	05/04	Eng. Chk		
Drawn	DF/AH	05/04	Approved		

T.J. Designs
D. Finbow 07939 283936

Project
Mr & Mrs Minton
44 POSTLAND ROAD
CROWLAND, PETERBOROUGH
LINCOLNSHIRE. PE6 0JB

Title
PROPOSED ROOF LAYOUT

Scale	Drawing No	Rev.
1:50	TJ/GM04/04	