

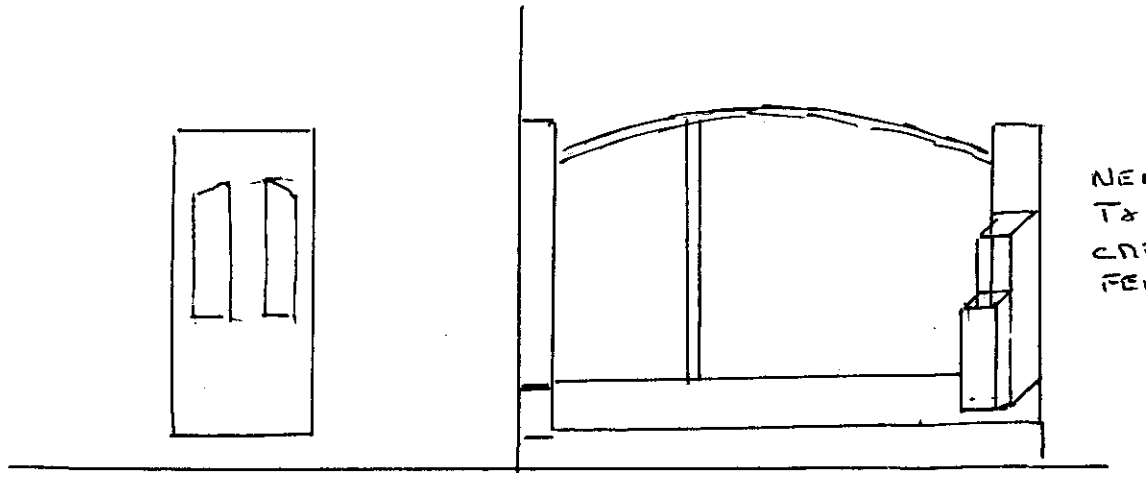



NEW WOOD
T & G ON WOOD FRAME
CREASOTE FINISH TO MATCH
FENCE

VIEW NORTH

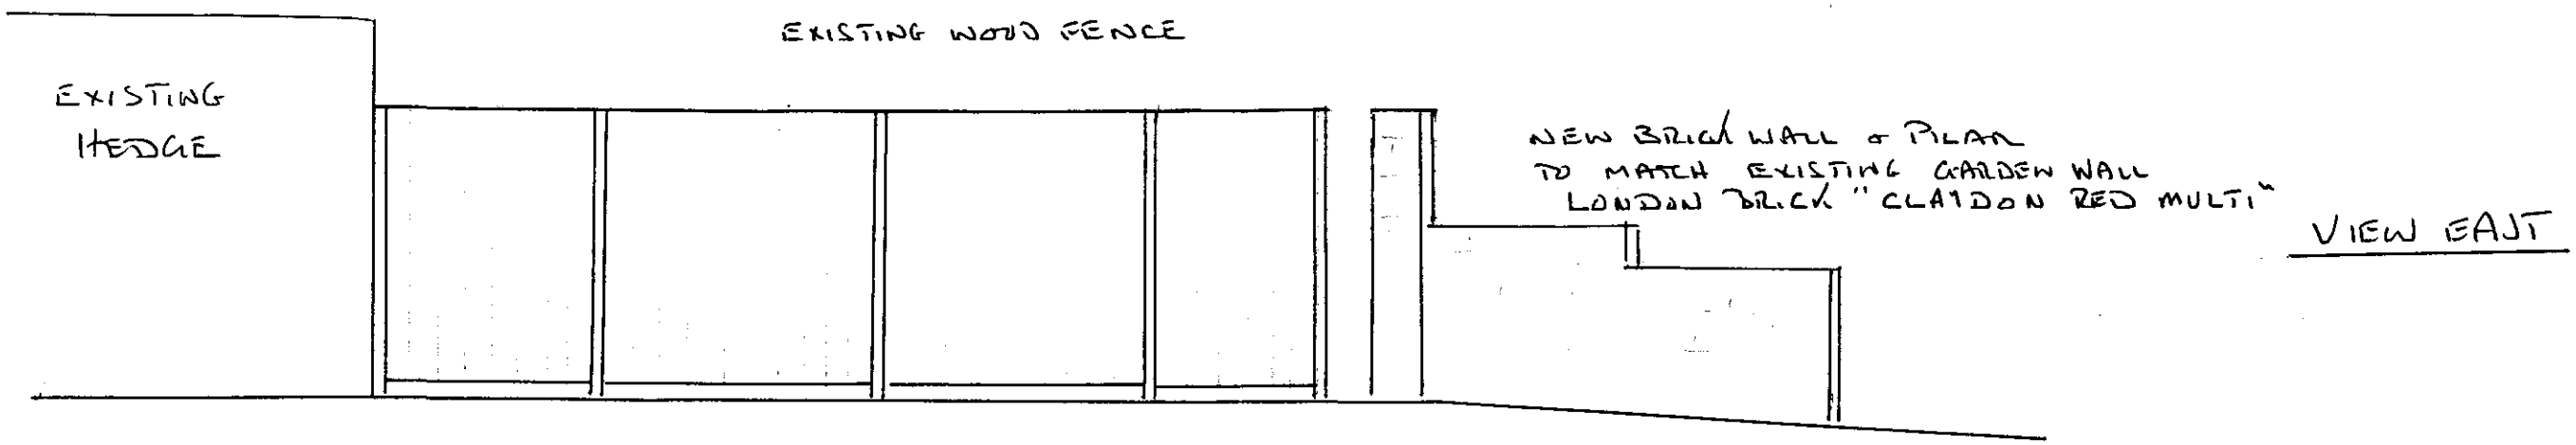

VIEW EAST

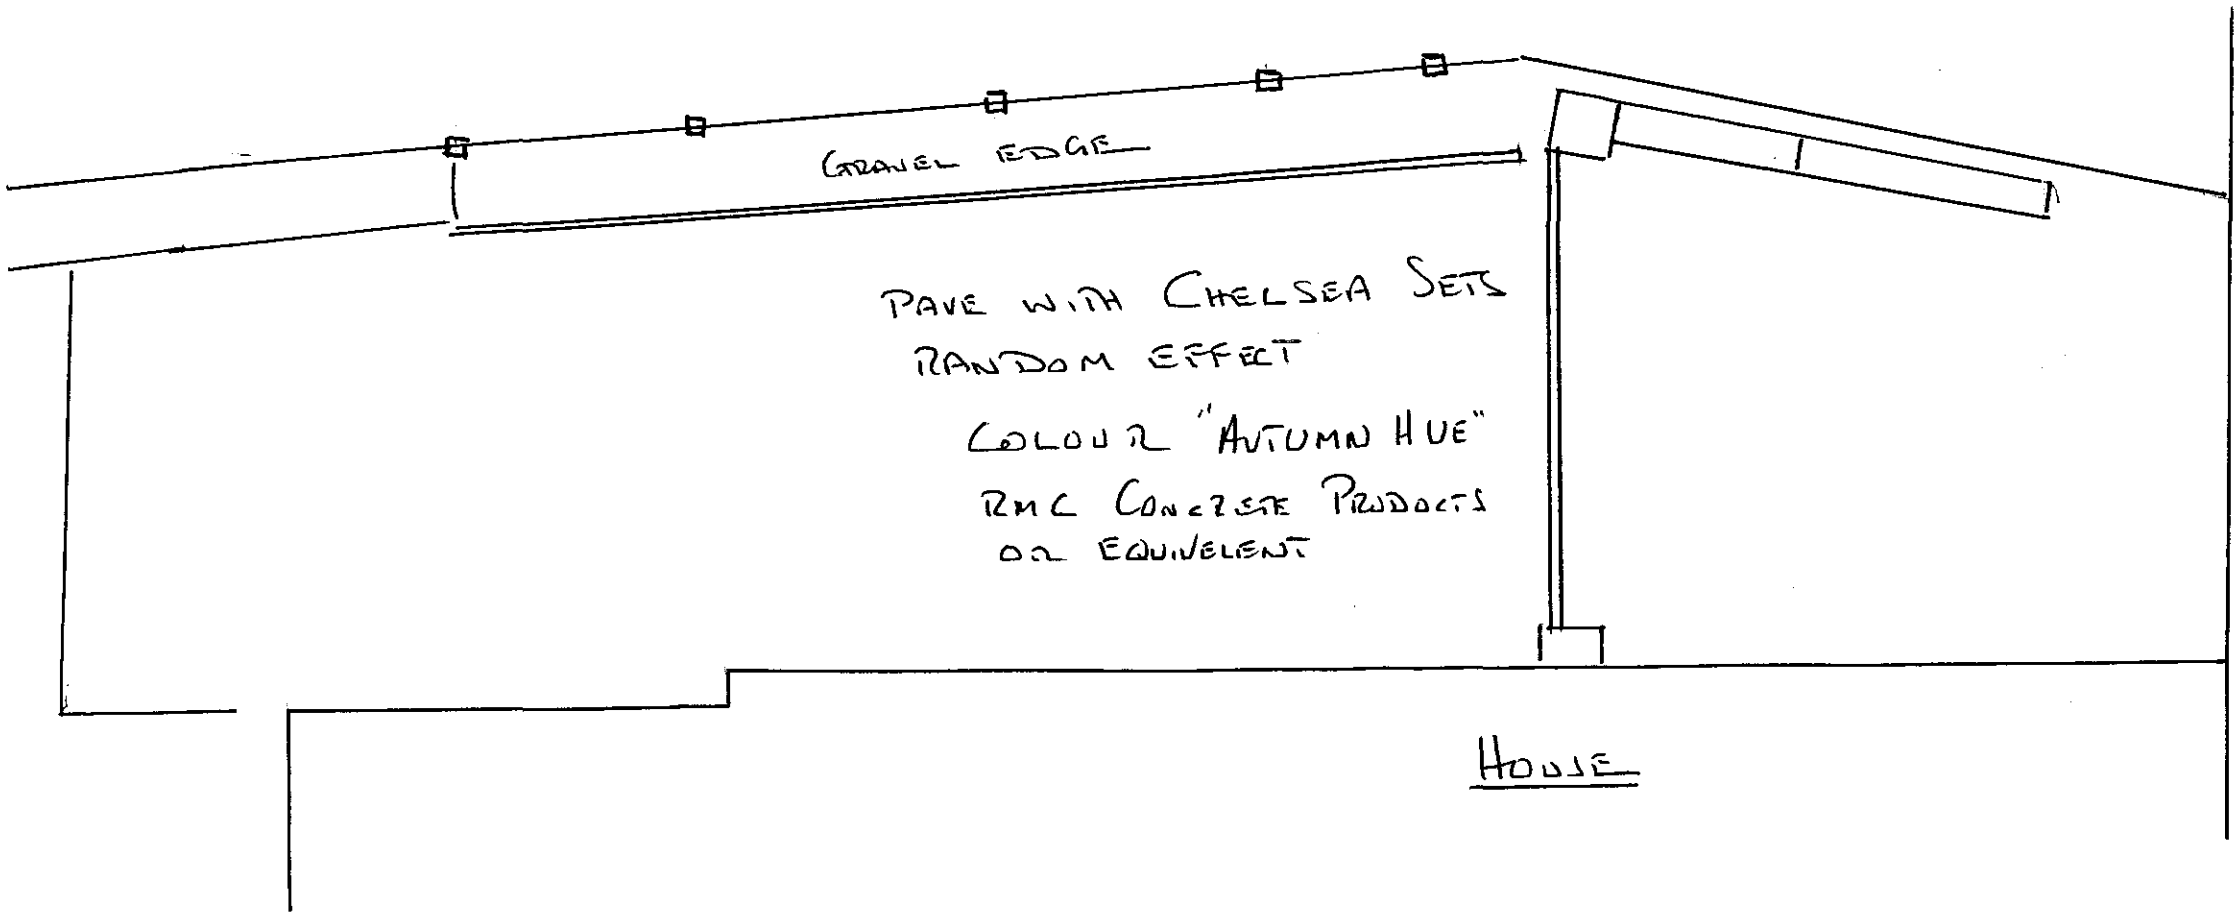

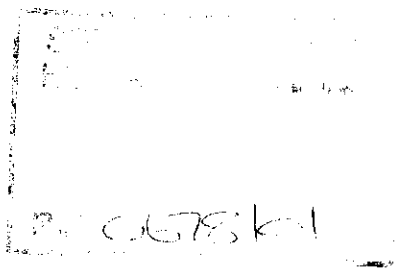


PLAN VIEW


PROPOSED NEW
FRONT & SIDE TO 45
WEST STREET

SCALE 1:50


29/5/01

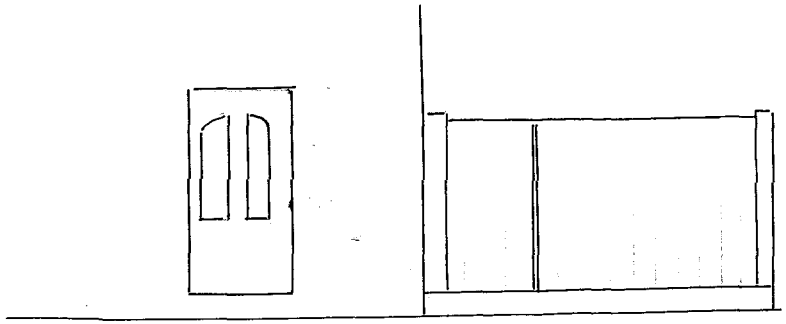

VIEW NORTH

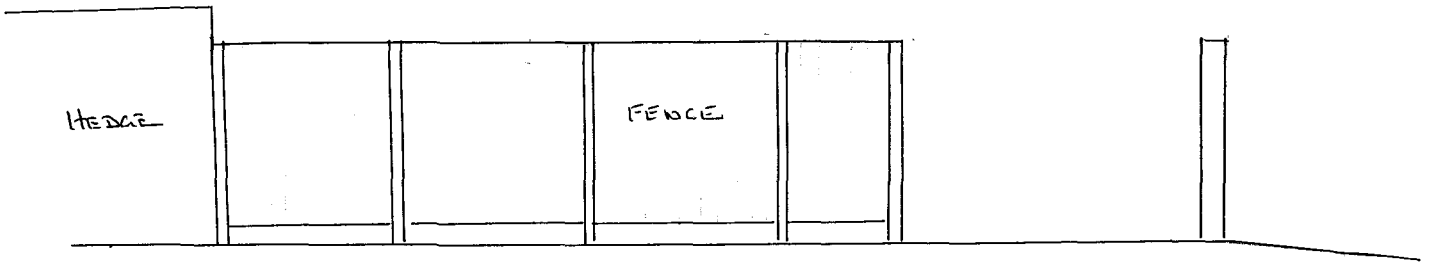

VIEW EAST

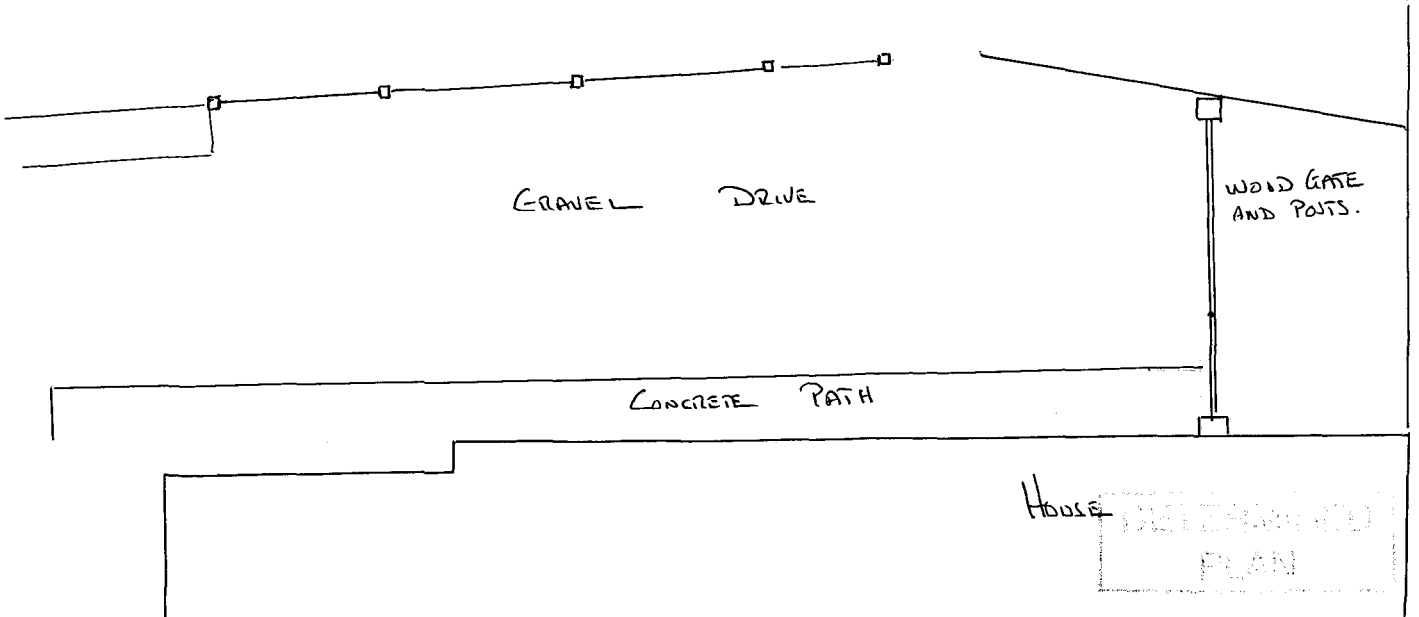

VIEW PLAN

PRESENT SITE PL

D.H. 29/