




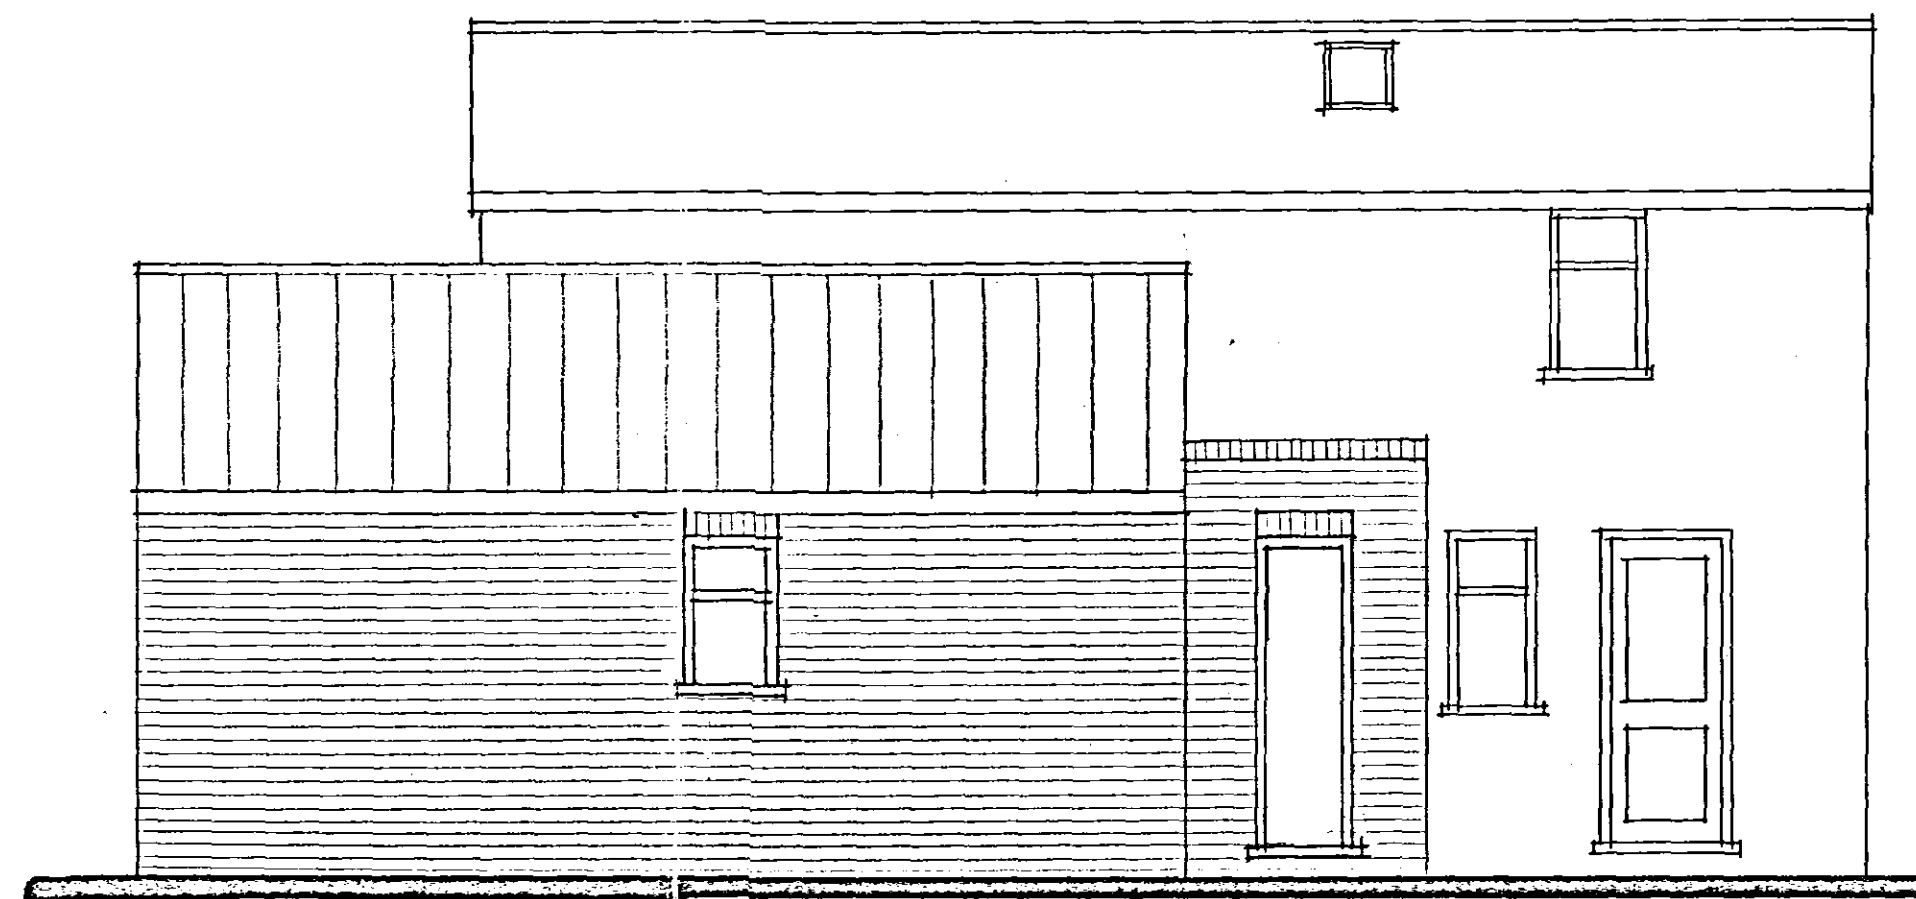


REAR

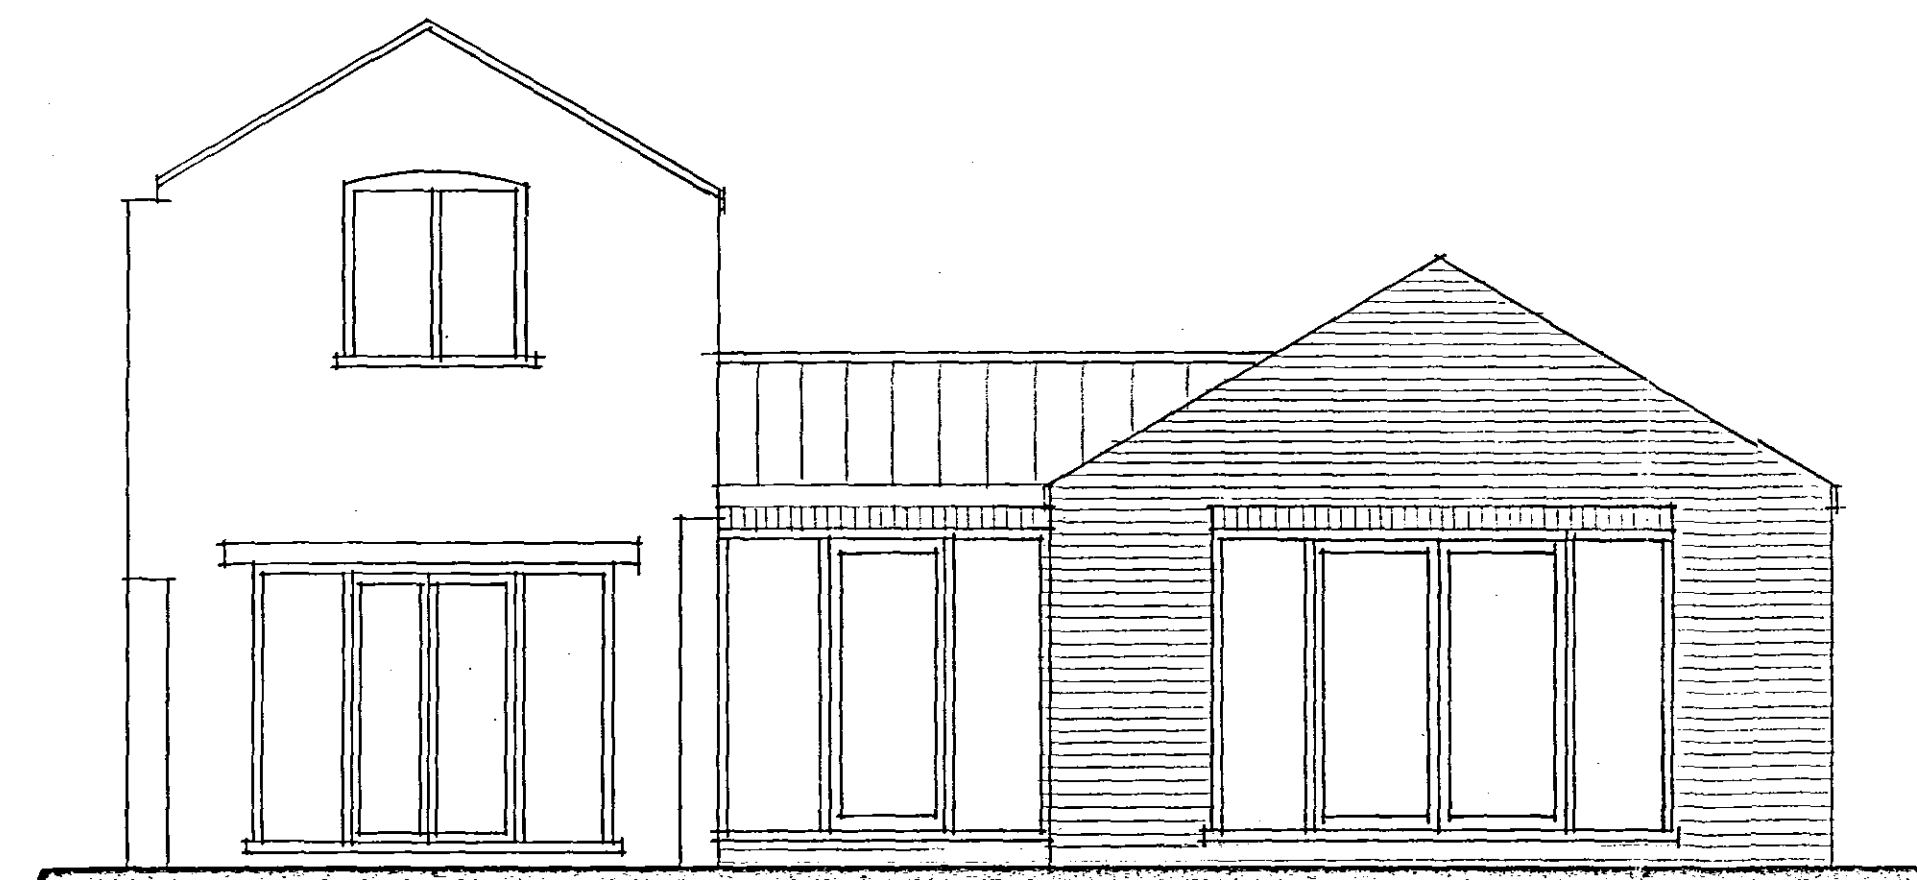

SIDE

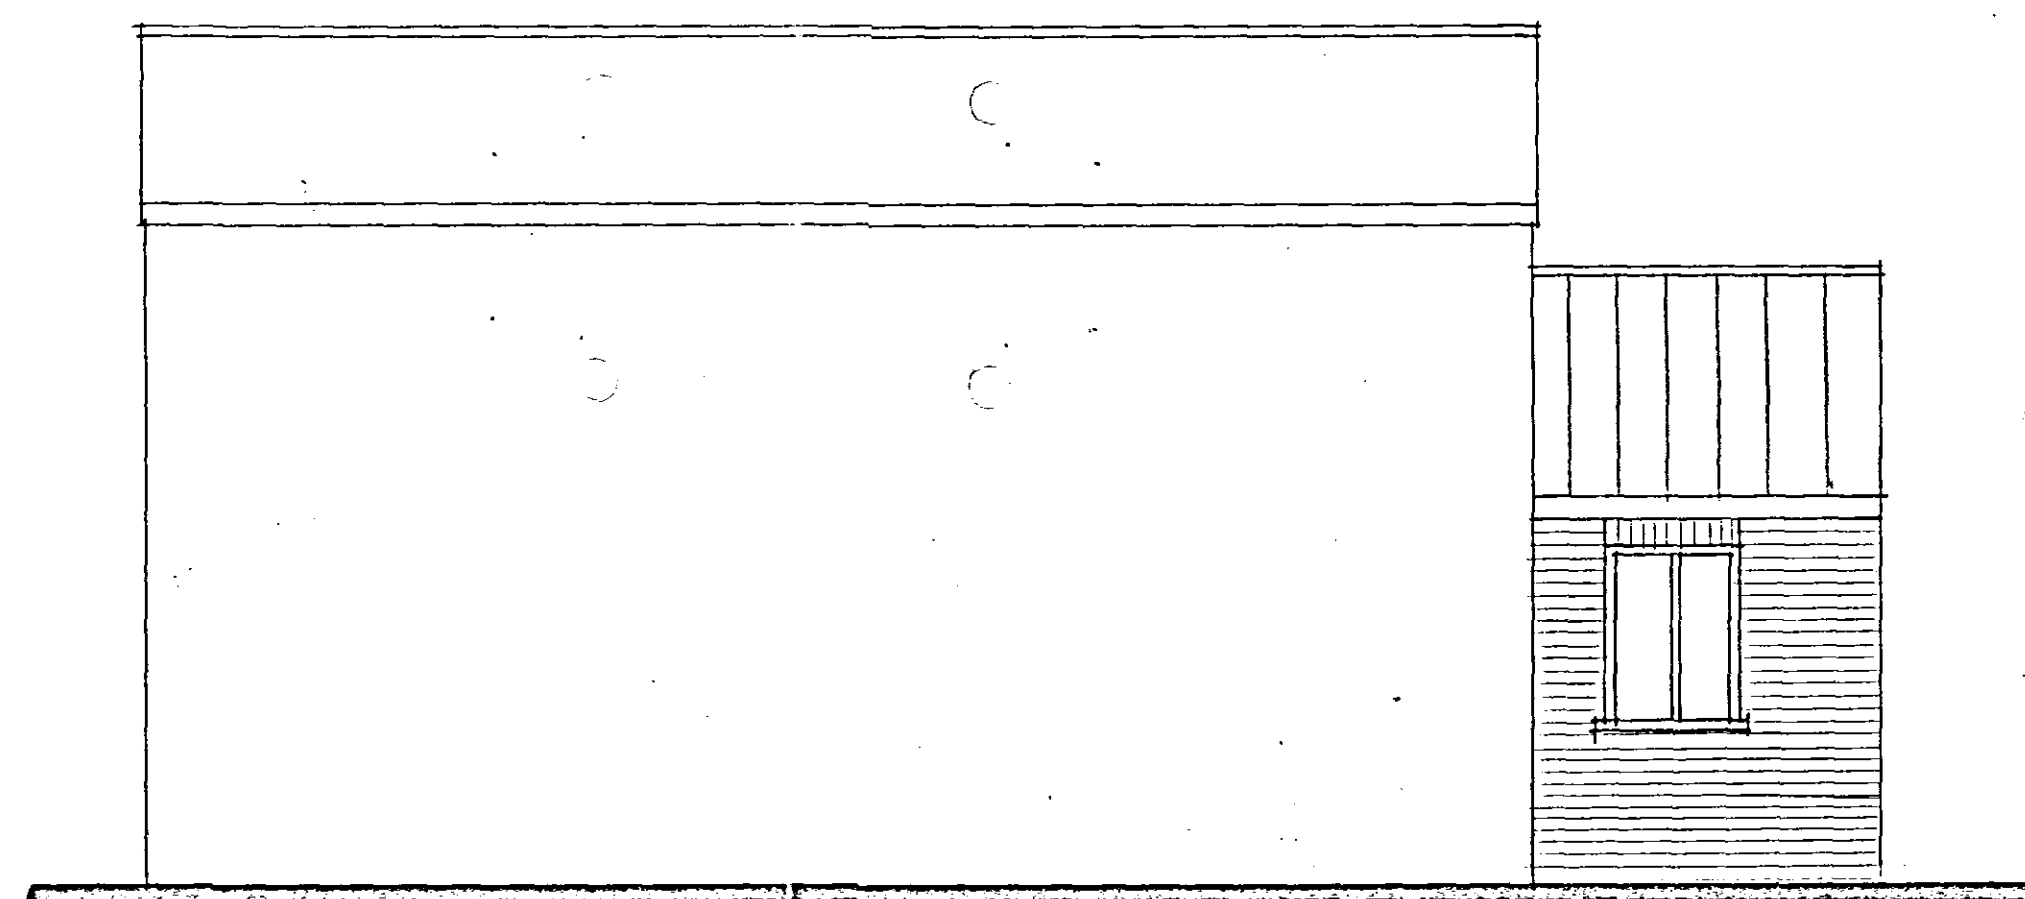

FRONT

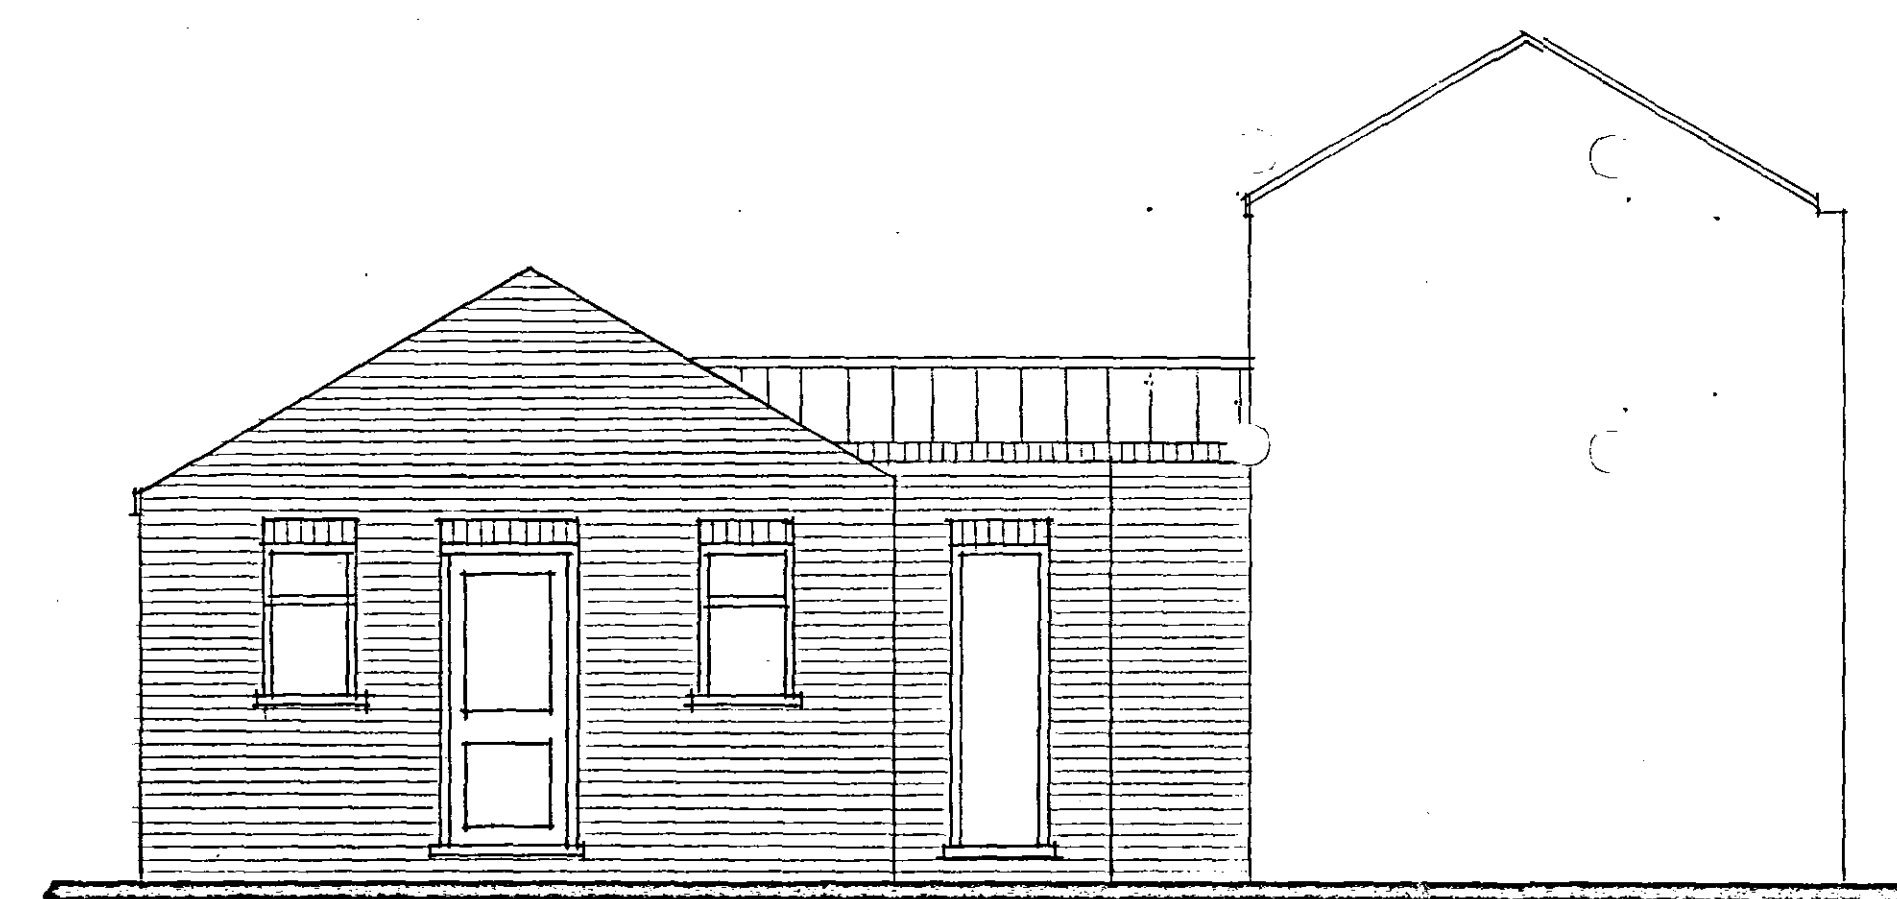

SIDE

Status
DESIGN
CONSULTANTS IN ARCHITECTURE & PLANNING

PROPOSED CONVERSION &
EXTENSION OFF FORMER POST
OFFICE SORTING OFFICE INTO
DWELLING AT No. 6
THE AVIARY, REFORM STREET,
CROWLAND FOR

MRS. J. HUNTER.

ELEVATIONS AS PROPOSED

1:50

SD08-018/6

JULY-08

B.GILHAM.

