



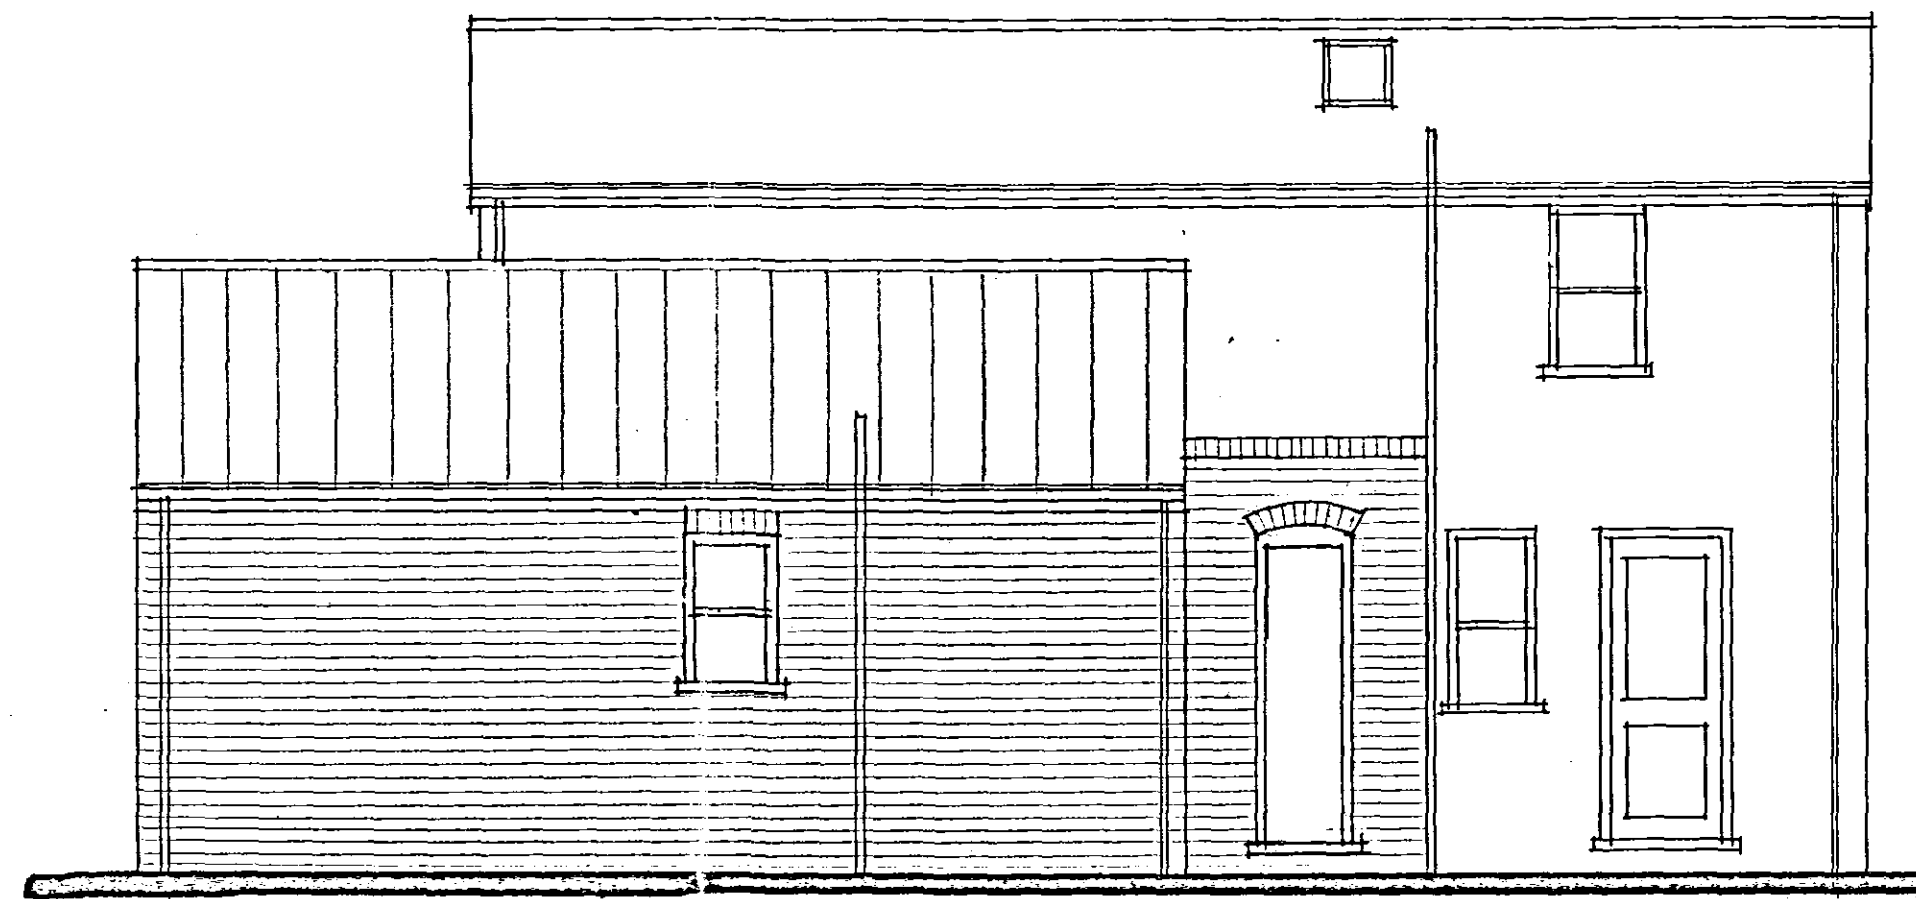


REAR

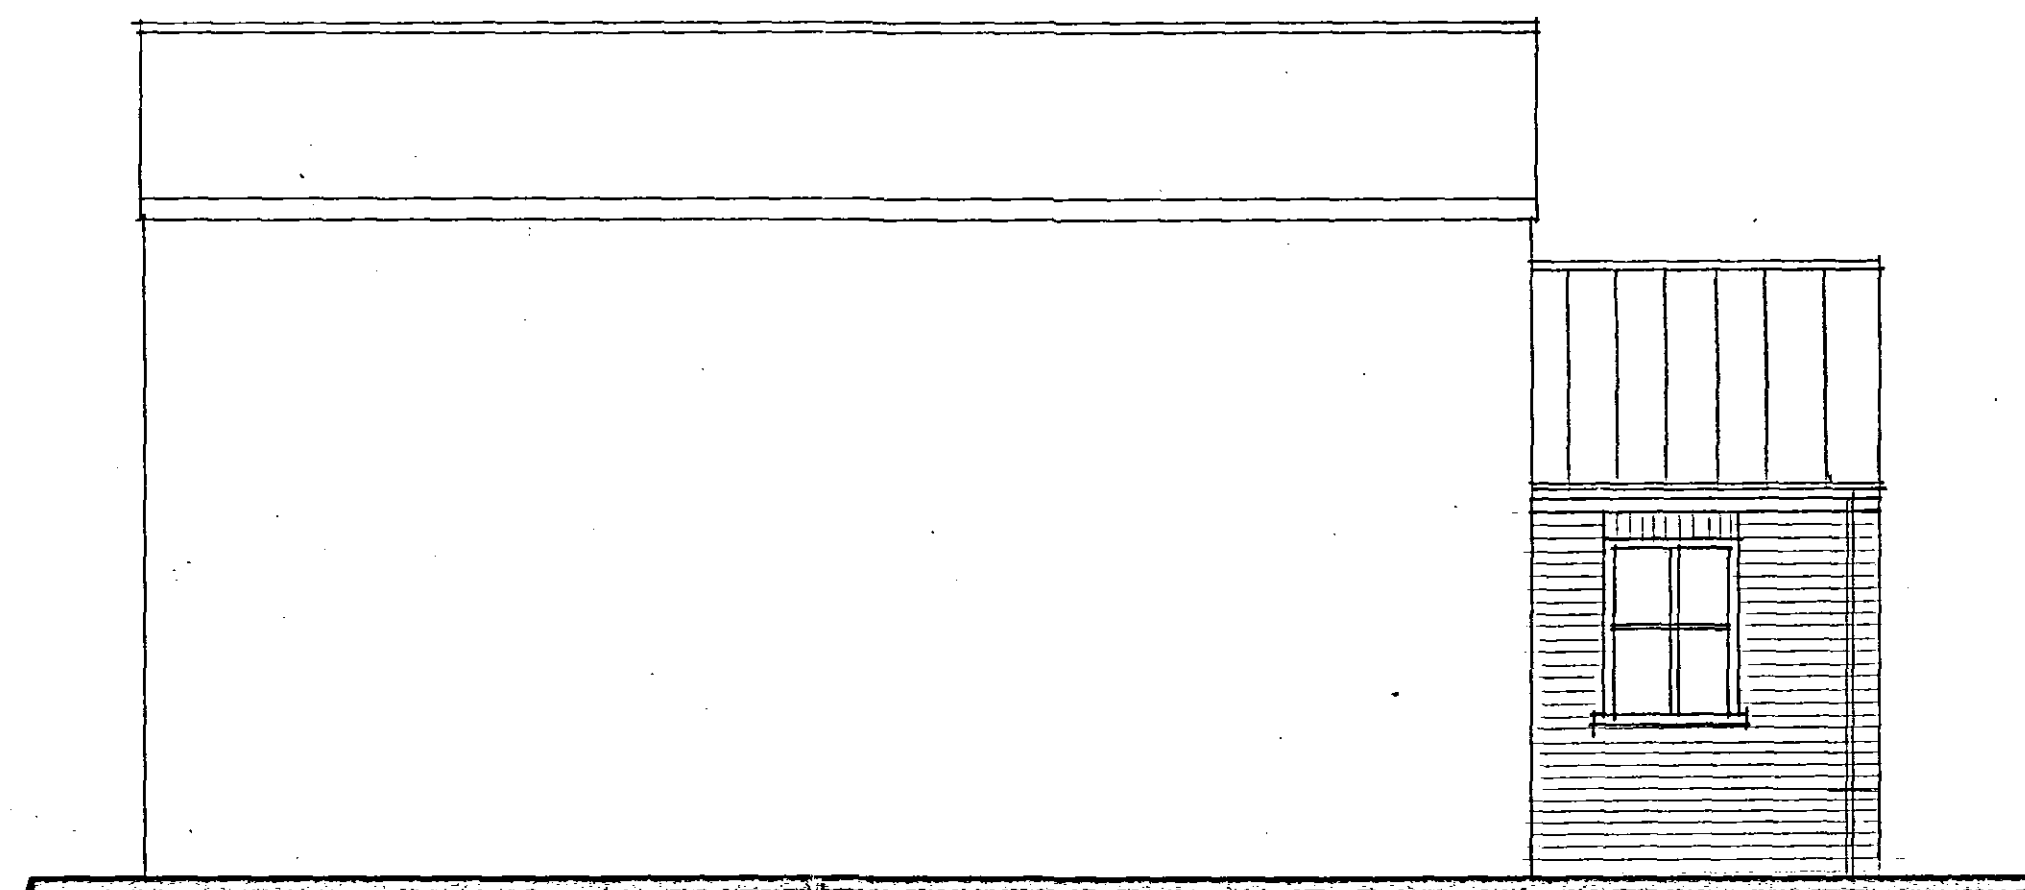

SIDE



FRONT

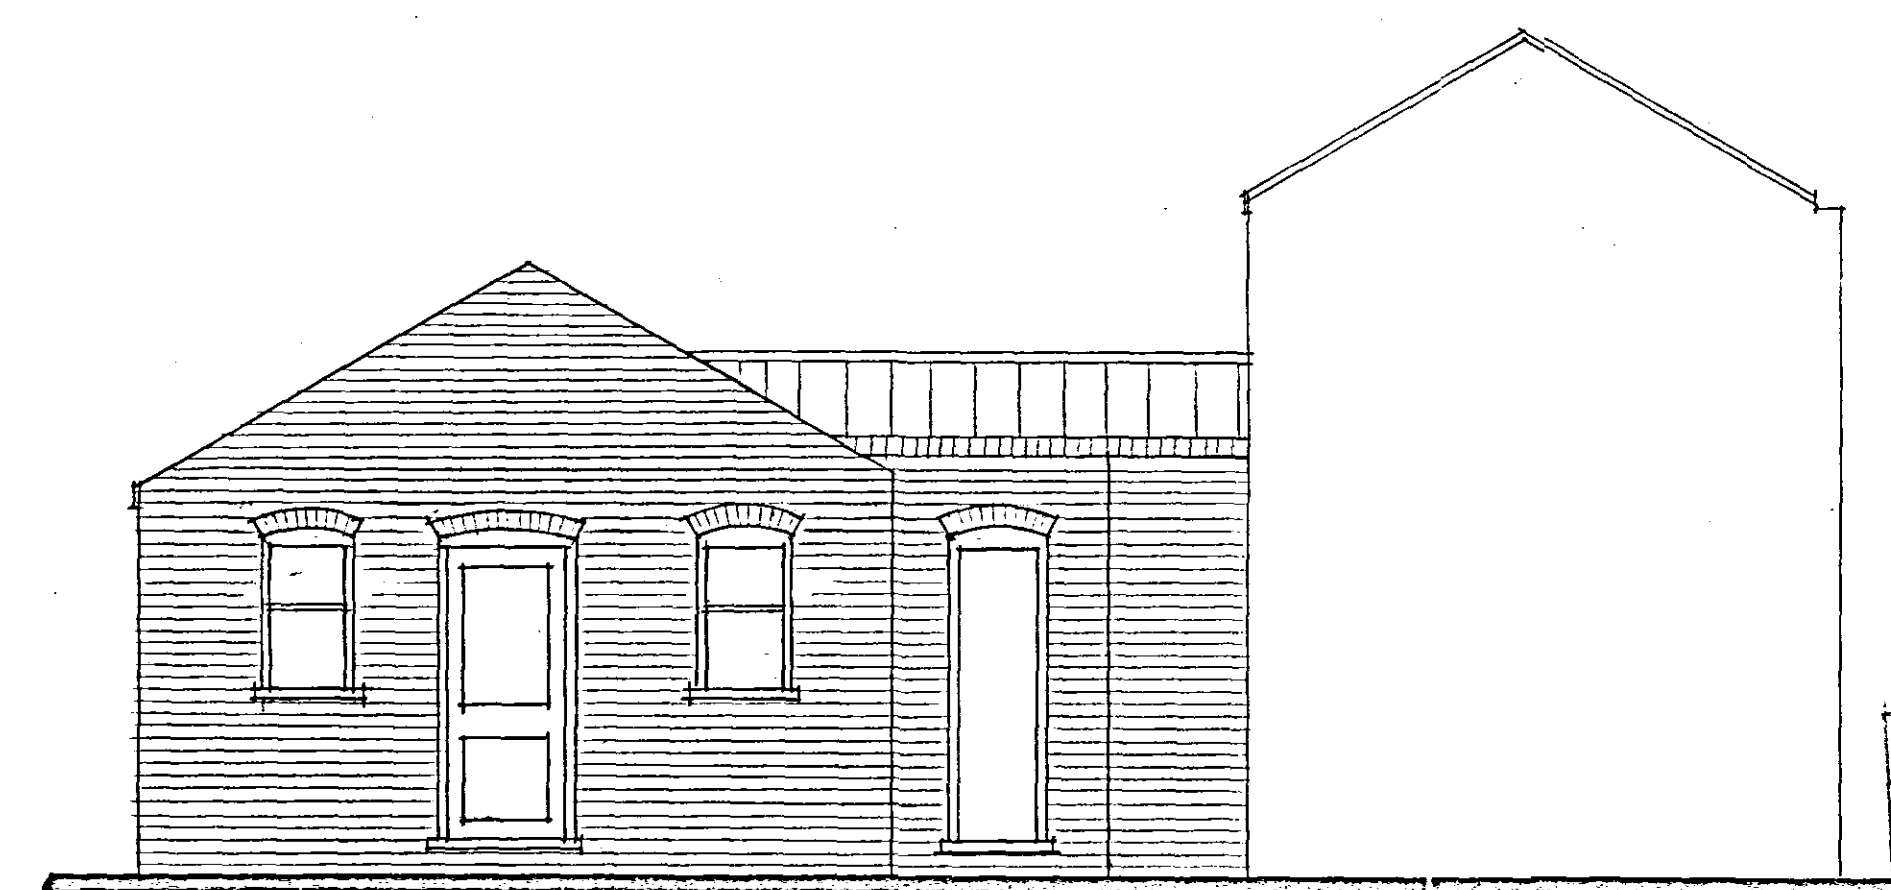

SIDE

AMENDED PLAN
Ref. A1

SHDC
Planning & Development
- 4 SEP 2008
Ref: 0684/08

A - DESIGN ALTS - 27.8.08

RECEIVED
27 SEP 2008

Status
DESIGN
CONSULTANTS IN ARCHITECTURE & PLANNING

PROPOSED CONVERSION &
EXTENSION OFF FORMER POST
OFFICE SORTING OFFICE INTO
DWELLING AT No. 6
THE AVIARY, REFORM STREET,
CROWLAND FOR

MRS. J. HUNTER.

ELEVATIONS AS PROPOSED

1:50 SD08-018/6
JULY-08 B.GILHAM.

2 Edinburgh Walk, Holbeach,
Spalding, Lincs. PE12 7AP.
Tel: 01406 474343 Fax: 01406 498702

